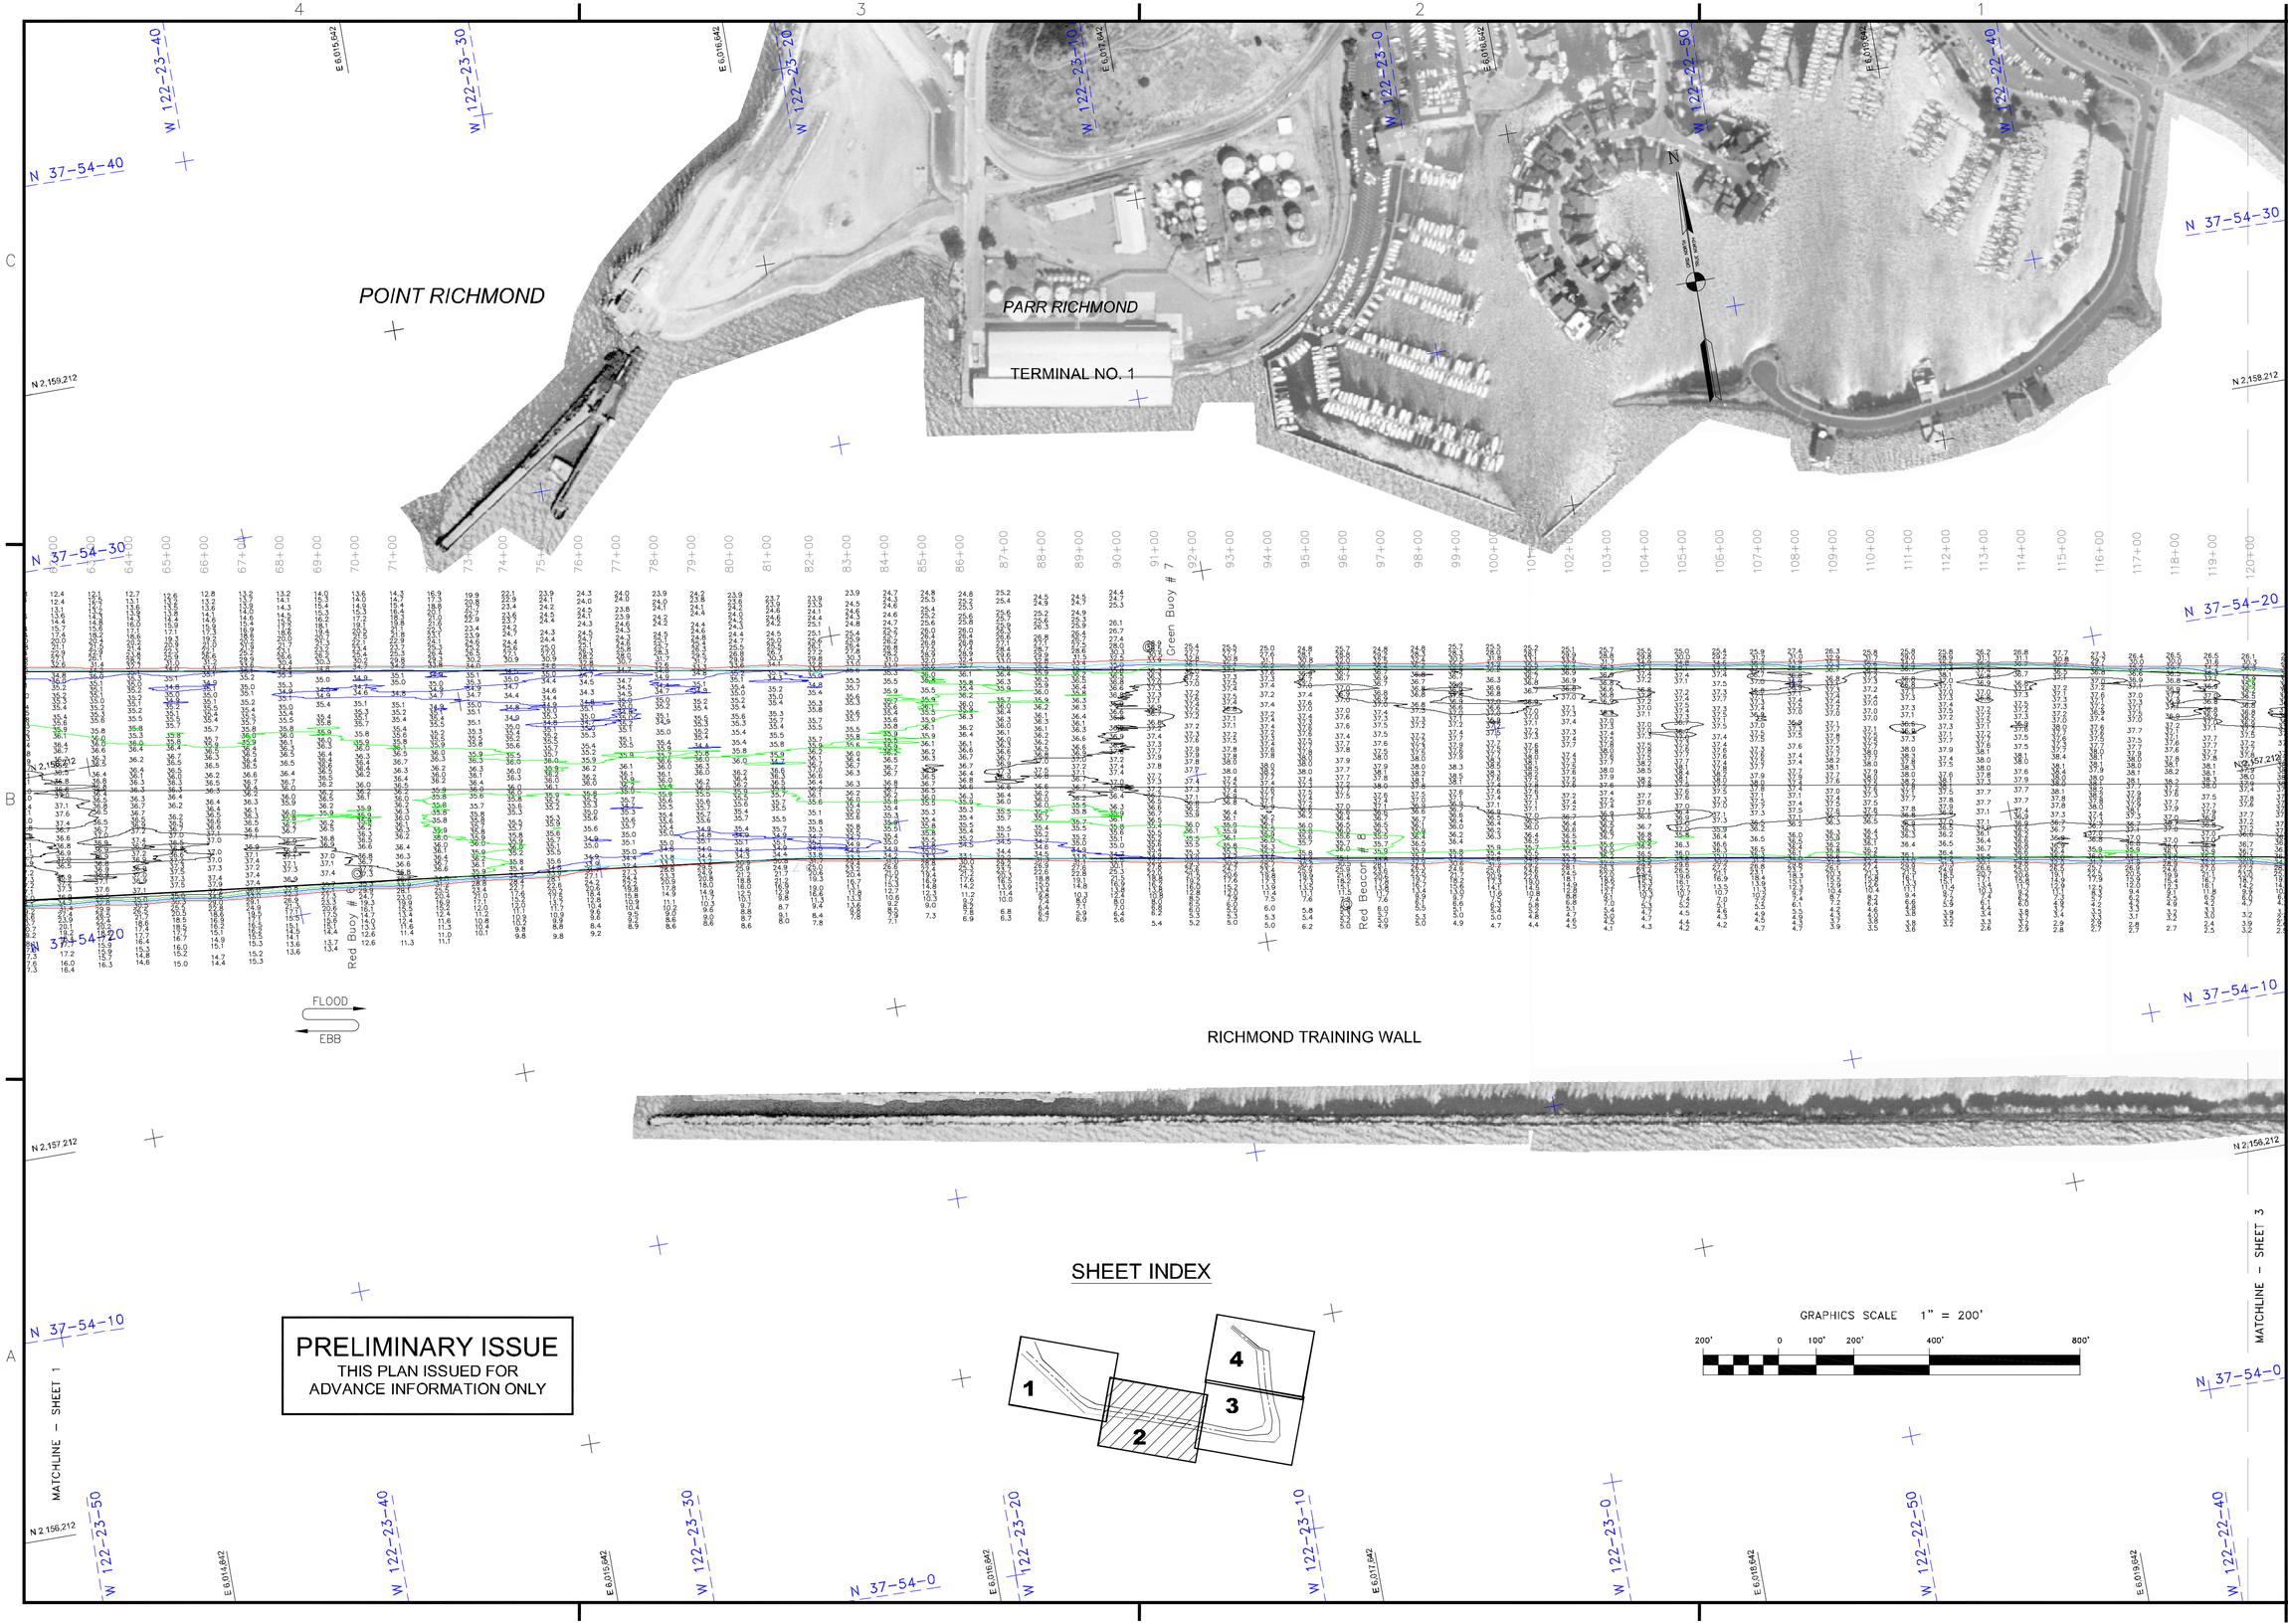

SHEET INDEX

GRAPHICS SCALE 1" = 200'

200' 0 100' 200' 400' 800'

PRELIMINARY ISSUE
THIS PLAN ISSUED FOR
ADVANCE INFORMATION ONLY

US Army Corps of Engineers
San Francisco District
1455 Market Street
San Francisco, CA 94103

Mark	Description	Date	Appr.

SUBMITTED:	PDT	DESIGNED BY:	PDT
	Hydro Survey Team Leader	DATE:	01/21/2011
	APPROVAL RECOMMENDED:		Chief, Technical Support Section
	APPROVED:		Chief, Construction Branch

CHECKED BY:	PDT	DRAWN BY:	PDT
SHEET NO.	2 OF 4	DRAWING NO.	9

PREPARED UNDER THE DIRECTION OF
TORREY A. DICIRO
LT. COLONEL, C.E., DISTRICT ENGINEER

ALAMEDA COUNTY — CALIFORNIA

RICHMOND INNER HARBOR
PREDREGE SURVEY
7-8 & 14 DECEMBER 2010

Sheet reference number
C2