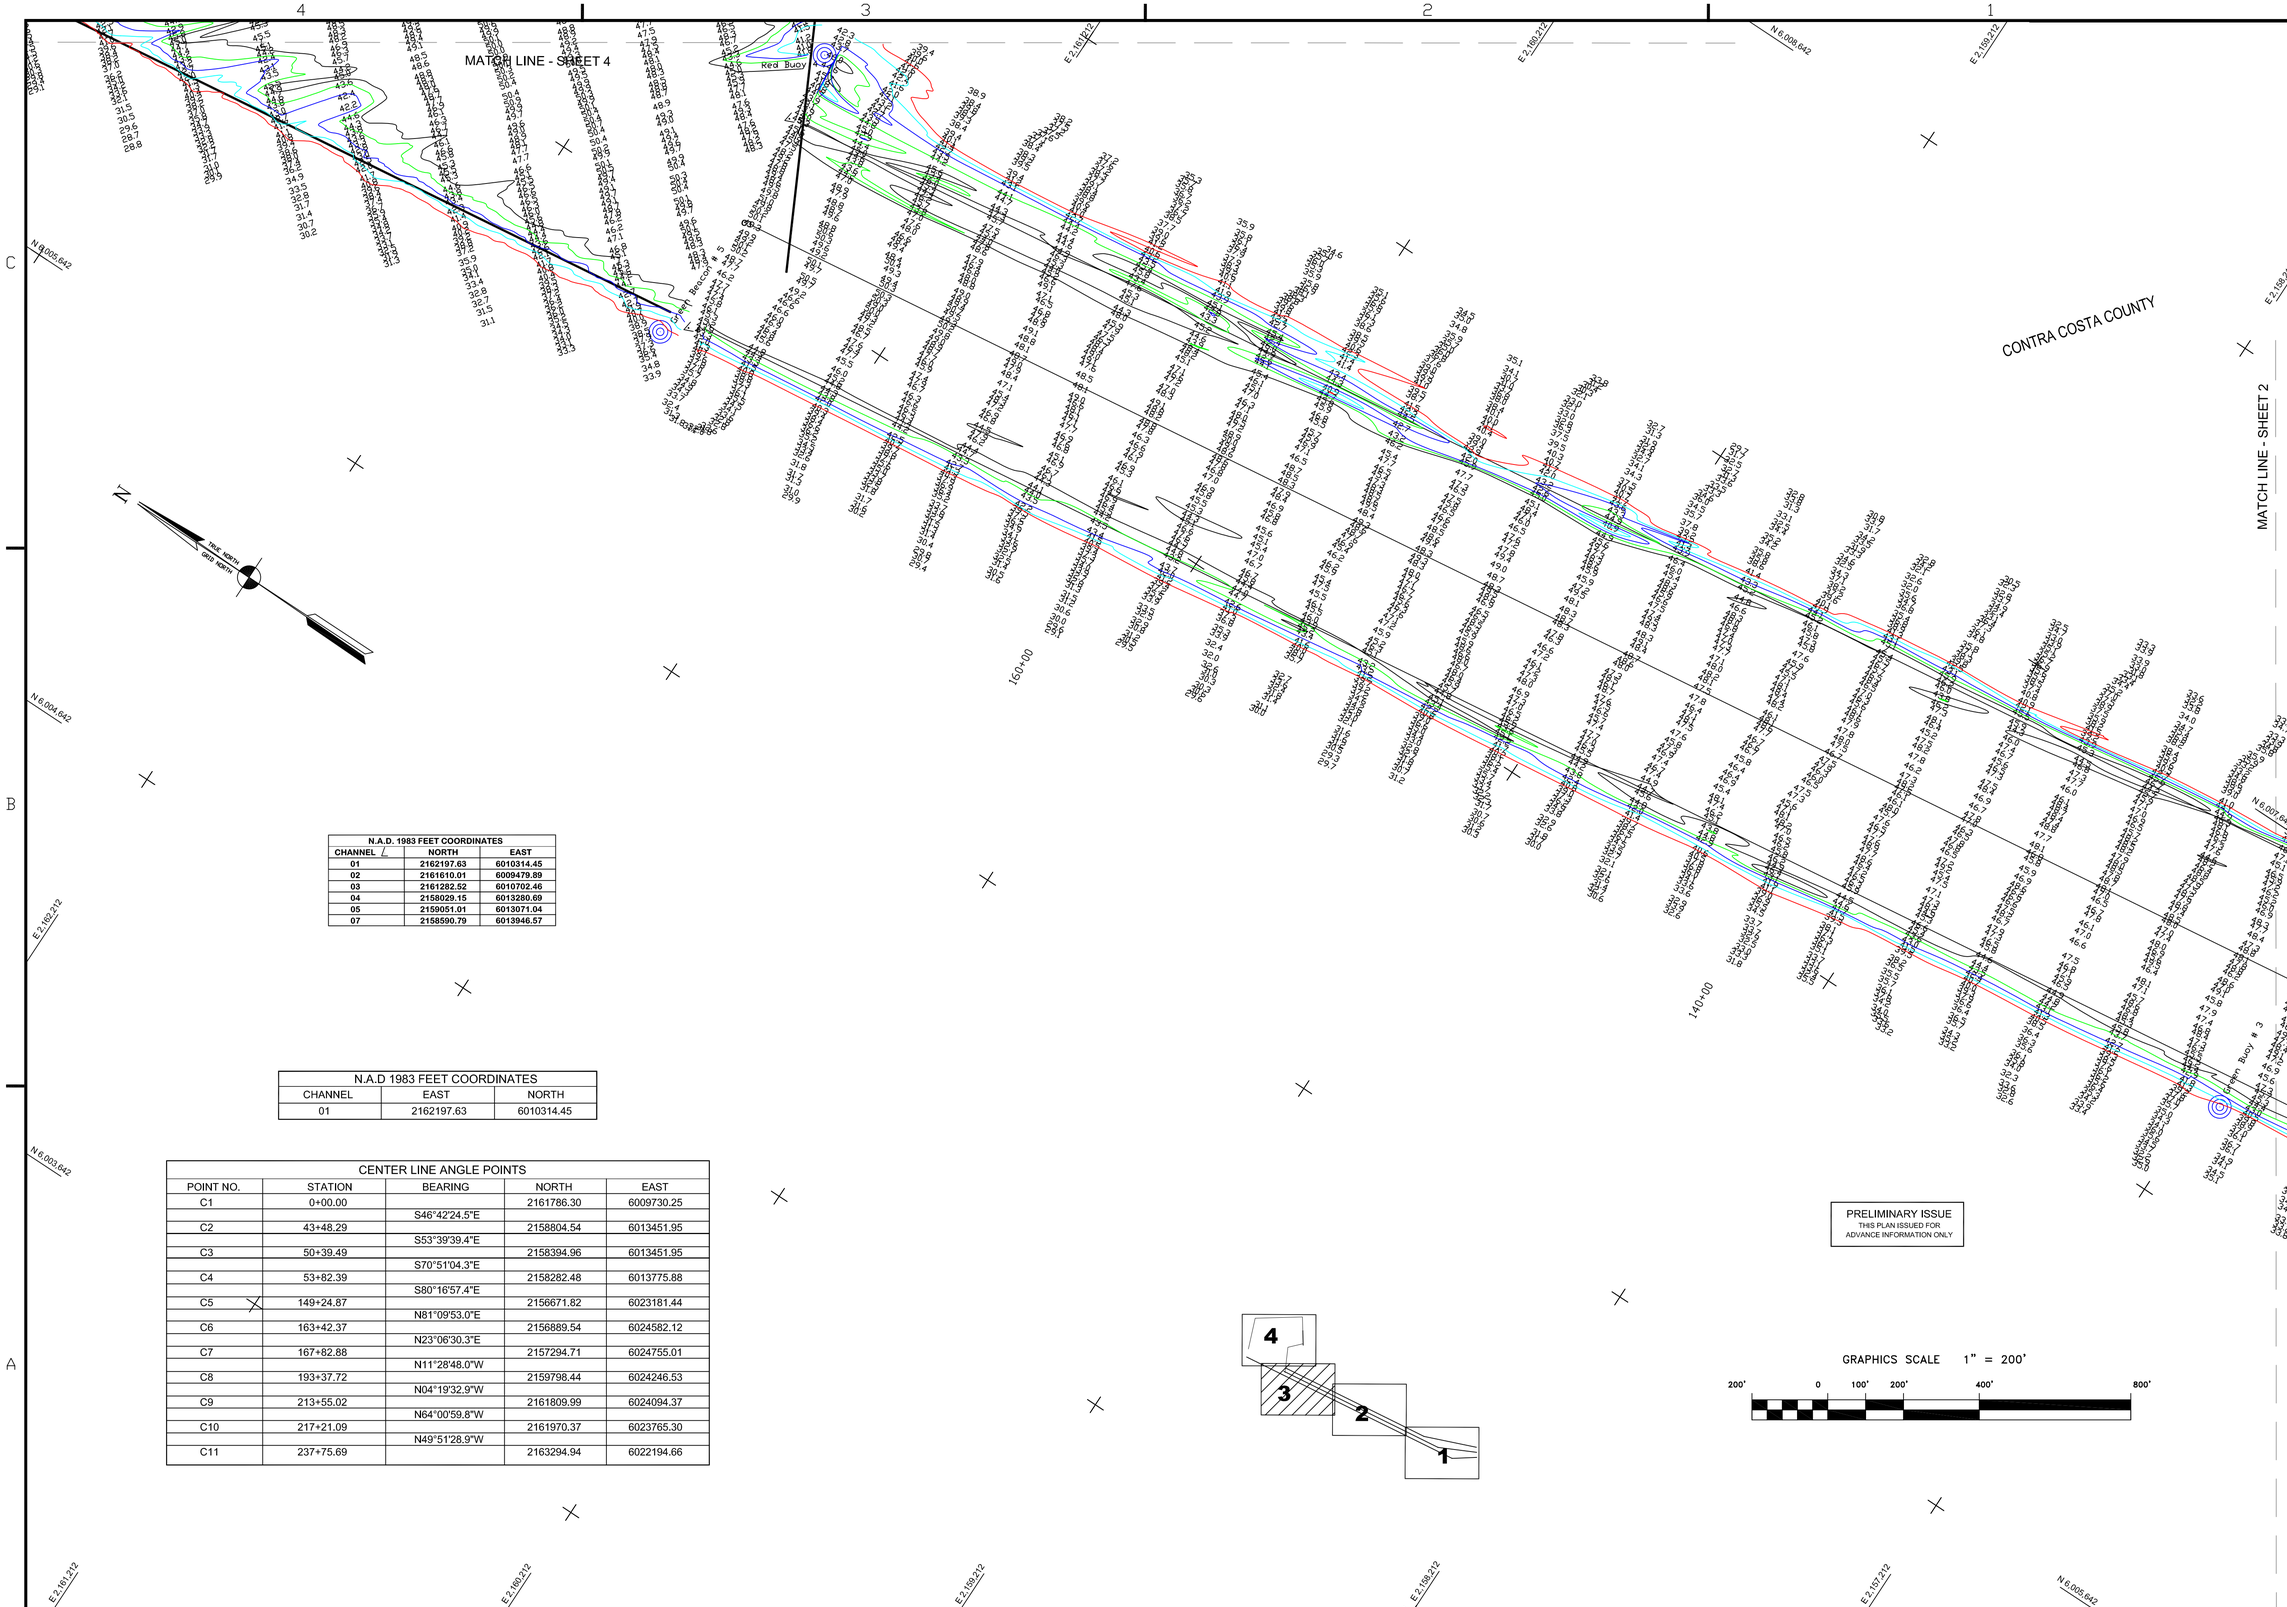

N.A.D. 1983 FEET COORDINATES		
CHANNEL ℄	NORTH	EAST
01	2162197.63	6010314.45
02	2161610.01	6009479.89
03	2161282.52	6010702.46
04	2158029.15	6013280.69
05	2159051.01	6013071.04
07	2158590.79	6013946.57

N.A.D 1983 FEET COORDINATES		
CHANNEL	EAST	NORTH
01	2162197.63	6010314.45

CENTER LINE ANGLE POINTS				
POINT NO.	STATION	BEARING	NORTH	EAST
C1	0+00.00		2161786.30	6009730.25
		S46°42'24.5"E		
C2	43+48.29		2158804.54	6013451.95
		S53°39'39.4"E		
C3	50+39.49		2158394.96	6013451.95
		S70°51'04.3"E		
C4	53+82.39		2158282.48	6013775.88
		S80°16'57.4"E		
C5	149+24.87		2156671.82	6023181.44
		N81°09'53.0"E		
C6	163+42.37		2156889.54	6024582.12
		N23°06'30.3"E		
C7	167+82.88		2157294.71	6024755.01
		N11°28'48.0"W		
C8	193+37.72		2159798.44	6024246.53
		N04°19'32.9"W		
C9	213+55.02		2161809.99	6024094.37
		N64°00'59.8"W		
C10	217+21.09		2161970.37	6023765.30
		N49°51'28.9"W		
C11	237+75.69		2163294.94	6022194.66

US Army Corps of Engineers
San Francisco District
1455 Market Street
San Francisco, CA 94103

Mark	Description	Date	Appr.

SUBMITTED:	DESIGNED BY:	CHECKED BY:	DRAWN BY:
Hydro Survey Team Leader MC	DATE: 2/4/2008	TVW	EWC
APPROVAL RECOMMENDED: Chief, Technical Support Section	SHEET NO. 3 OF 4	DRAWING NO. 9	2 356
APPROVED: Chief, Construction Branch	PREPARED UNDER THE DIRECTION OF CRAIG W. KILLEY LT. COLONEL, C.E., DISTRICT ENGINEER		

CONTRA COSTA COUNTY CALIFORNIA

RICHMOND HARBOR
SOUTH HAMPTON SHOALS
CONDITION SURVEY
02 FEBRUARY 2008

Sheet reference number
C3