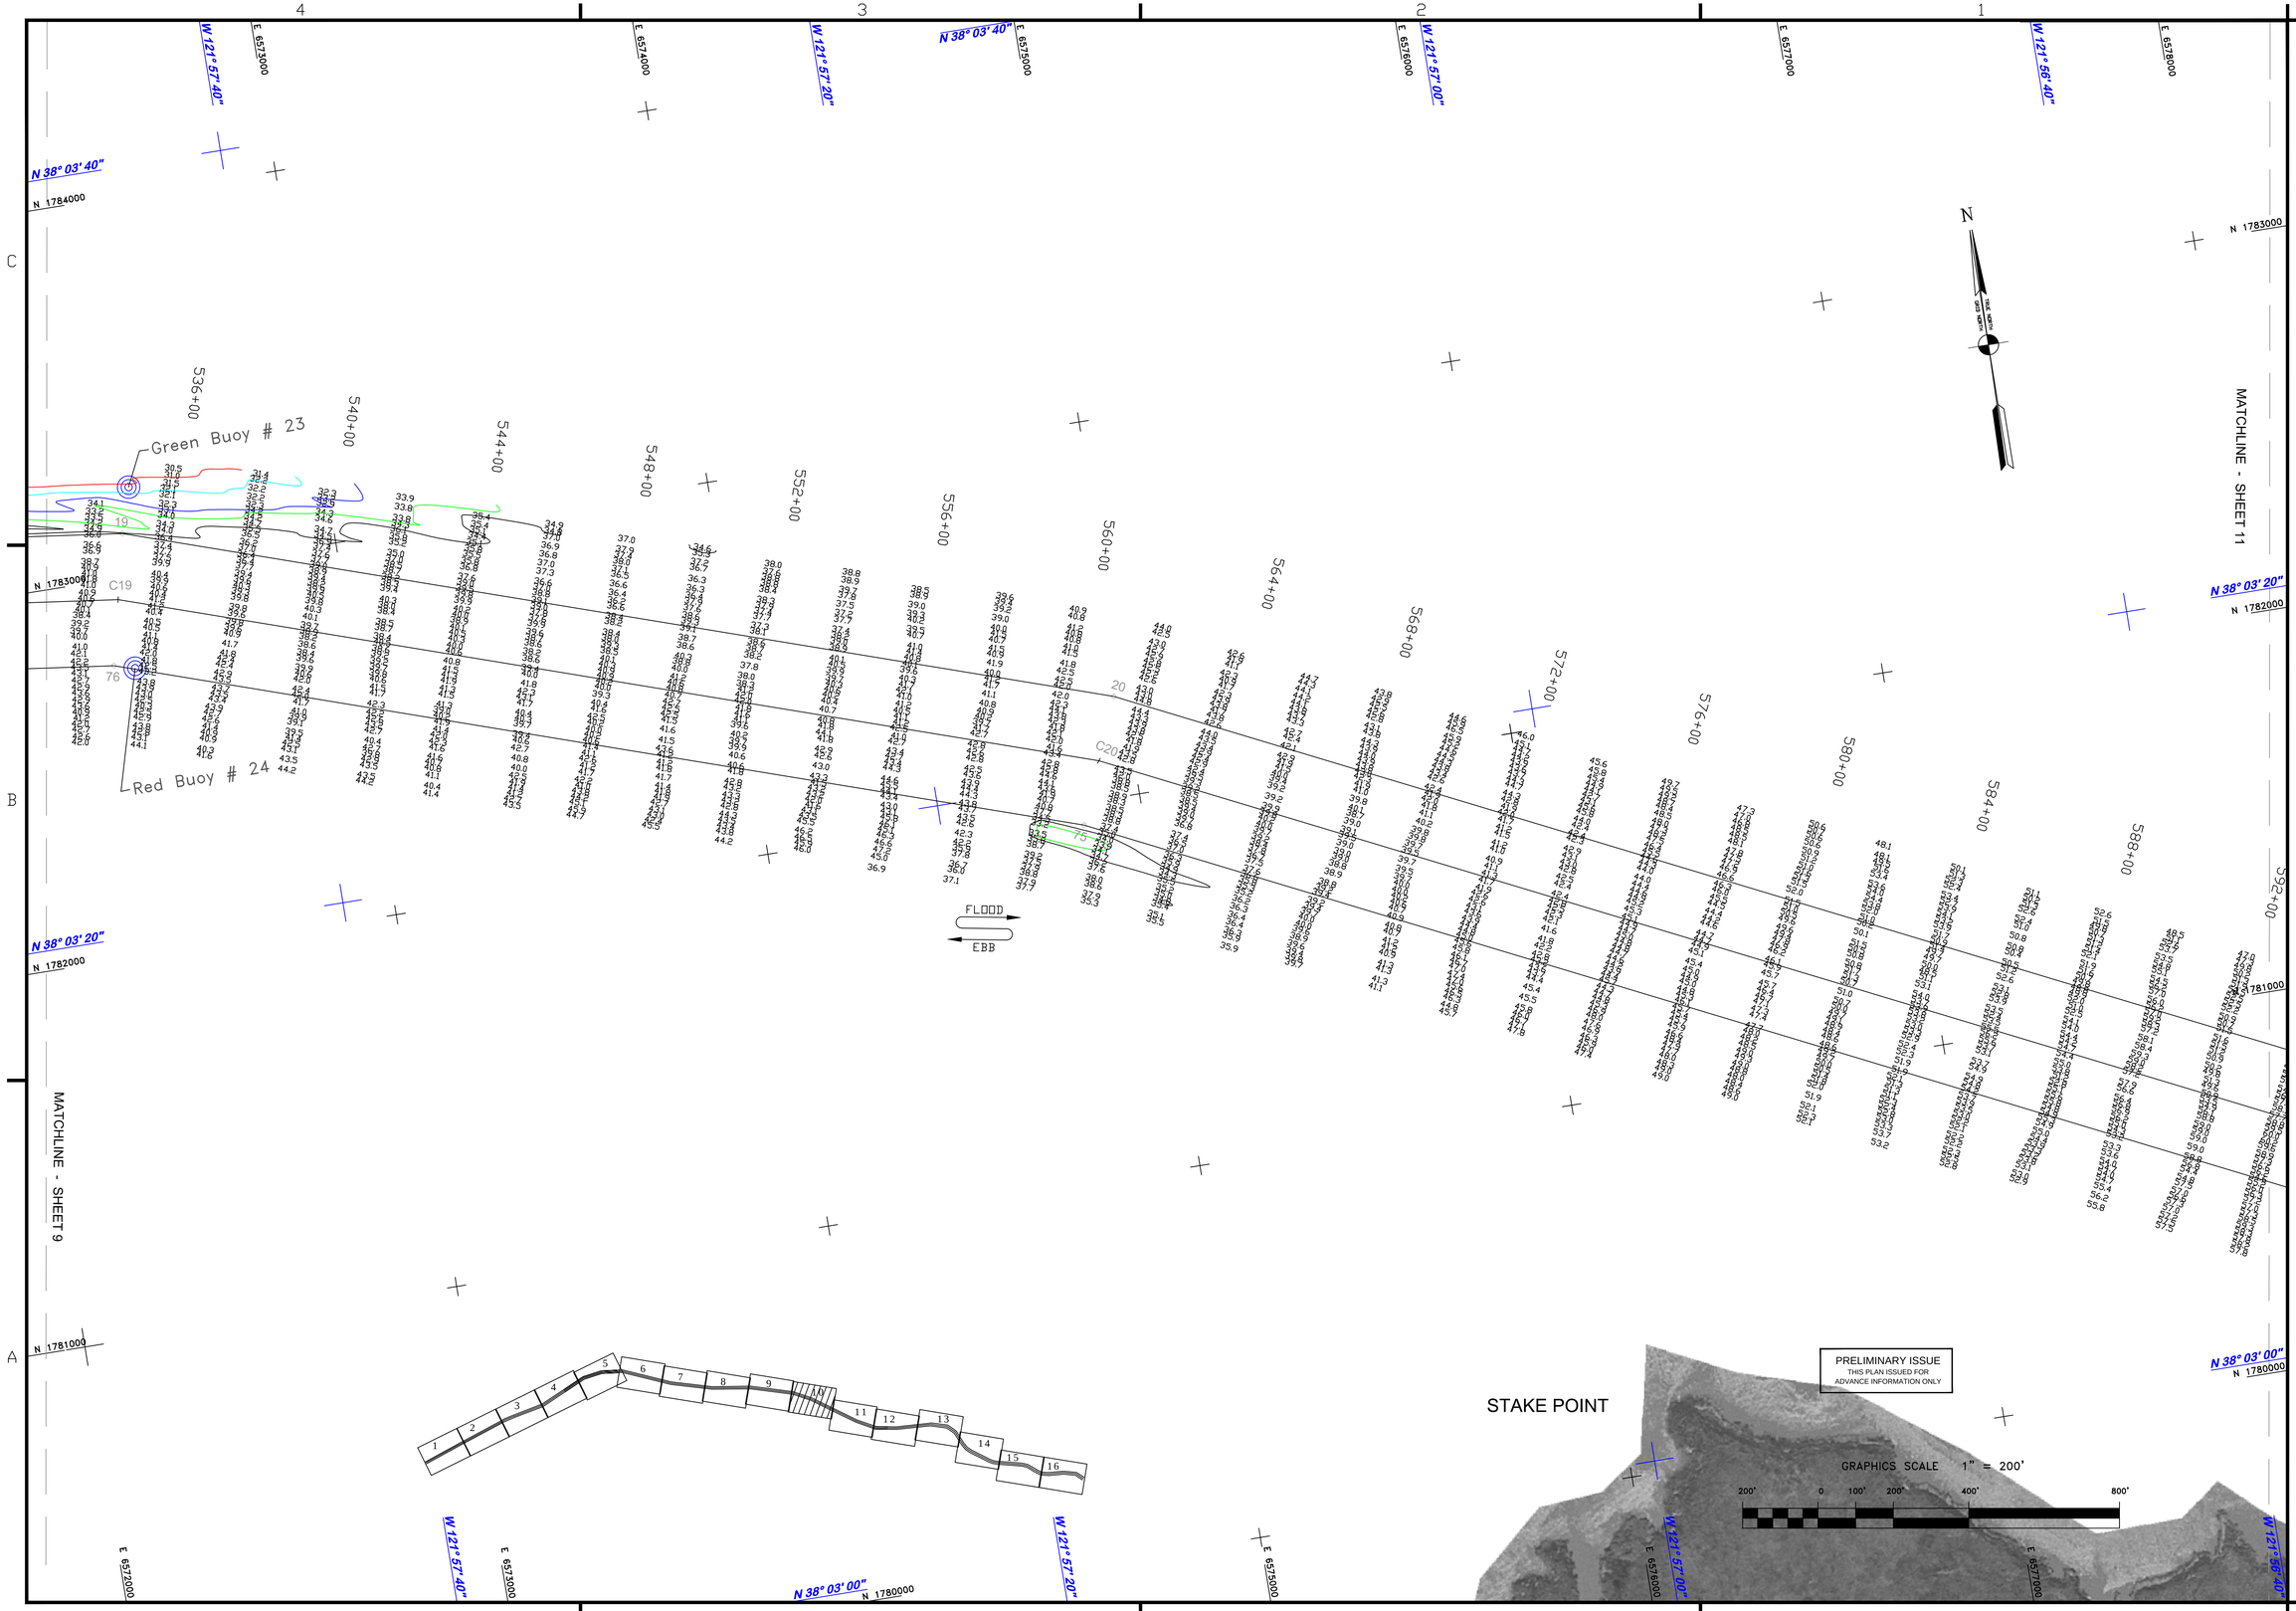

US Army Corps of Engineers
San Francisco District
1455 Market Street
San Francisco, CA 94103

Mark	Description	Date	Appr.

DESIGNED BY:	CHECKED BY:	DRAWN BY:
PDT	PDT	PDT

DATE:	SHEET NO.	DRAWING NO.	
07/30/2013	10 OF 16	4	2

PREPARED UNDER THE DIRECTION OF
JOHN K. BAKER
LT. COLONEL, C.E., DISTRICT ENGINEER

SUBMITTED:	
Survey Section Team Leader	PDT
APPROVAL RECOMMENDED:	
Chief, Hydro Survey Section	
APPROVED:	
Chief, Construction Branch	

CONTRA COSTA COUNTY CALIFORNIA

SUISUN BAY CHANNEL
CONDITION SURVEY
10-11, 16-17, 22-23, 29 JULY 2013

Sheet reference number
C10