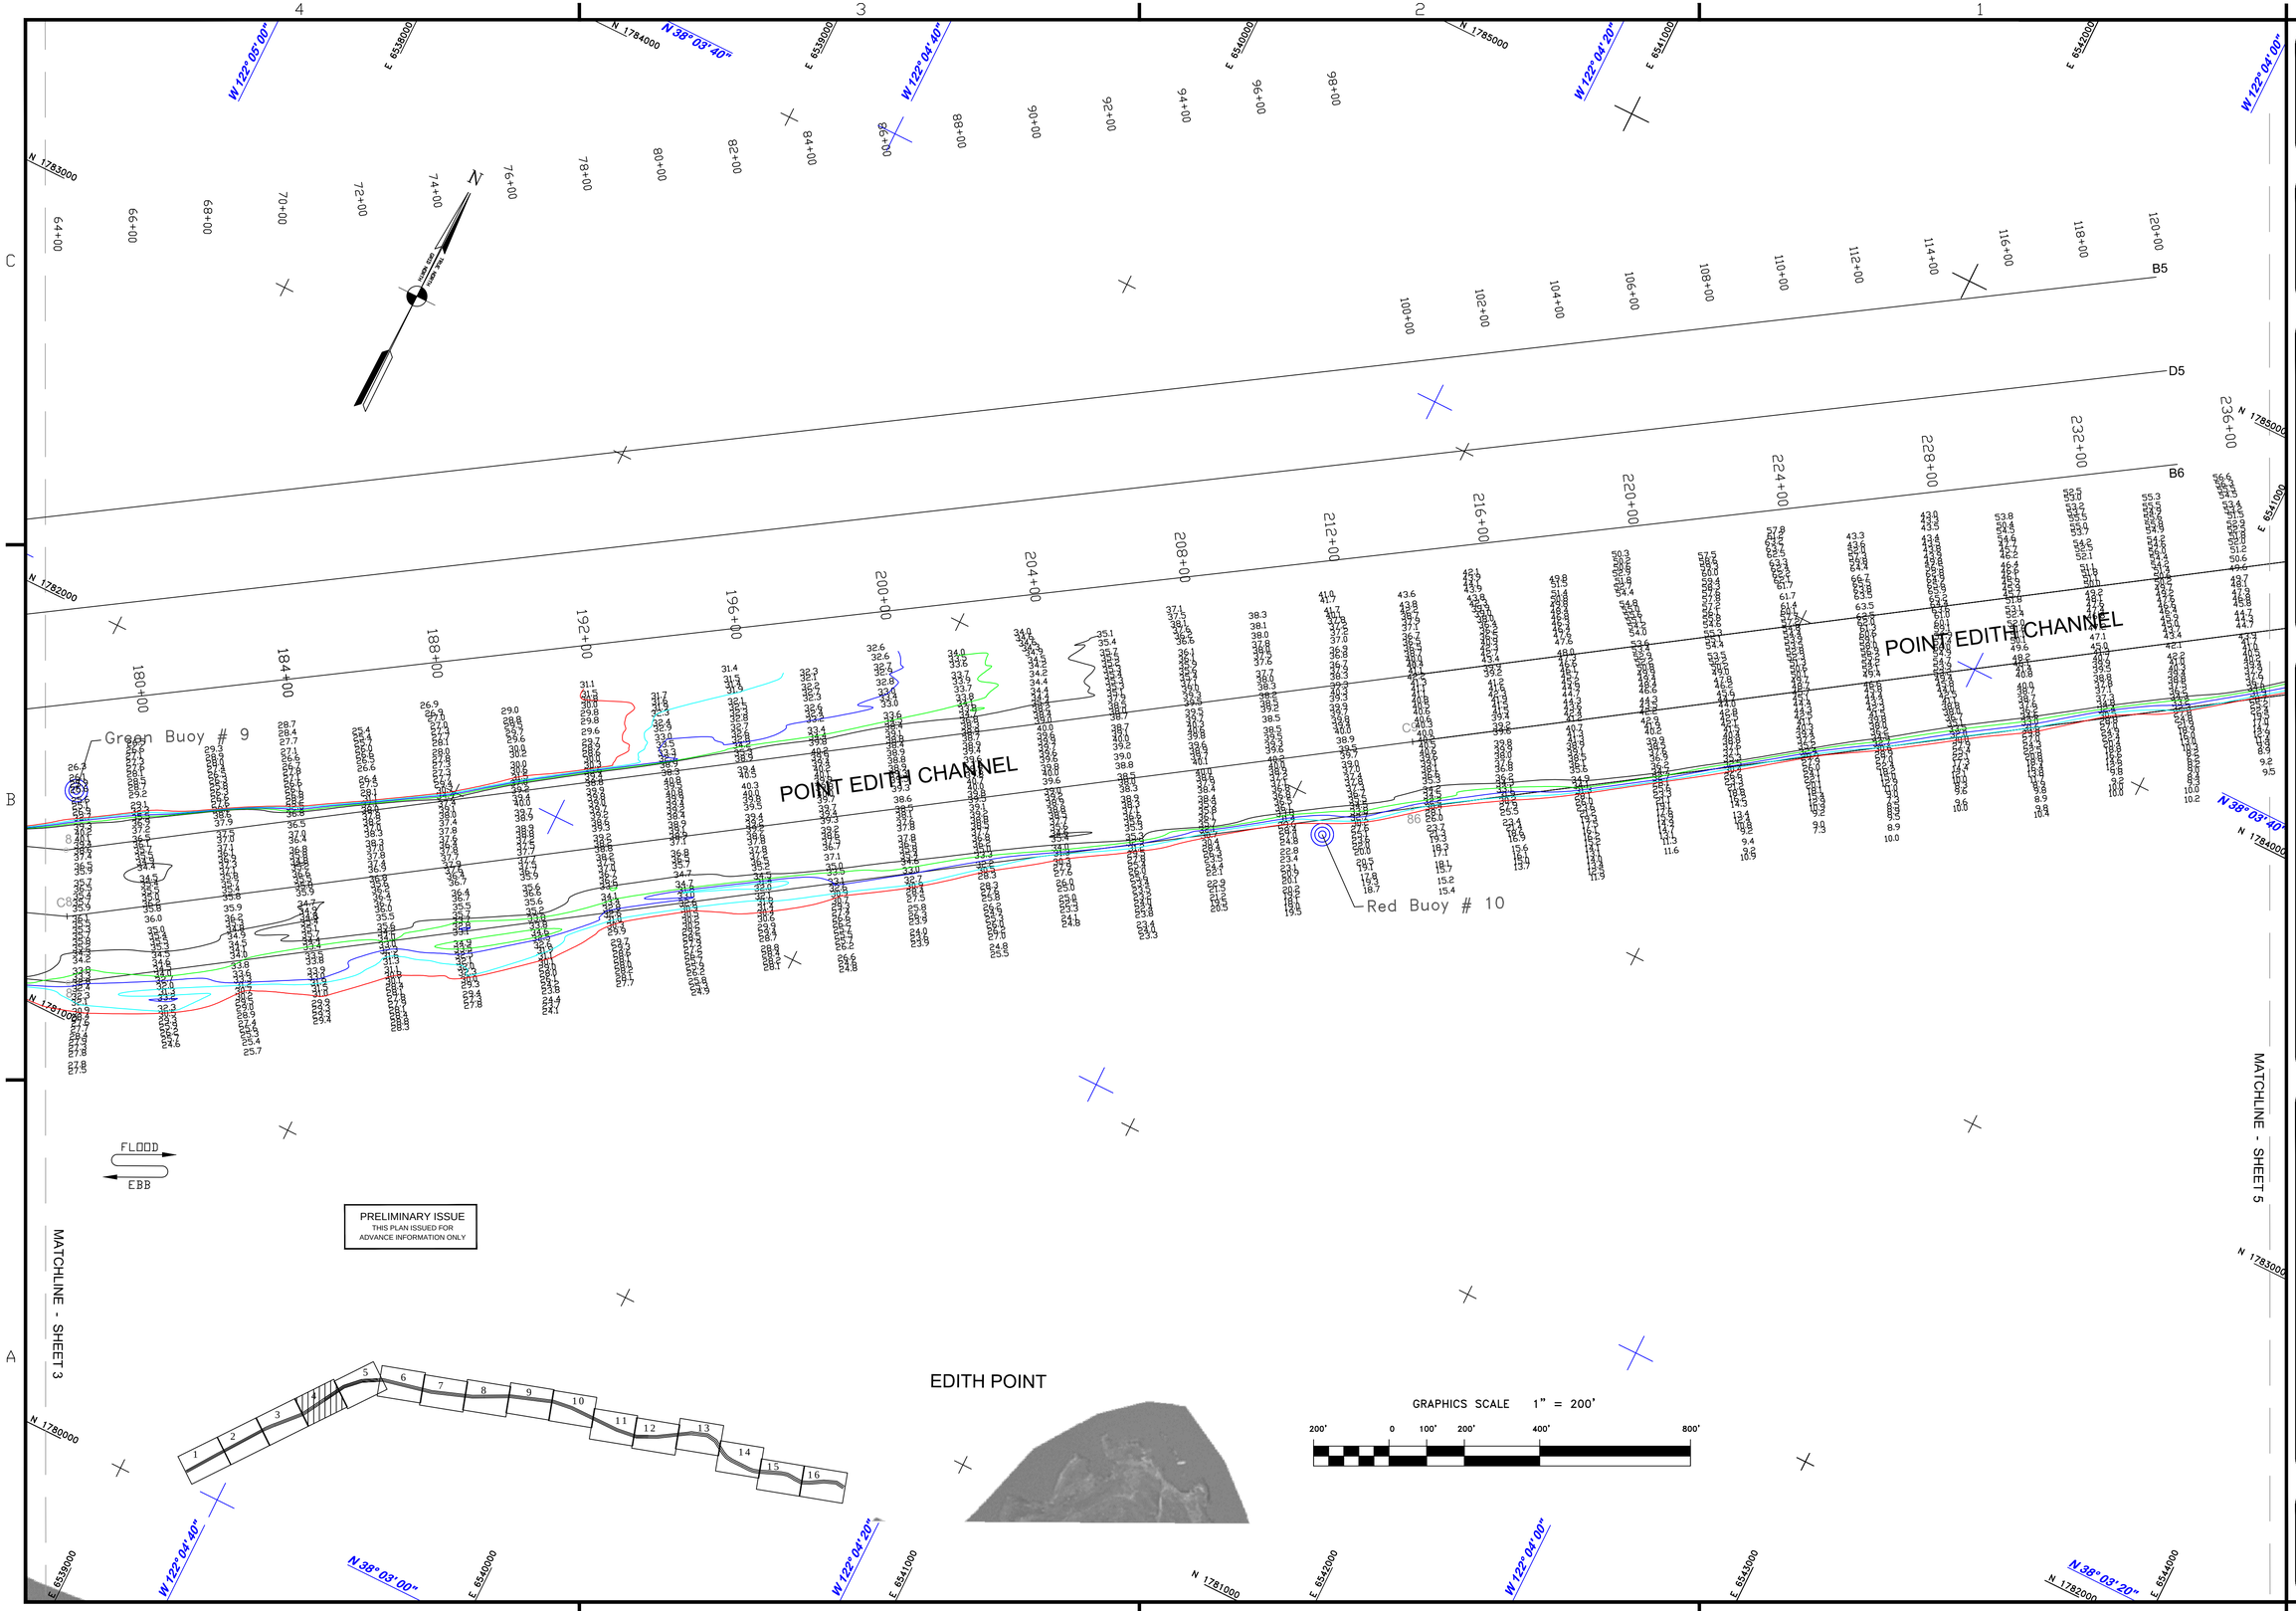

US Army Corps of Engineers
San Francisco District
1455 Market Street
San Francisco, CA 94103

Mark	Description	Date	Appr.

DESIGNED BY: PDT	CHECKED BY: PDT	DRAWN BY: PDT	
DATE: 07/30/2013	SHEET NO. 4 OF 16	DRAWING NO. 4	2

PREPARED UNDER THE DIRECTION OF
JOHN K. BAKER
LT. COLONEL, C.E., DISTRICT ENGINEER

SUBMITTED: PDT
Survey Section Team Leader

APPROVAL RECOMMENDED:
Chief, Hydro Survey Section

APPROVED:
Chief, Construction Branch

CONTRA COSTA COUNTY
CALIFORNIA

SUISUN BAY CHANNEL
CONDITION SURVEY
10–11, 16–17, 22–23, 29 JULY 2013

Sheet reference number
C4