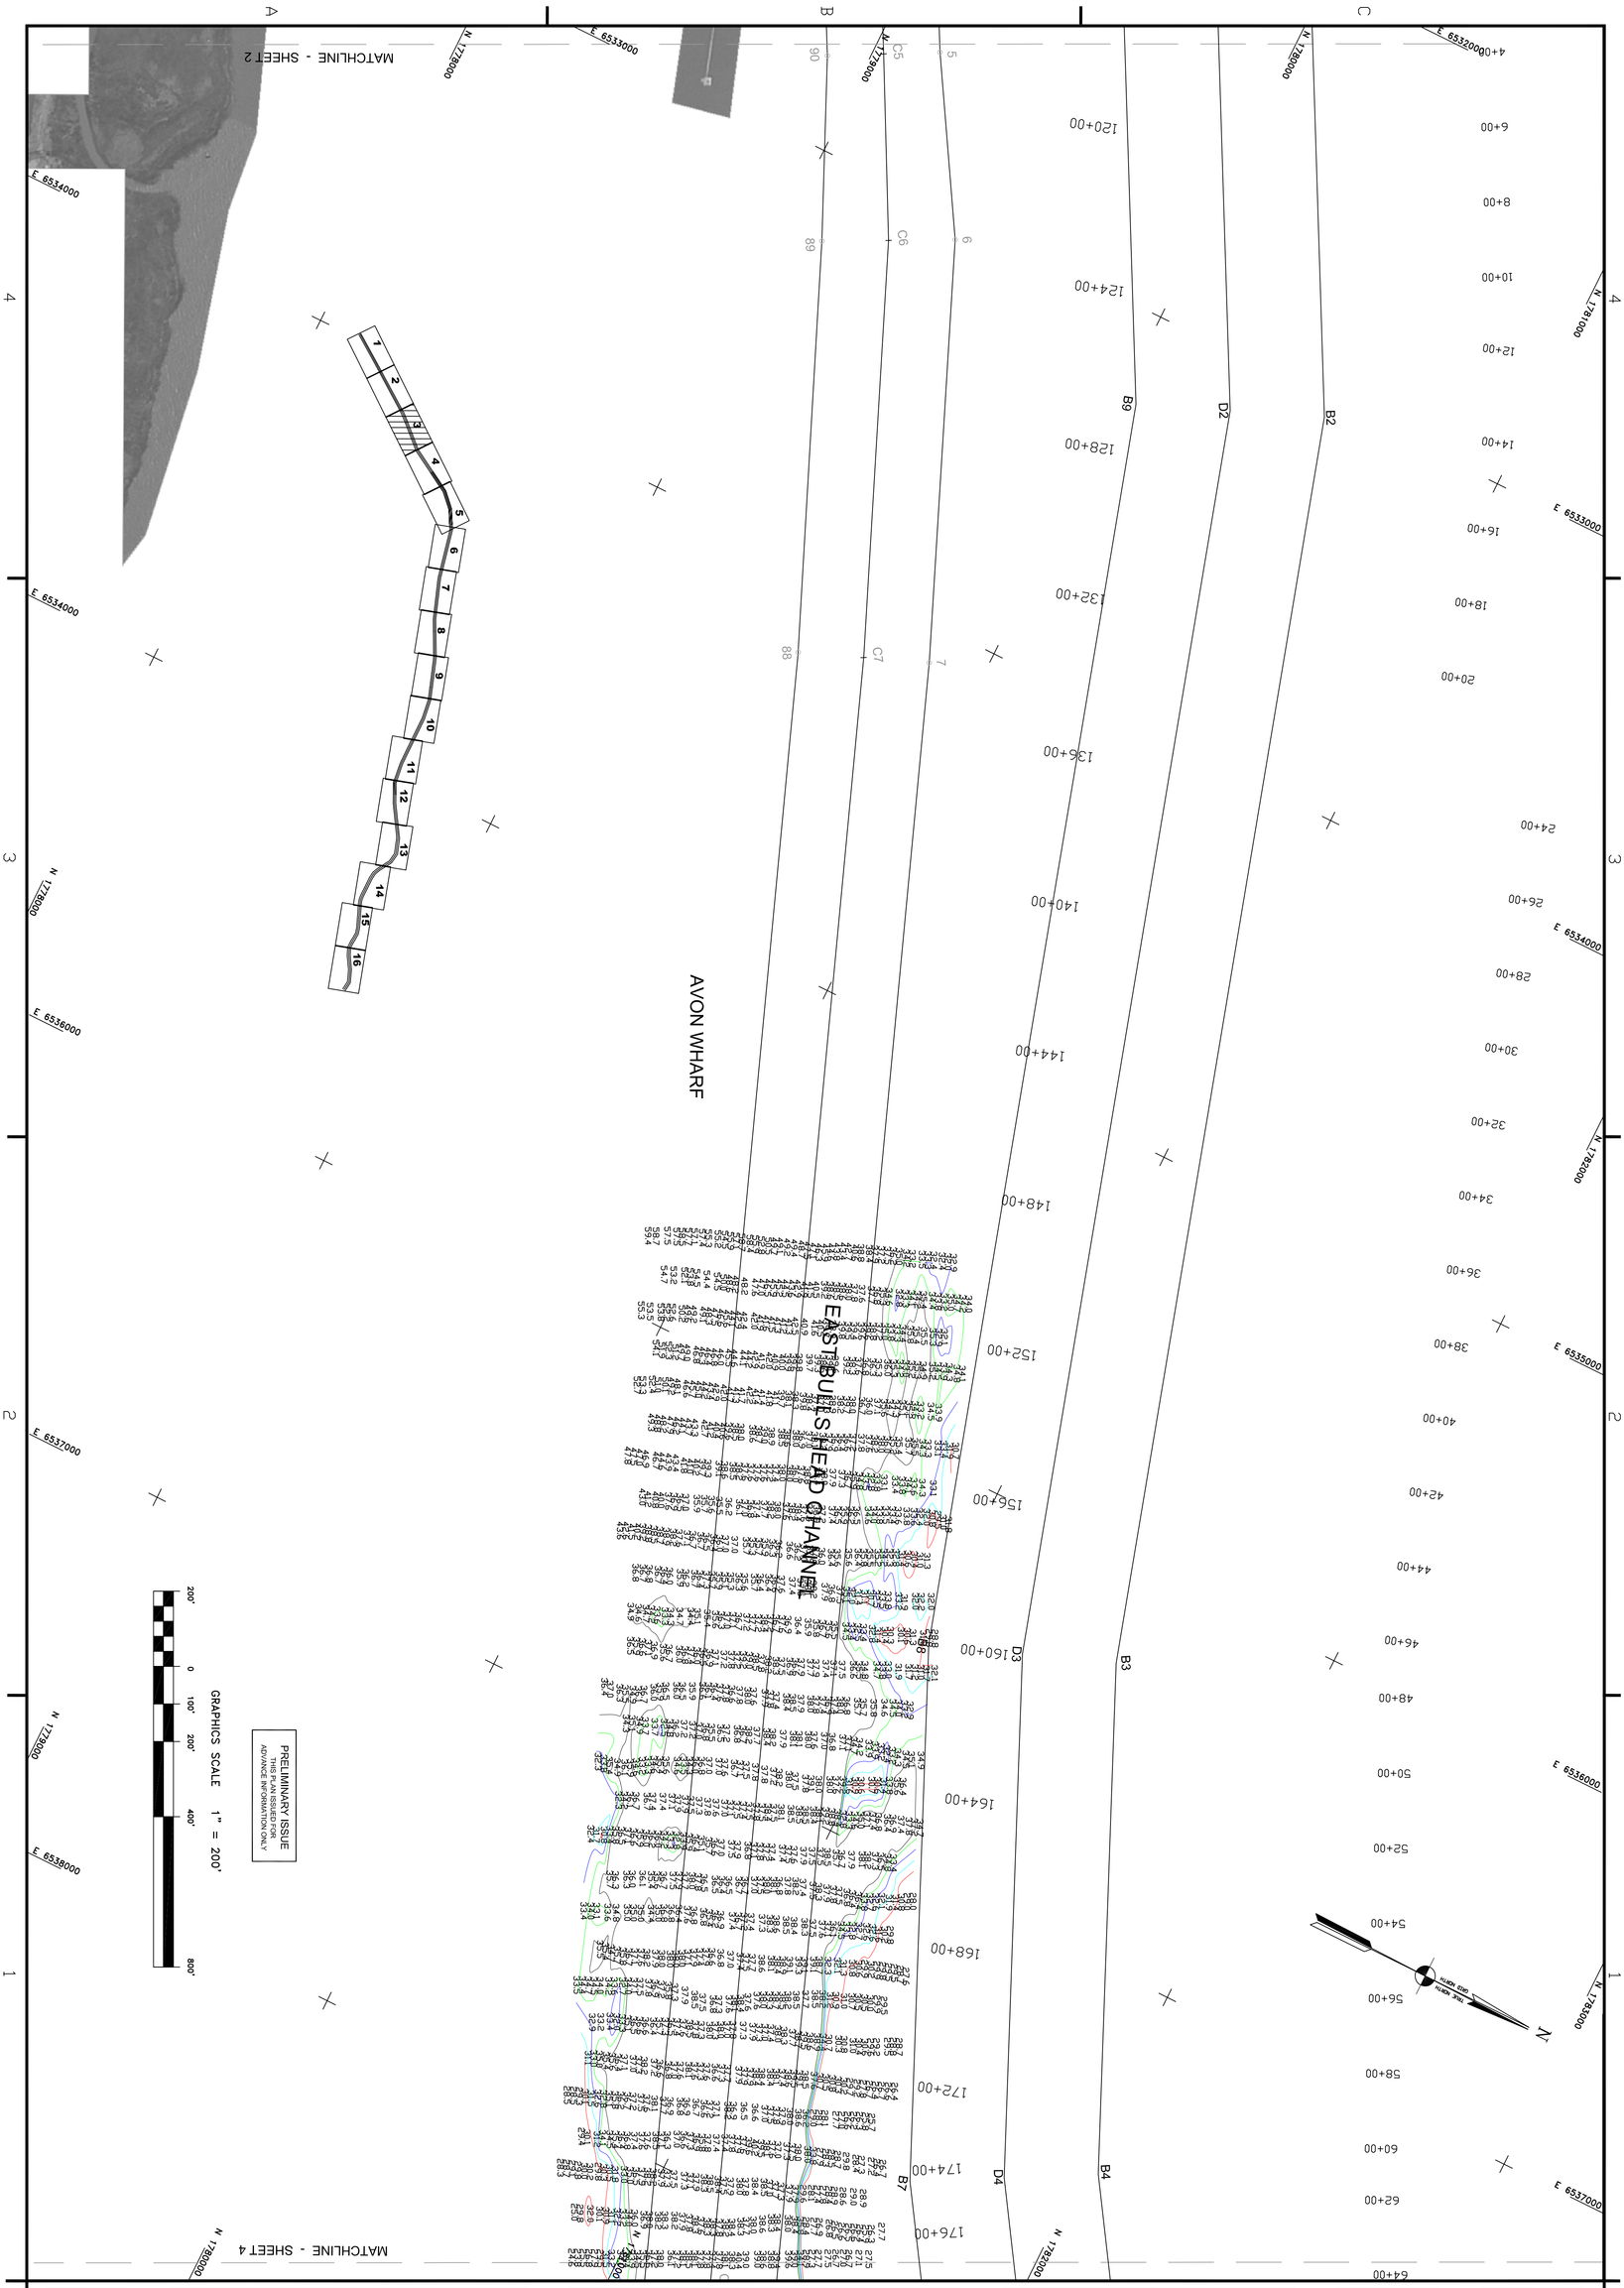

Sheet reference number C3

CONTRA COSTA COUNTY CALIFORNIA

SUISUN BAY CHANNEL
POSTDREDGE SURVEY
11–14, 24, 25, 29 & 31 OCTOBER 2007

SUBMITTED:	DESIGNED BY:	CHECKED BY: TVW	DRAWN BY: EC
Survey Section Team Leader	DATE: 11/8/2007	SHEET NO. 3 OF 16	DRAWING NO. 4 2 232
APPROVAL RECOMMENDED: Chief, Technical Support Section	PREPARED UNDER THE DIRECTION OF CRAIG W. KILEY LT. COLONEL, C.E., DISTRICT ENGINEER		
APPROVED: Chief, Construction Branch			

Mark	Description	Date	Appr.

US Army Corps of Engineers
San Francisco District
333 Market Street
San Francisco, CA 94105