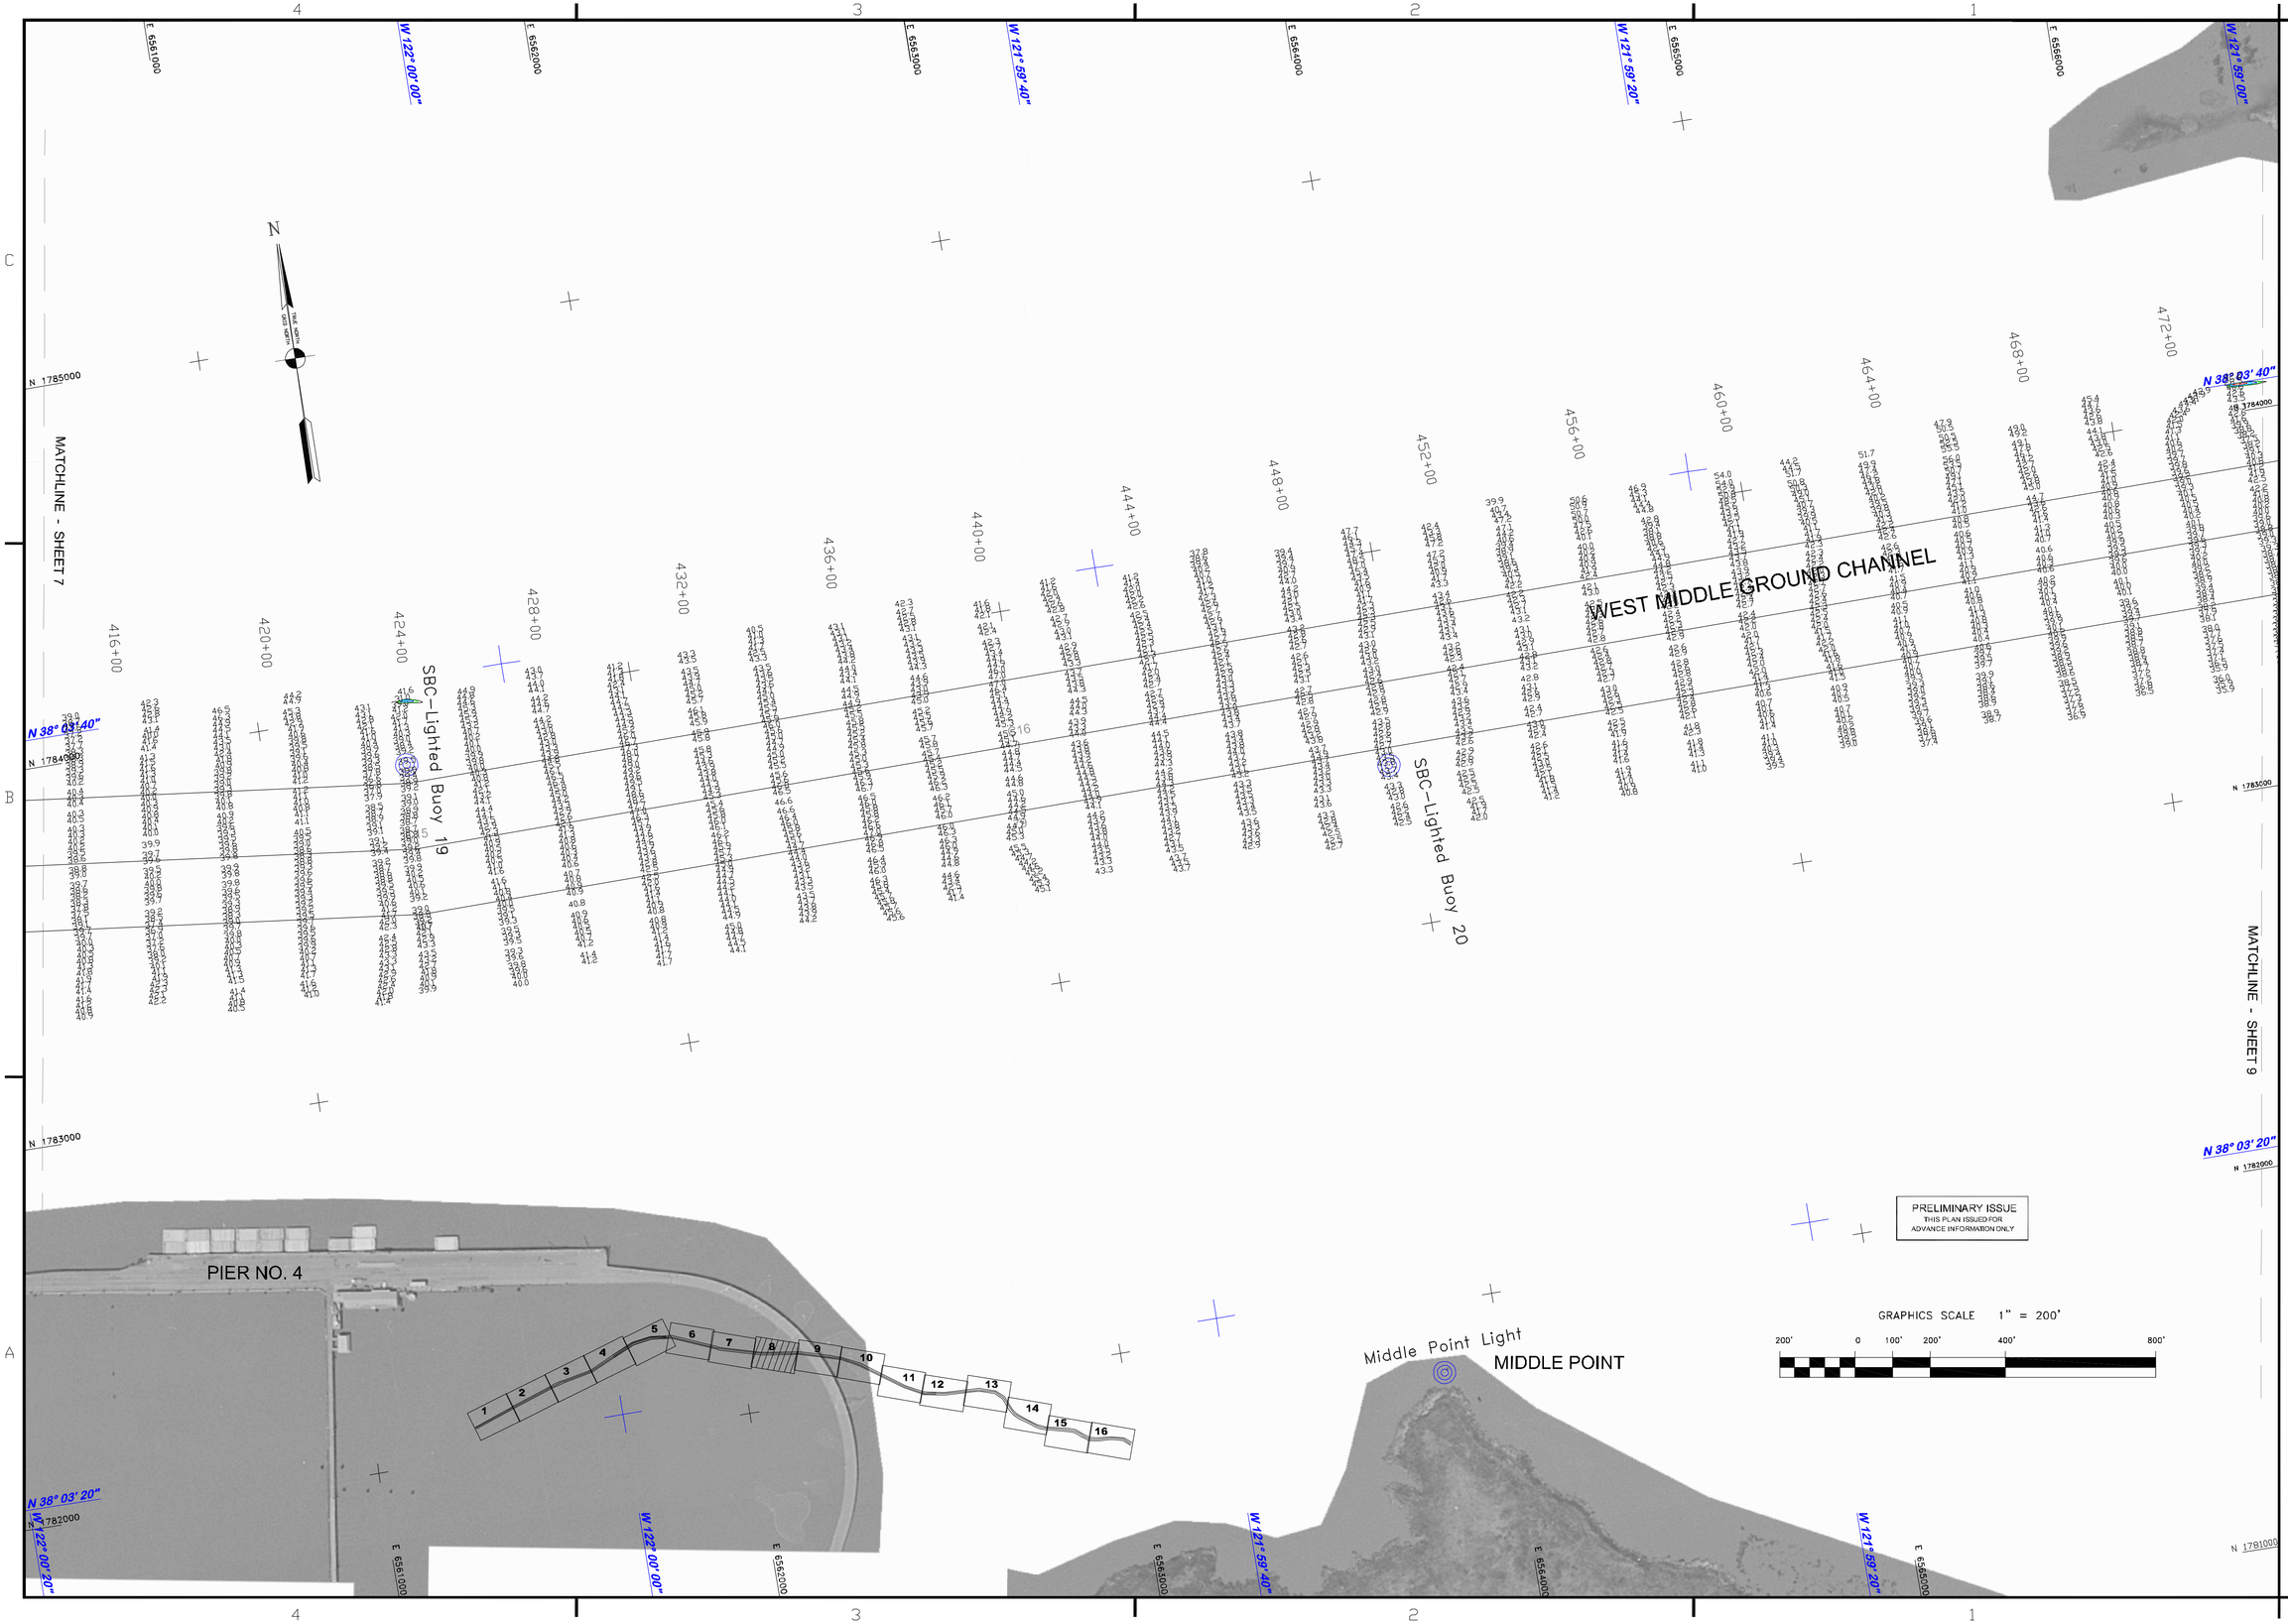

US Army Corps of Engineers
San Francisco District
1455 Market Street
San Francisco, CA 94103

Mark	Description	Date	Appr.

DESIGNED BY:		CHECKED BY: TVW	DRAWN BY: EWC
DATE: 11/5/2009	SHEET NO. 8 OF 16	DRAWING NO. 4	2 XXX

SUBMITTED: PC
Survey Section Team Leader
APPROVAL RECOMMENDED:
Chief, Technical Support Section
APPROVED:
Chief, Construction Branch

PREPARED UNDER THE DIRECTION OF
LAURENCE M. FARRELL
LT. COLONEL, C.E., DISTRICT ENGINEER

CONTRA COSTA COUNTY CALIFORNIA
SUISUN BAY CHANNEL
PREDREDGE SURVEY
17-22 & 29 OCTOBER 2009

Sheet reference number
C8