U.S. ARMY CORPS OF ENGINEERS

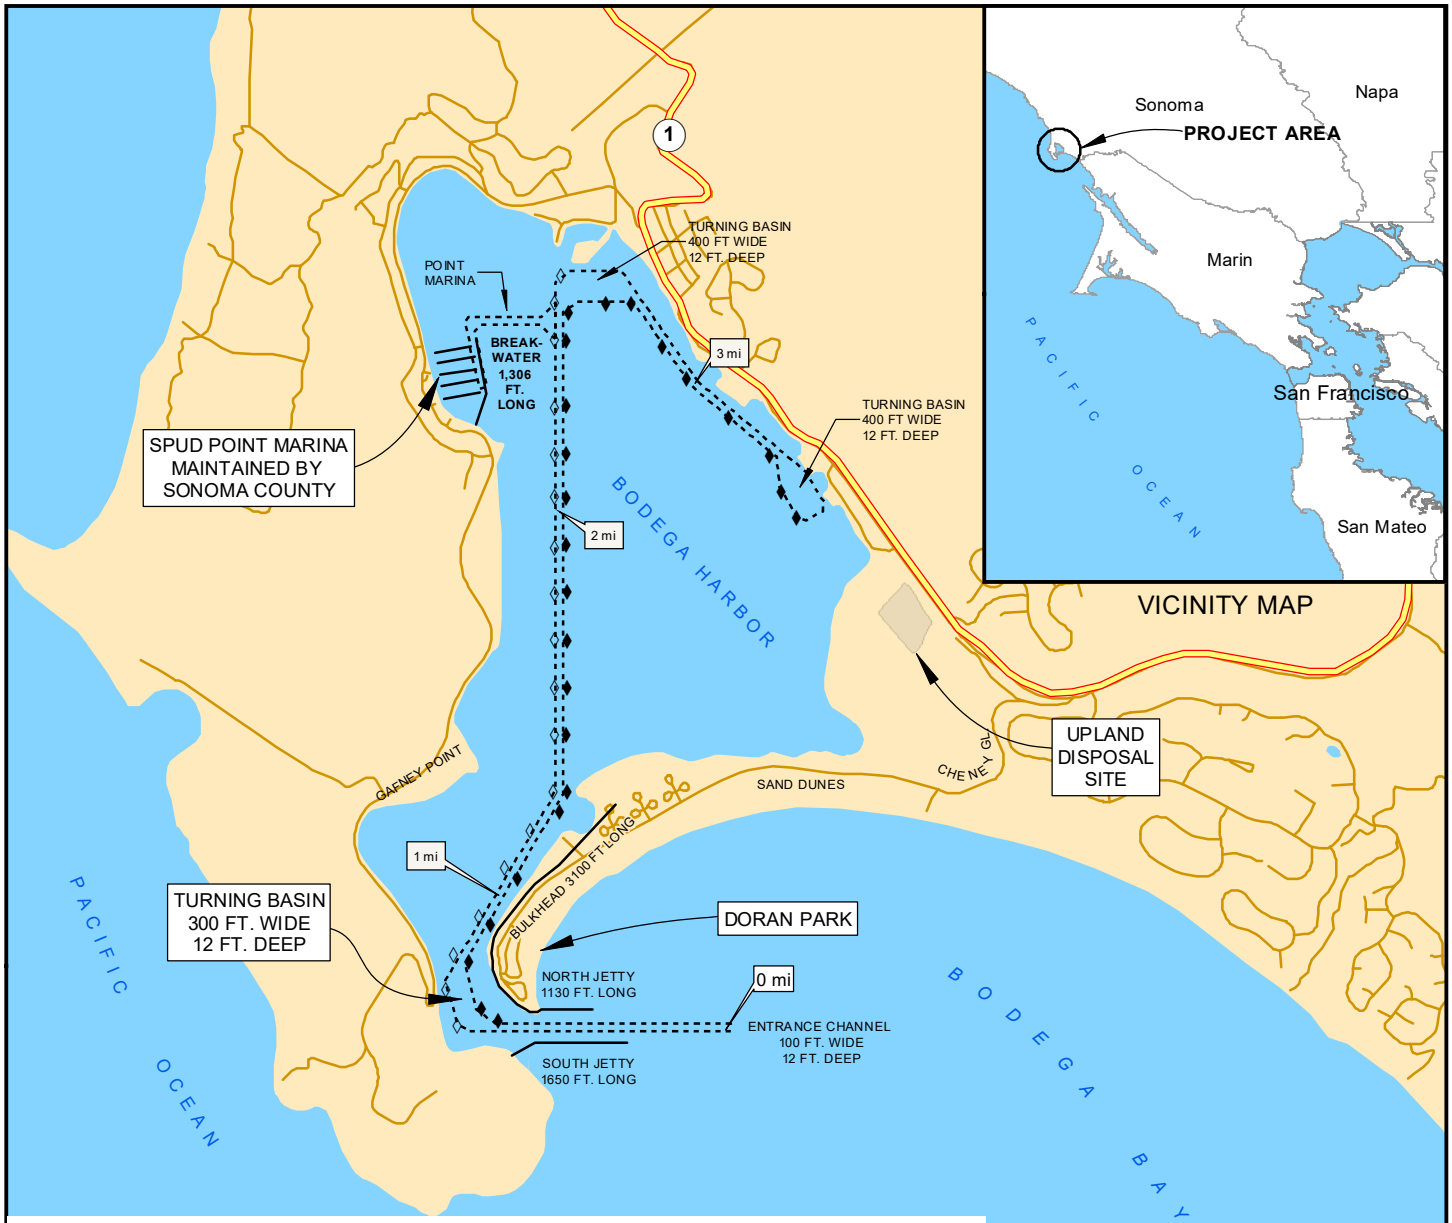

VICINITY MAP

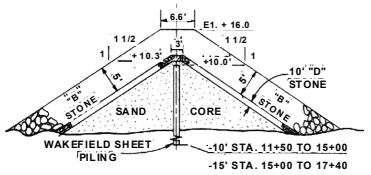

STA. 11+50 TO 17+00
BASED ON BODEGA BAY JETTY SPECS.
CHANGE ORDER NO. 2, 7 MAR. '42

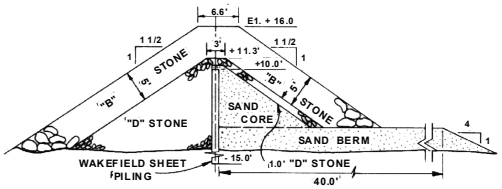

STA. 17+40 TO 31+00
TYPICAL BULKHEAD SECTIONS
DORAN PARK

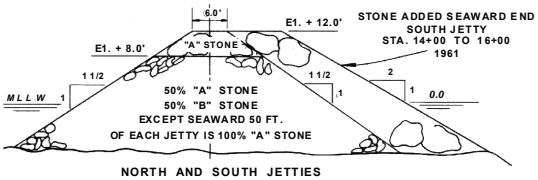

NORTH AND SOUTH JETTIES
BASED ON BODEGA BAY JETTY SPECS.
CHANGE ORDER NO.5, 4 SEPT. '42

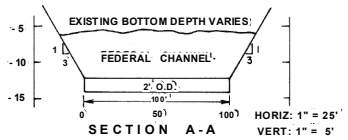

SECTION A-A

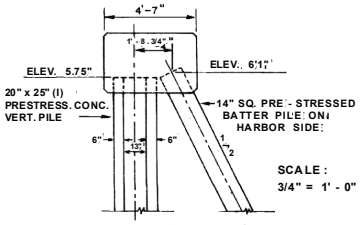

SECTION B-B at PILE BENT

NOTE: BASE POINT OF MILEAGE 1050 FT.
SEAWARD OF ROOT OF SOUTH JETTY

◊ ♦ INDICATES BEACONS

N

OPERATIONS AND MAINTENANCE (O&M)

BODEGA BAY
CALIFORNIA

SAN FRANCISCO DISTRICT
SOUTH PACIFIC DIVISION

1 JANUARY 2022