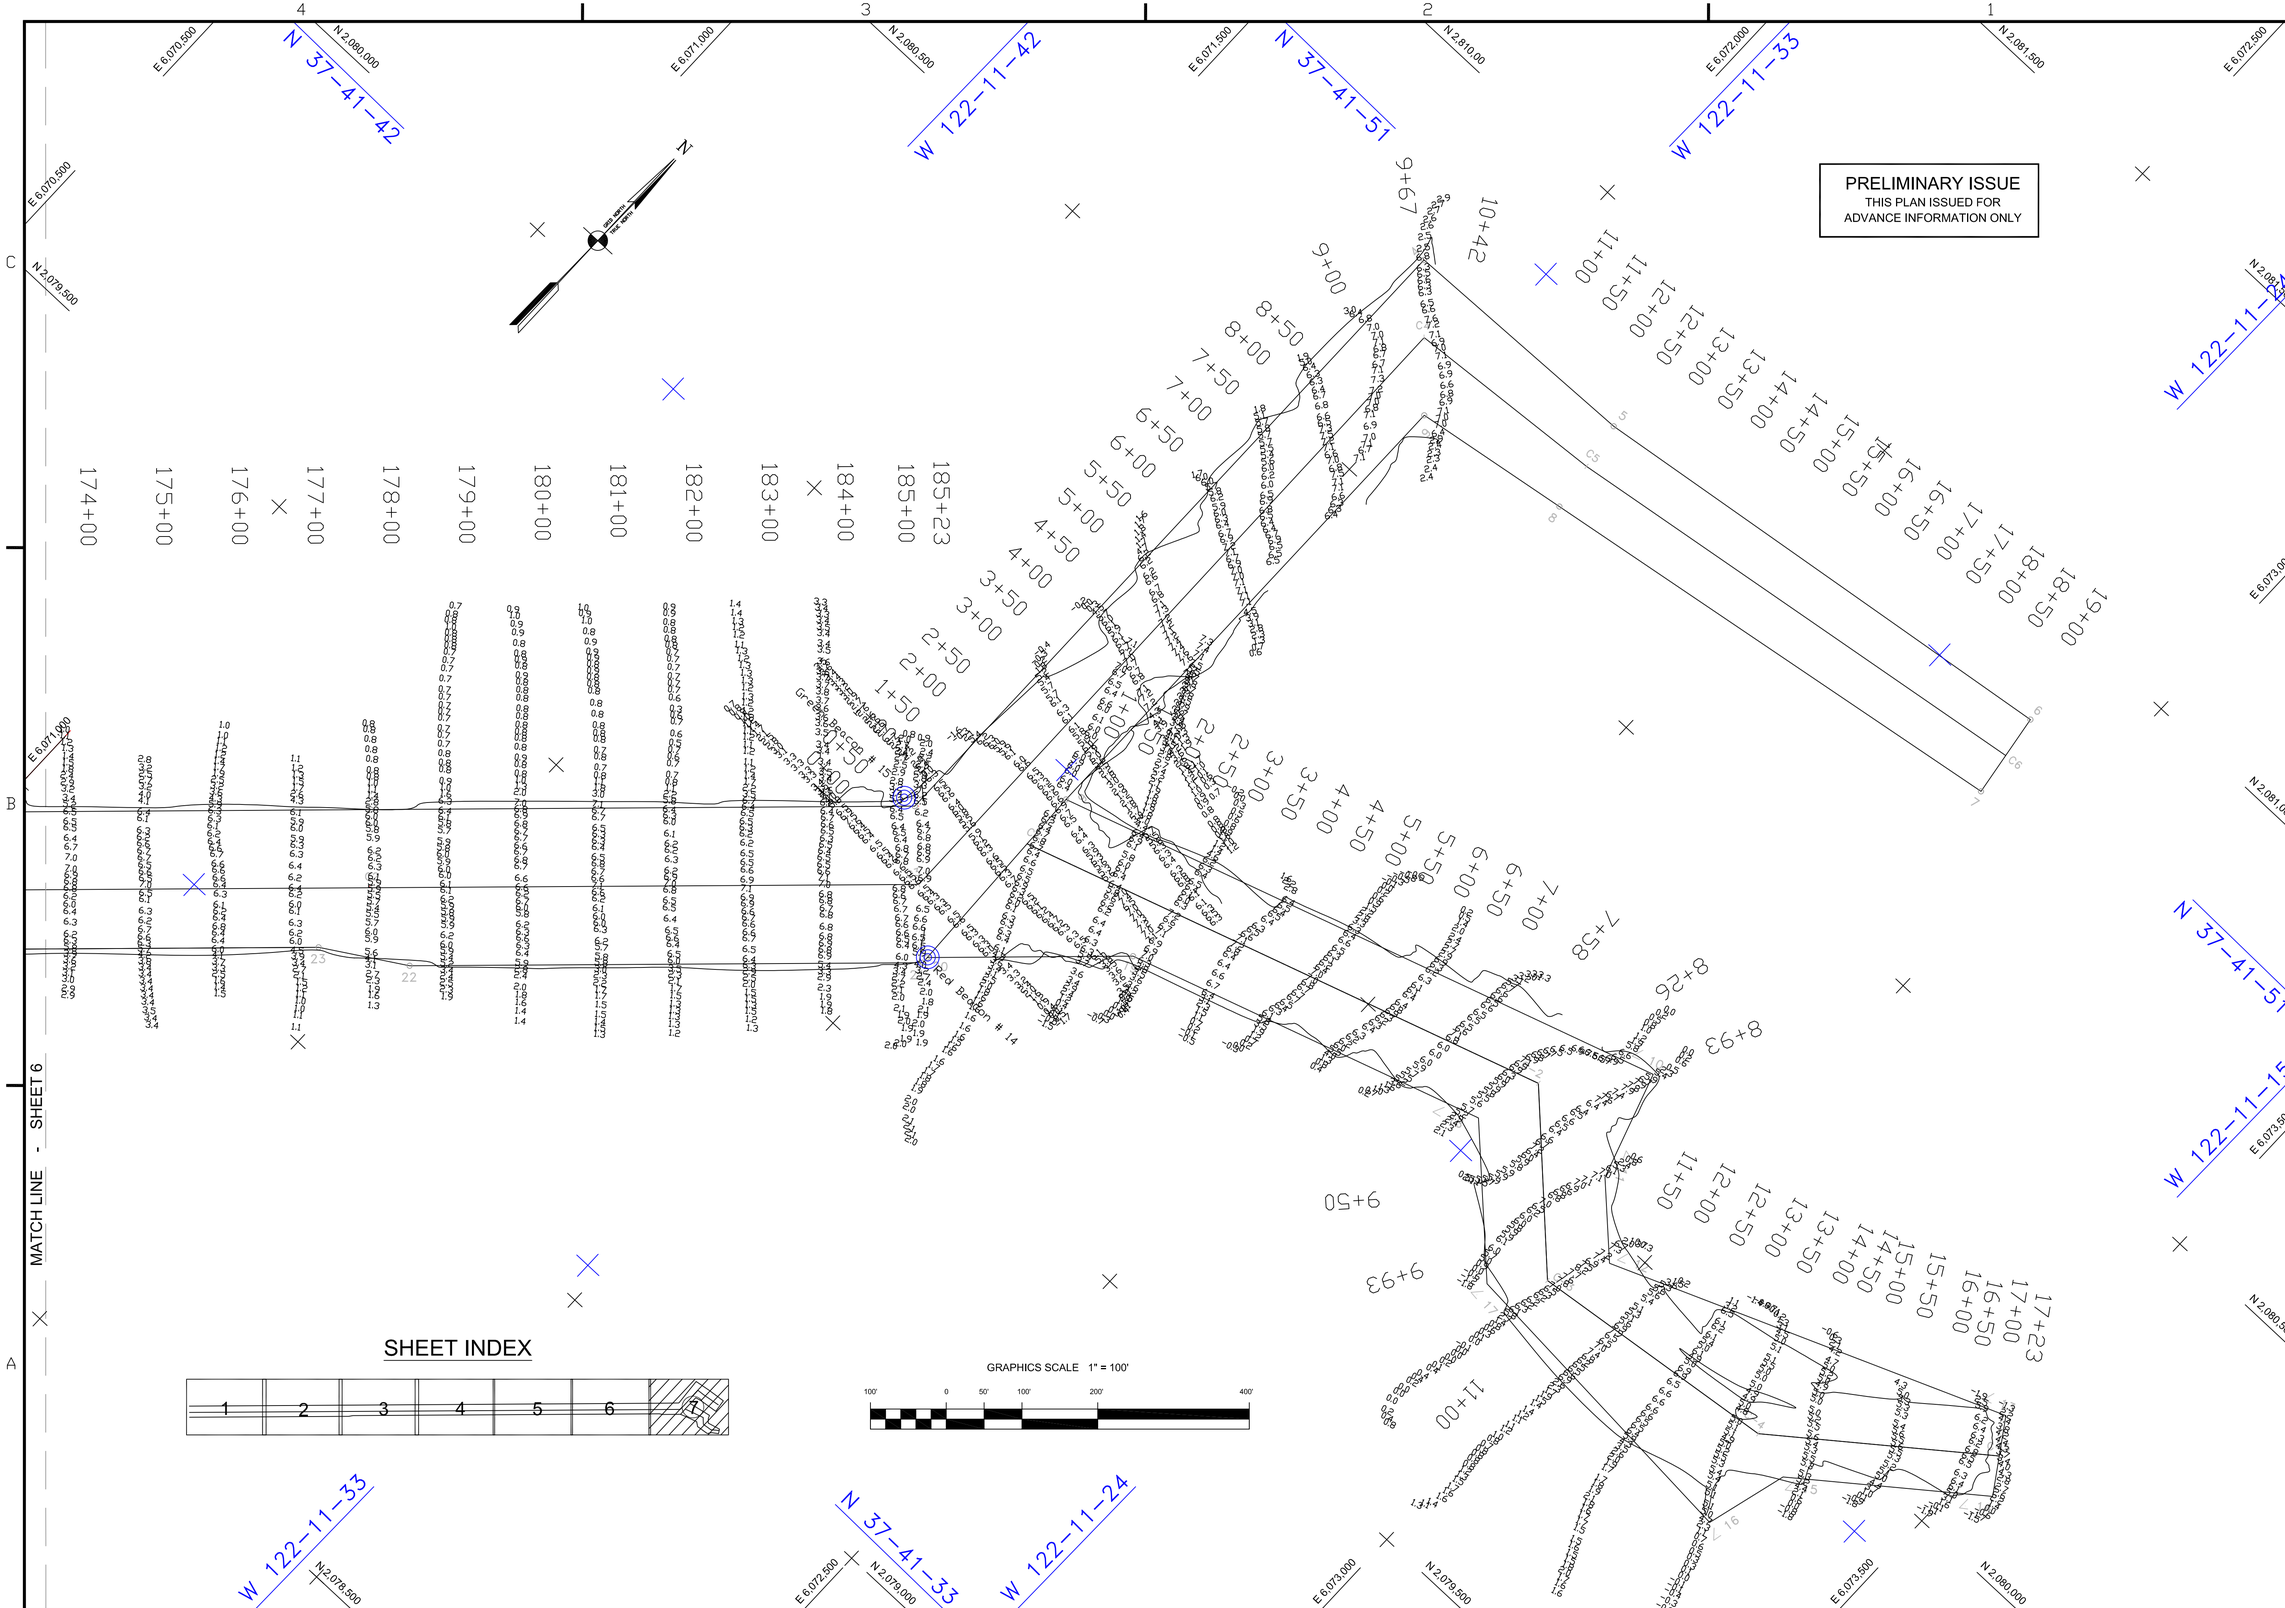

US Army Corps of Engineers
San Francisco District
1455 Market Street
San Francisco, CA 94103

Mark	Description	Date	Appr.

DESIGNED BY:	CHECKED BY: TVW	DRAWN BY: EWC
DATE: 12/10/2009	SHEET NO. 7 OF 7	DRAWING NO. 122 2

PREPARED UNDER THE DIRECTION OF
LAURENCE M. FARRELL
LT. COLONEL, C.E., DISTRICT ENGINEER

SUBMITTED: PC
Hydro Survey Team Leader
APPROVAL RECOMMENDED:
Chief, Technical Support Section
APPROVED:
Chief, Construction Branch

ALAMEDA COUNTY CALIFORNIA
JACK D. MALTESTER CHANNEL
SAN LEANDRO MARINA
POSTDREDGE SURVEY
21 NOVEMBER & 02 DECEMBER 2009

Sheet reference number
C7