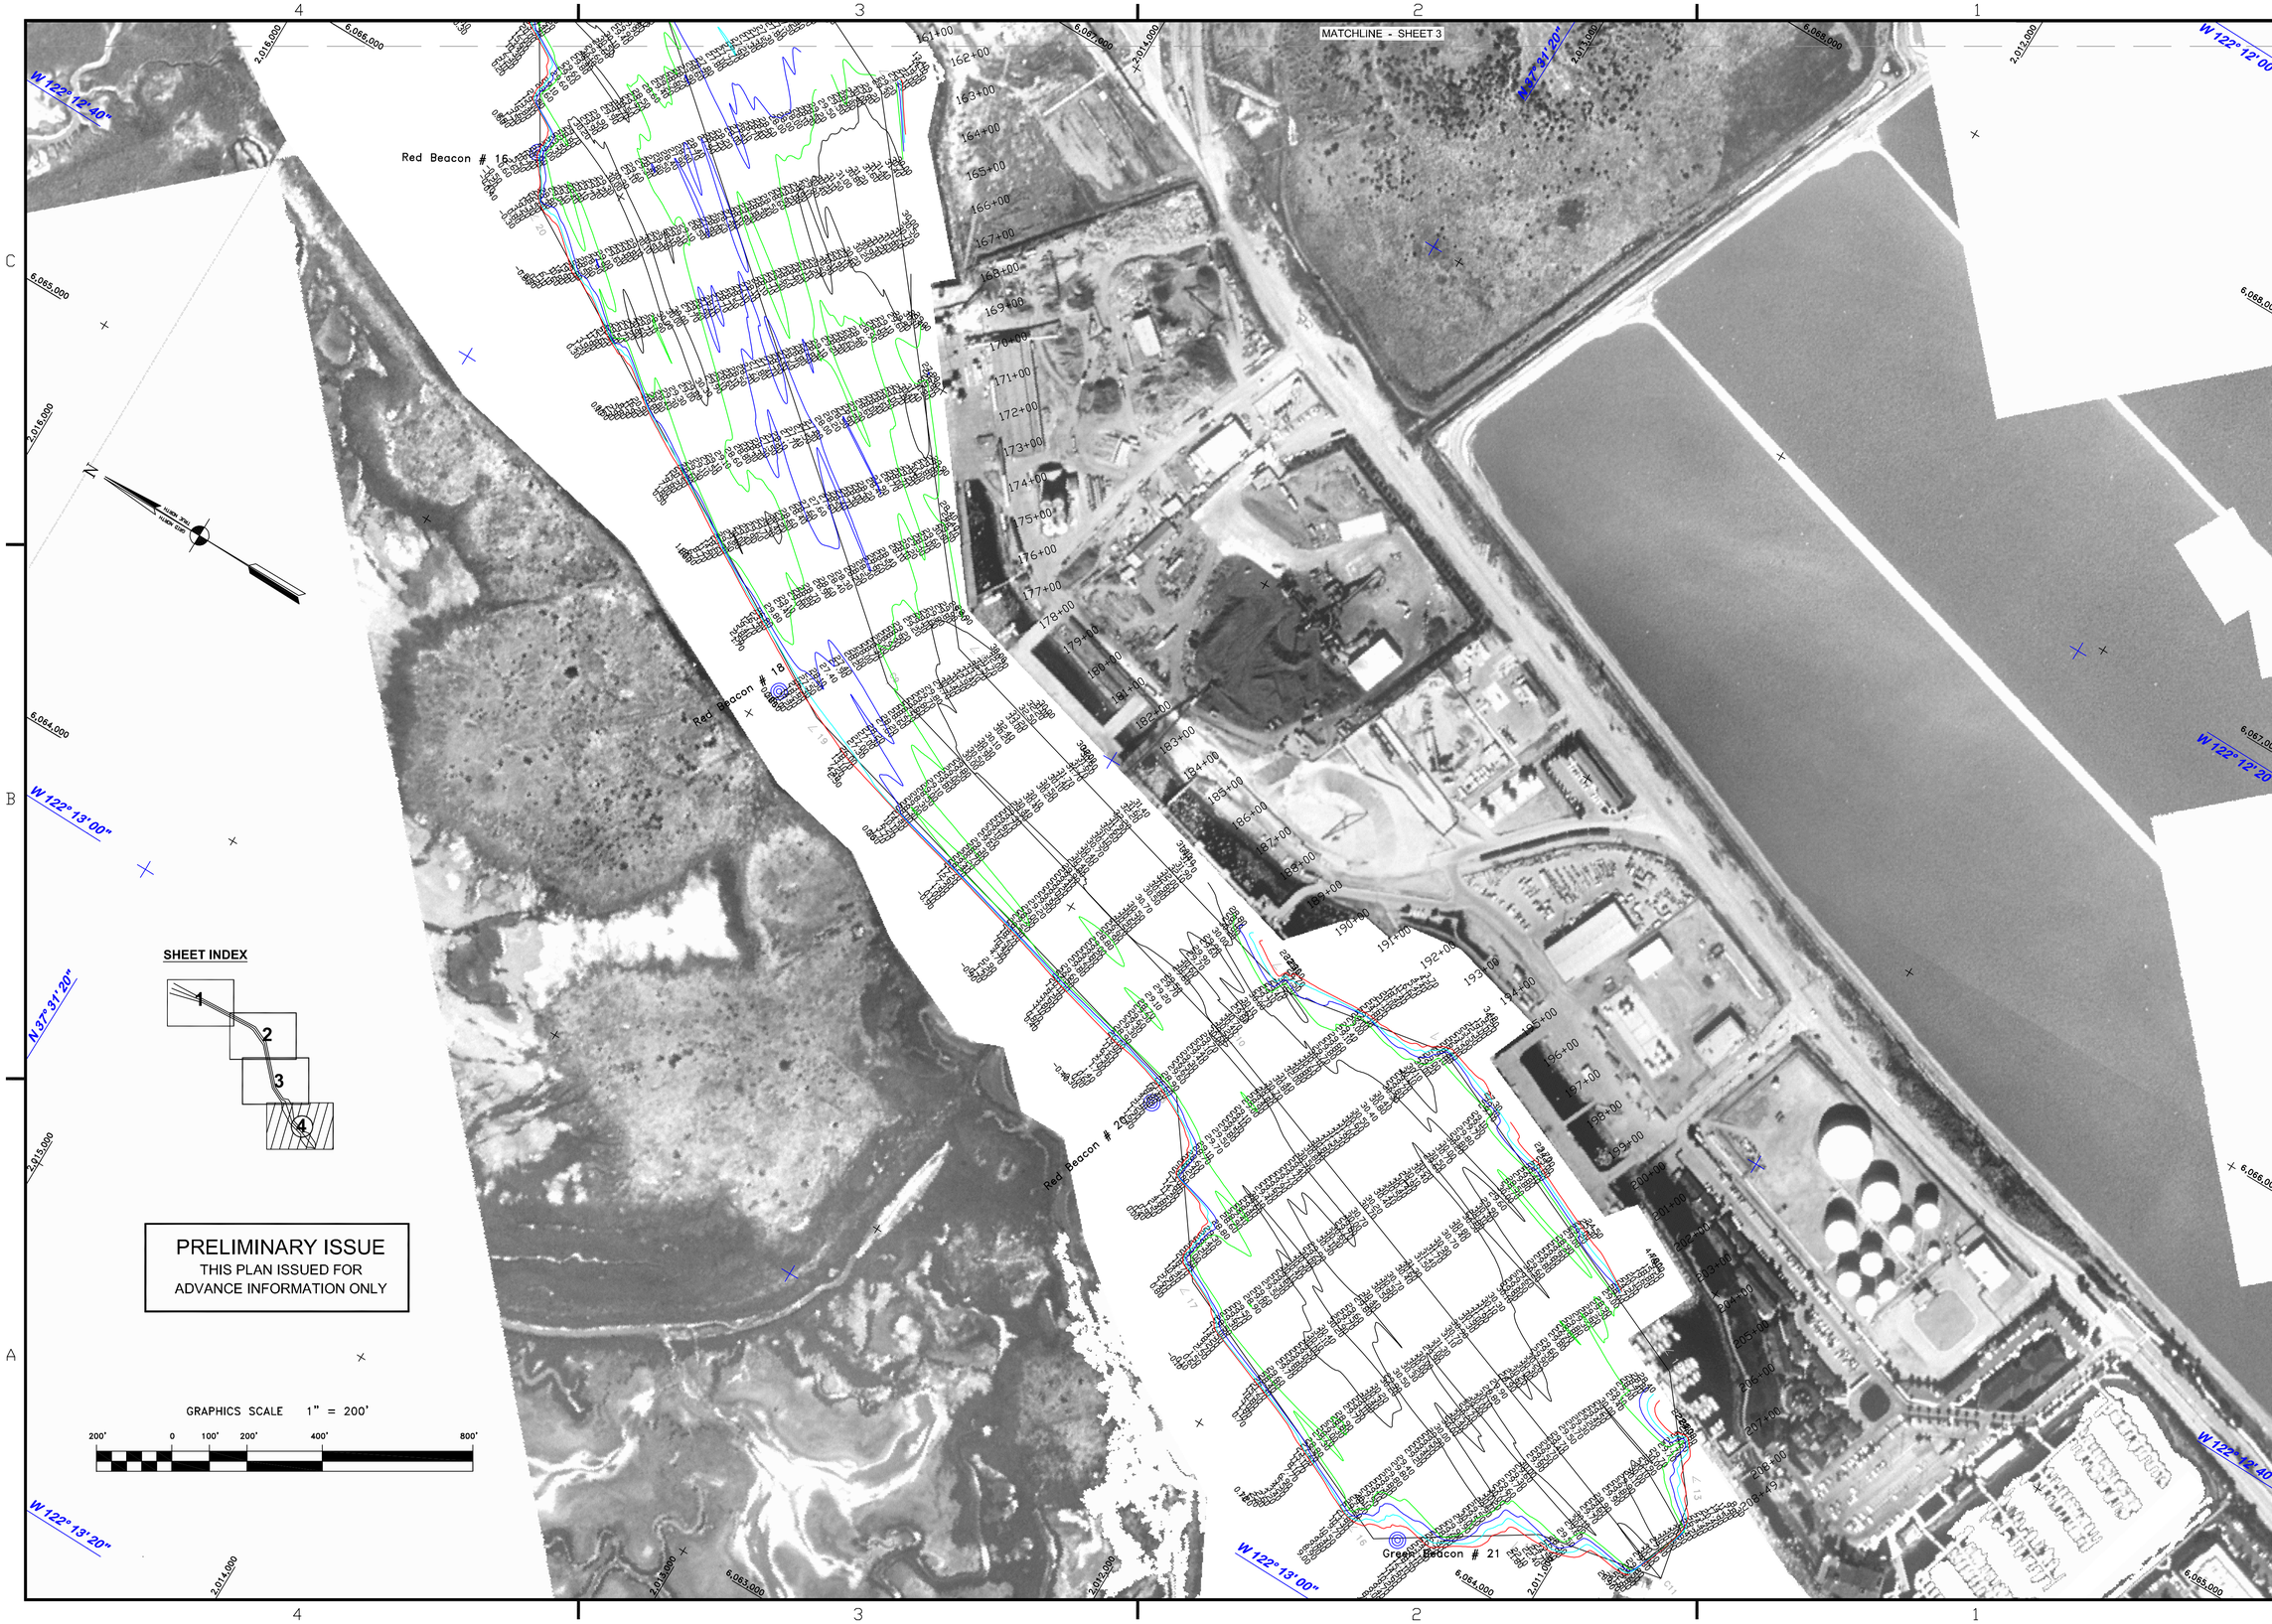

US Army Corps of Engineers
San Francisco District
1455 Market Street
San Francisco, CA 94103

Mark	Description	Date	Appr.

DESIGNED BY: | CHECKED BY: TVW | DRAWN BY: EWC
DATE: 05/20/2009 | SHEET NO. 4 OF 4 | DRAWING NO. 54 | 2 | 192

PREPARED UNDER THE DIRECTION OF
LAURENCE M. FARRELL
LT. COLONEL, C.E., DISTRICT ENGINEER

SUBMITTED:
Hydro Survey Team Leader
APPROVAL RECOMMENDED:
Chief, Technical Support Section
APPROVED:
Chief, Construction Branch

SAN MATEO COUNTY CALIFORNIA

REDWOOD CITY
CONDITION SURVEY
15, 18–19 MAY 2009

Sheet reference number
C4