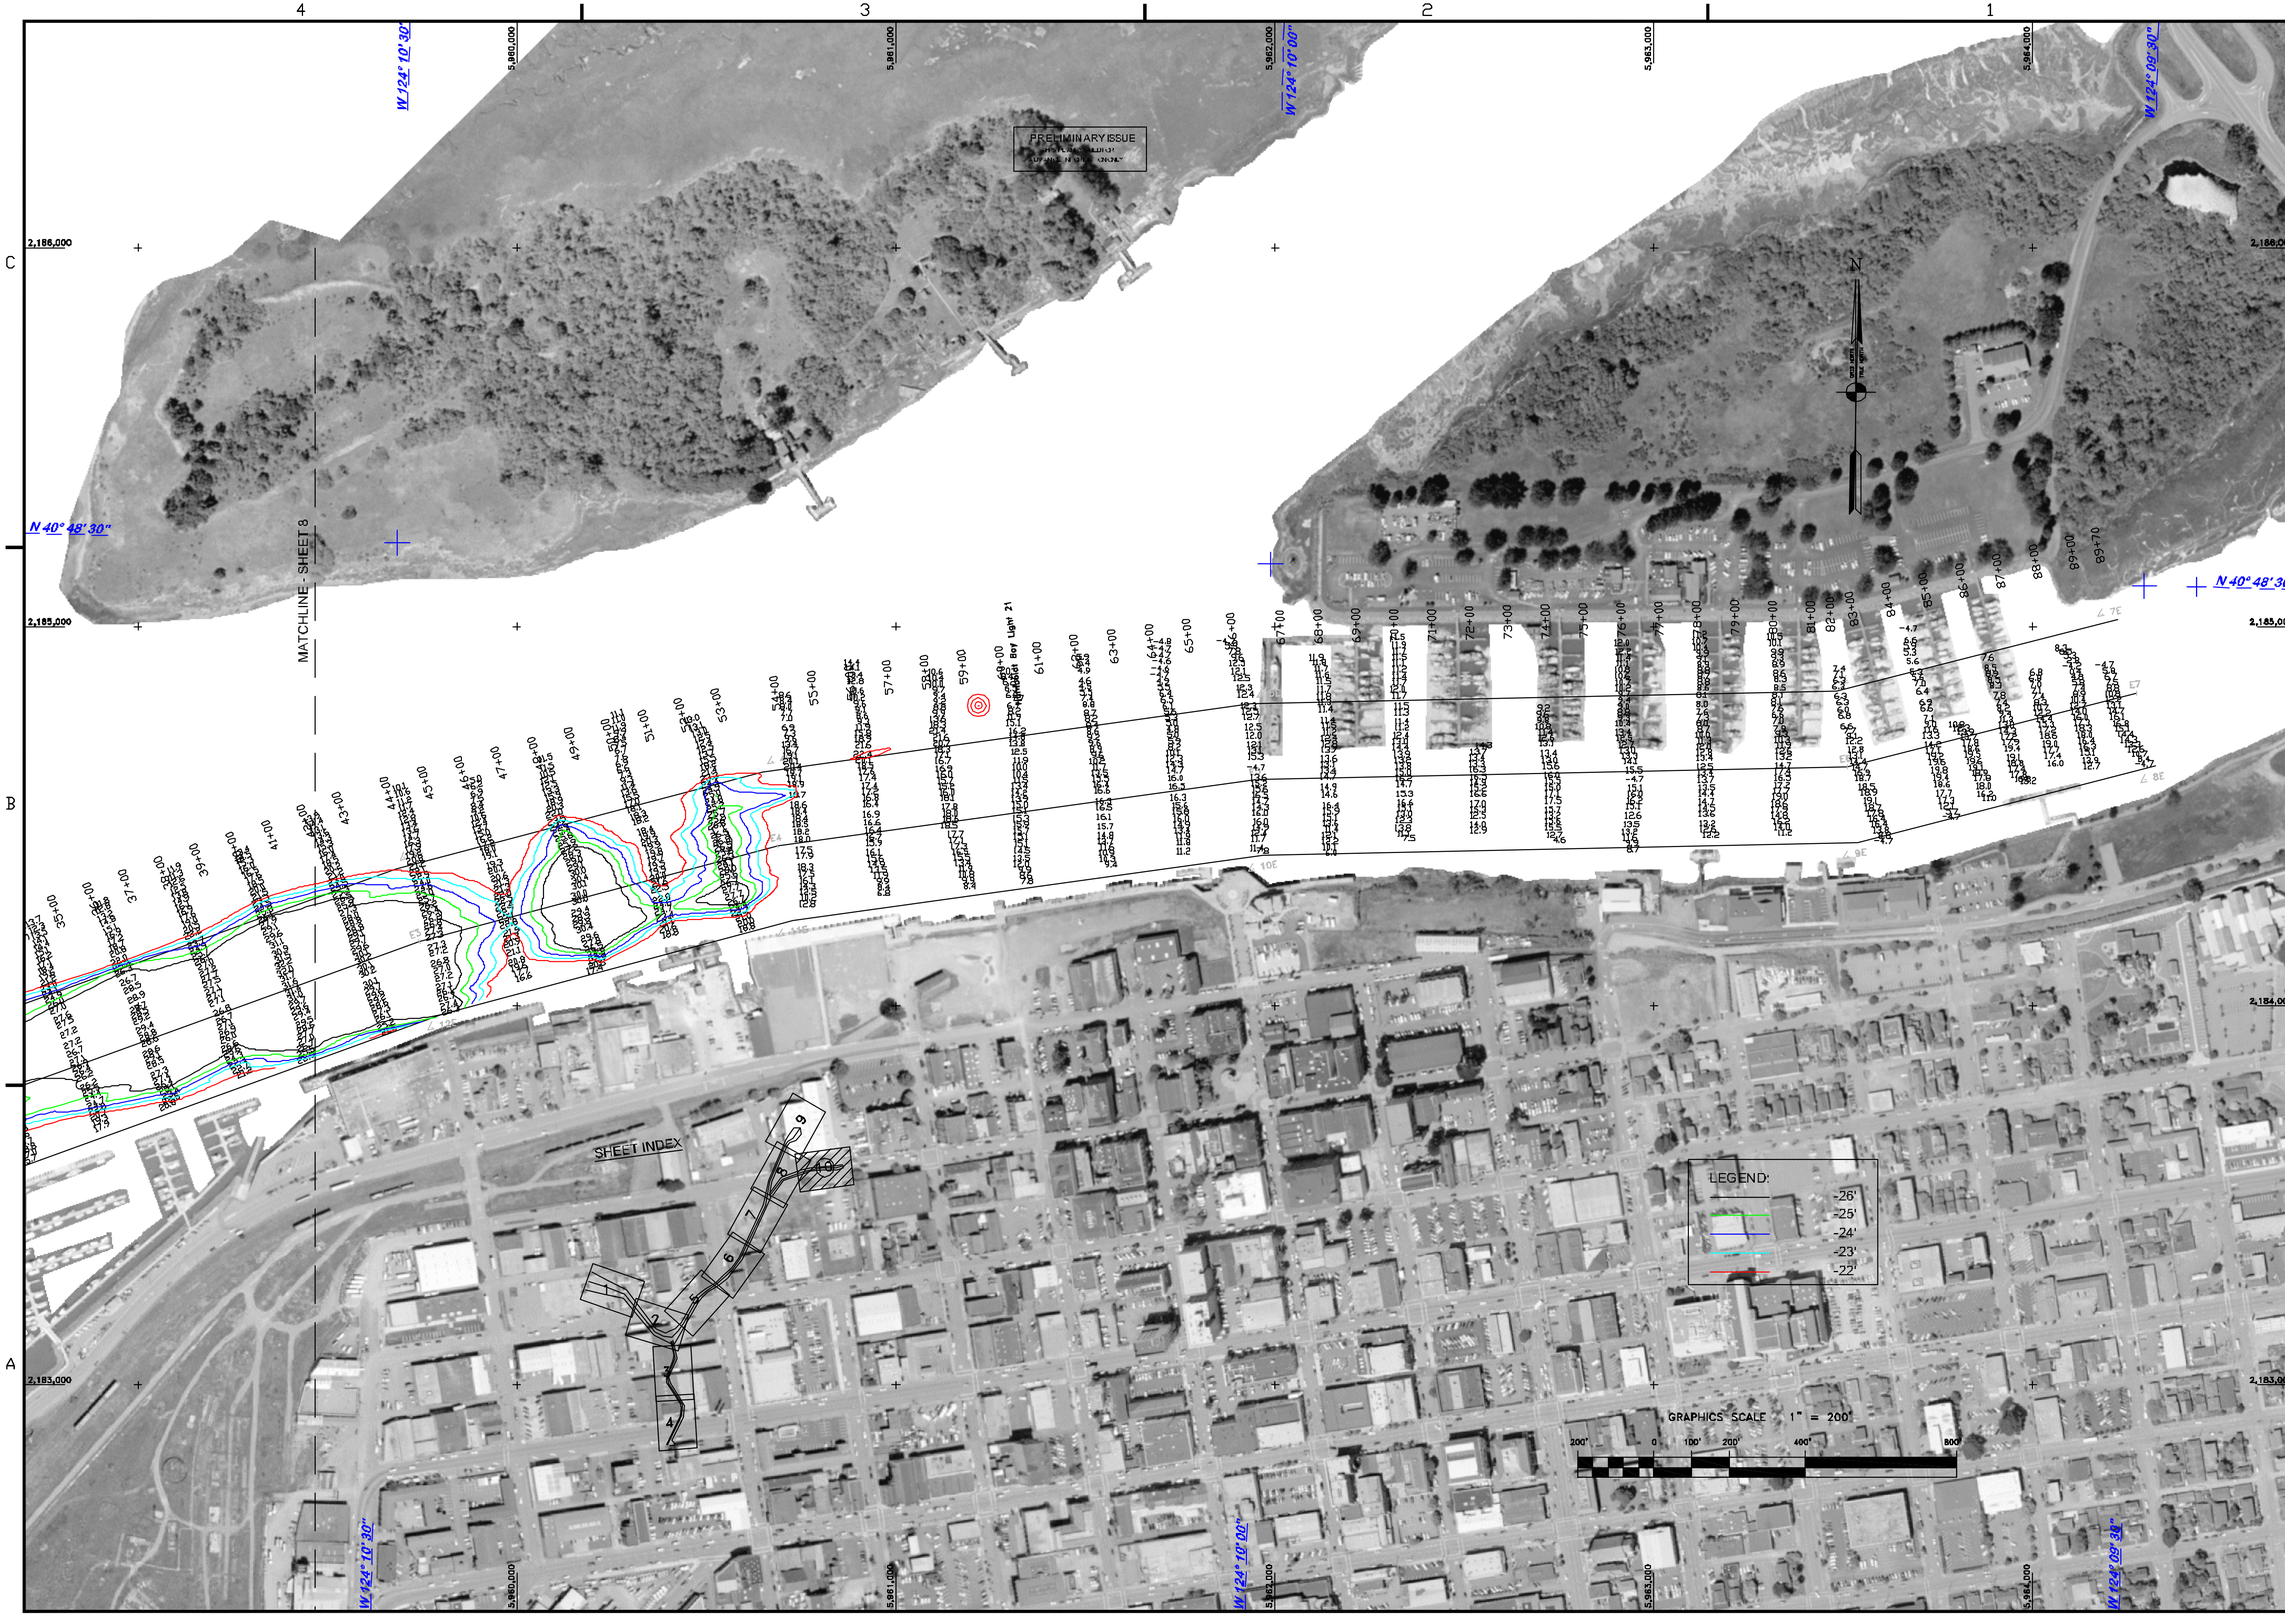

US Army Corps of Engineers
San Francisco District
1455 Market Street
San Francisco, CA 94103

Mark	Description	Date	Appr.

SUBMITTED: PDT	DESIGNED BY:	CHECKED BY: PDT	DRAWN BY: PDT
Hydro Survey Team Leader			
APPROVAL RECOMMENDED:	DATE:	SHEET NO. 10 OF 10	DRAWING NO. X XXX
Chief, Geospatial Section	6/22/2012		
APPROVED:	PREPARED UNDER THE DIRECTION OF TORREY A. DICIRO LT. COLONEL, C.E., DISTRICT ENGINEER		
Chief, Construction Branch			

CALIFORNIA

HUMBOLDT COUNTY

HUMBOLDT BAY
EUREKA CHANNEL
POSTDREDGE SURVEY
8-14 JUNE 2012

Sheet reference number

C10