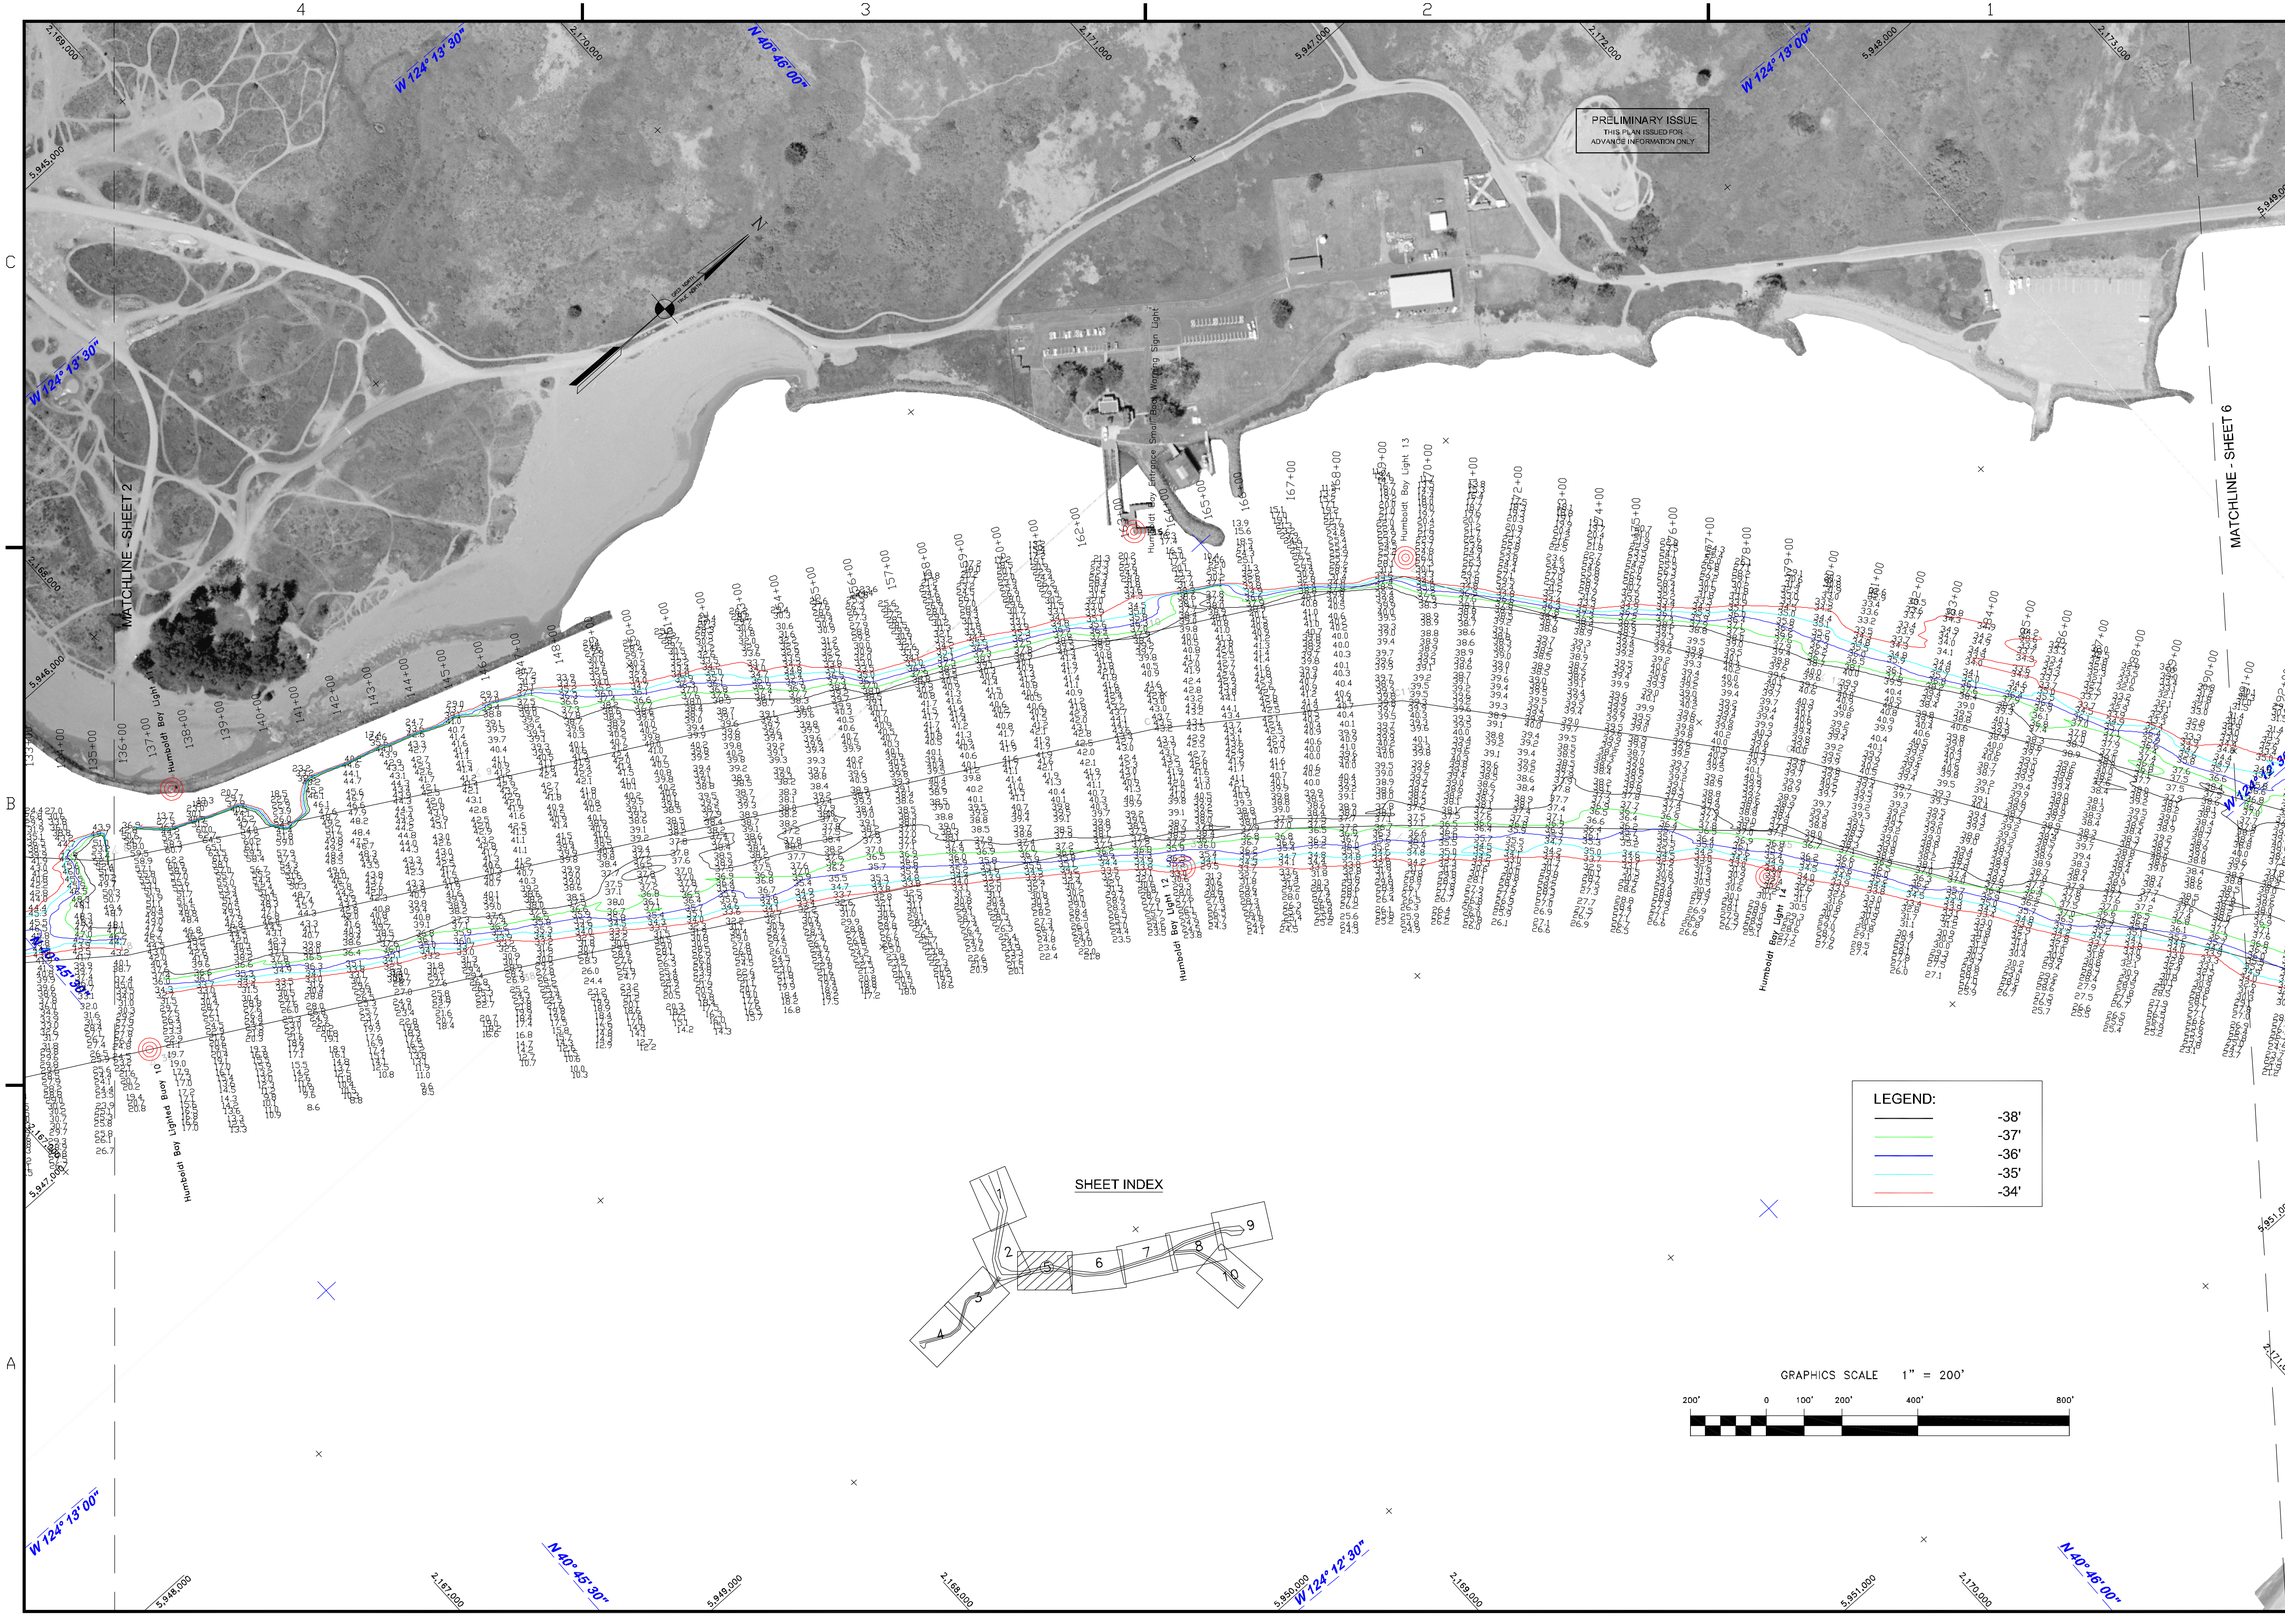

US Army Corps of Engineers
San Francisco District
1455 Market Street
San Francisco, CA 94103

Mark	Description	Date	Appr.

DESIGNED BY: | CHECKED BY: PDT | DRAWN BY: PDT
DATE: 8/30/2012 | SHEET NO. 5 OF 10 | DRAWING NO. X | X | XXX
PREPARED UNDER THE DIRECTION OF
TORREY A. DICIRO
LT. COLONEL, C.E., DISTRICT ENGINEER

SUBMITTED: PDT
Hydro Survey Team Leader
APPROVAL RECOMMENDED:
Chief, Geomatics Section
APPROVED:
Chief, Construction Branch

HUMBOLDT COUNTY CALIFORNIA

HUMBOLDT BAY
NORTHBAY
POSTDREDGE SURVEY
8-14 JUNE 2012

Sheet reference number
C5