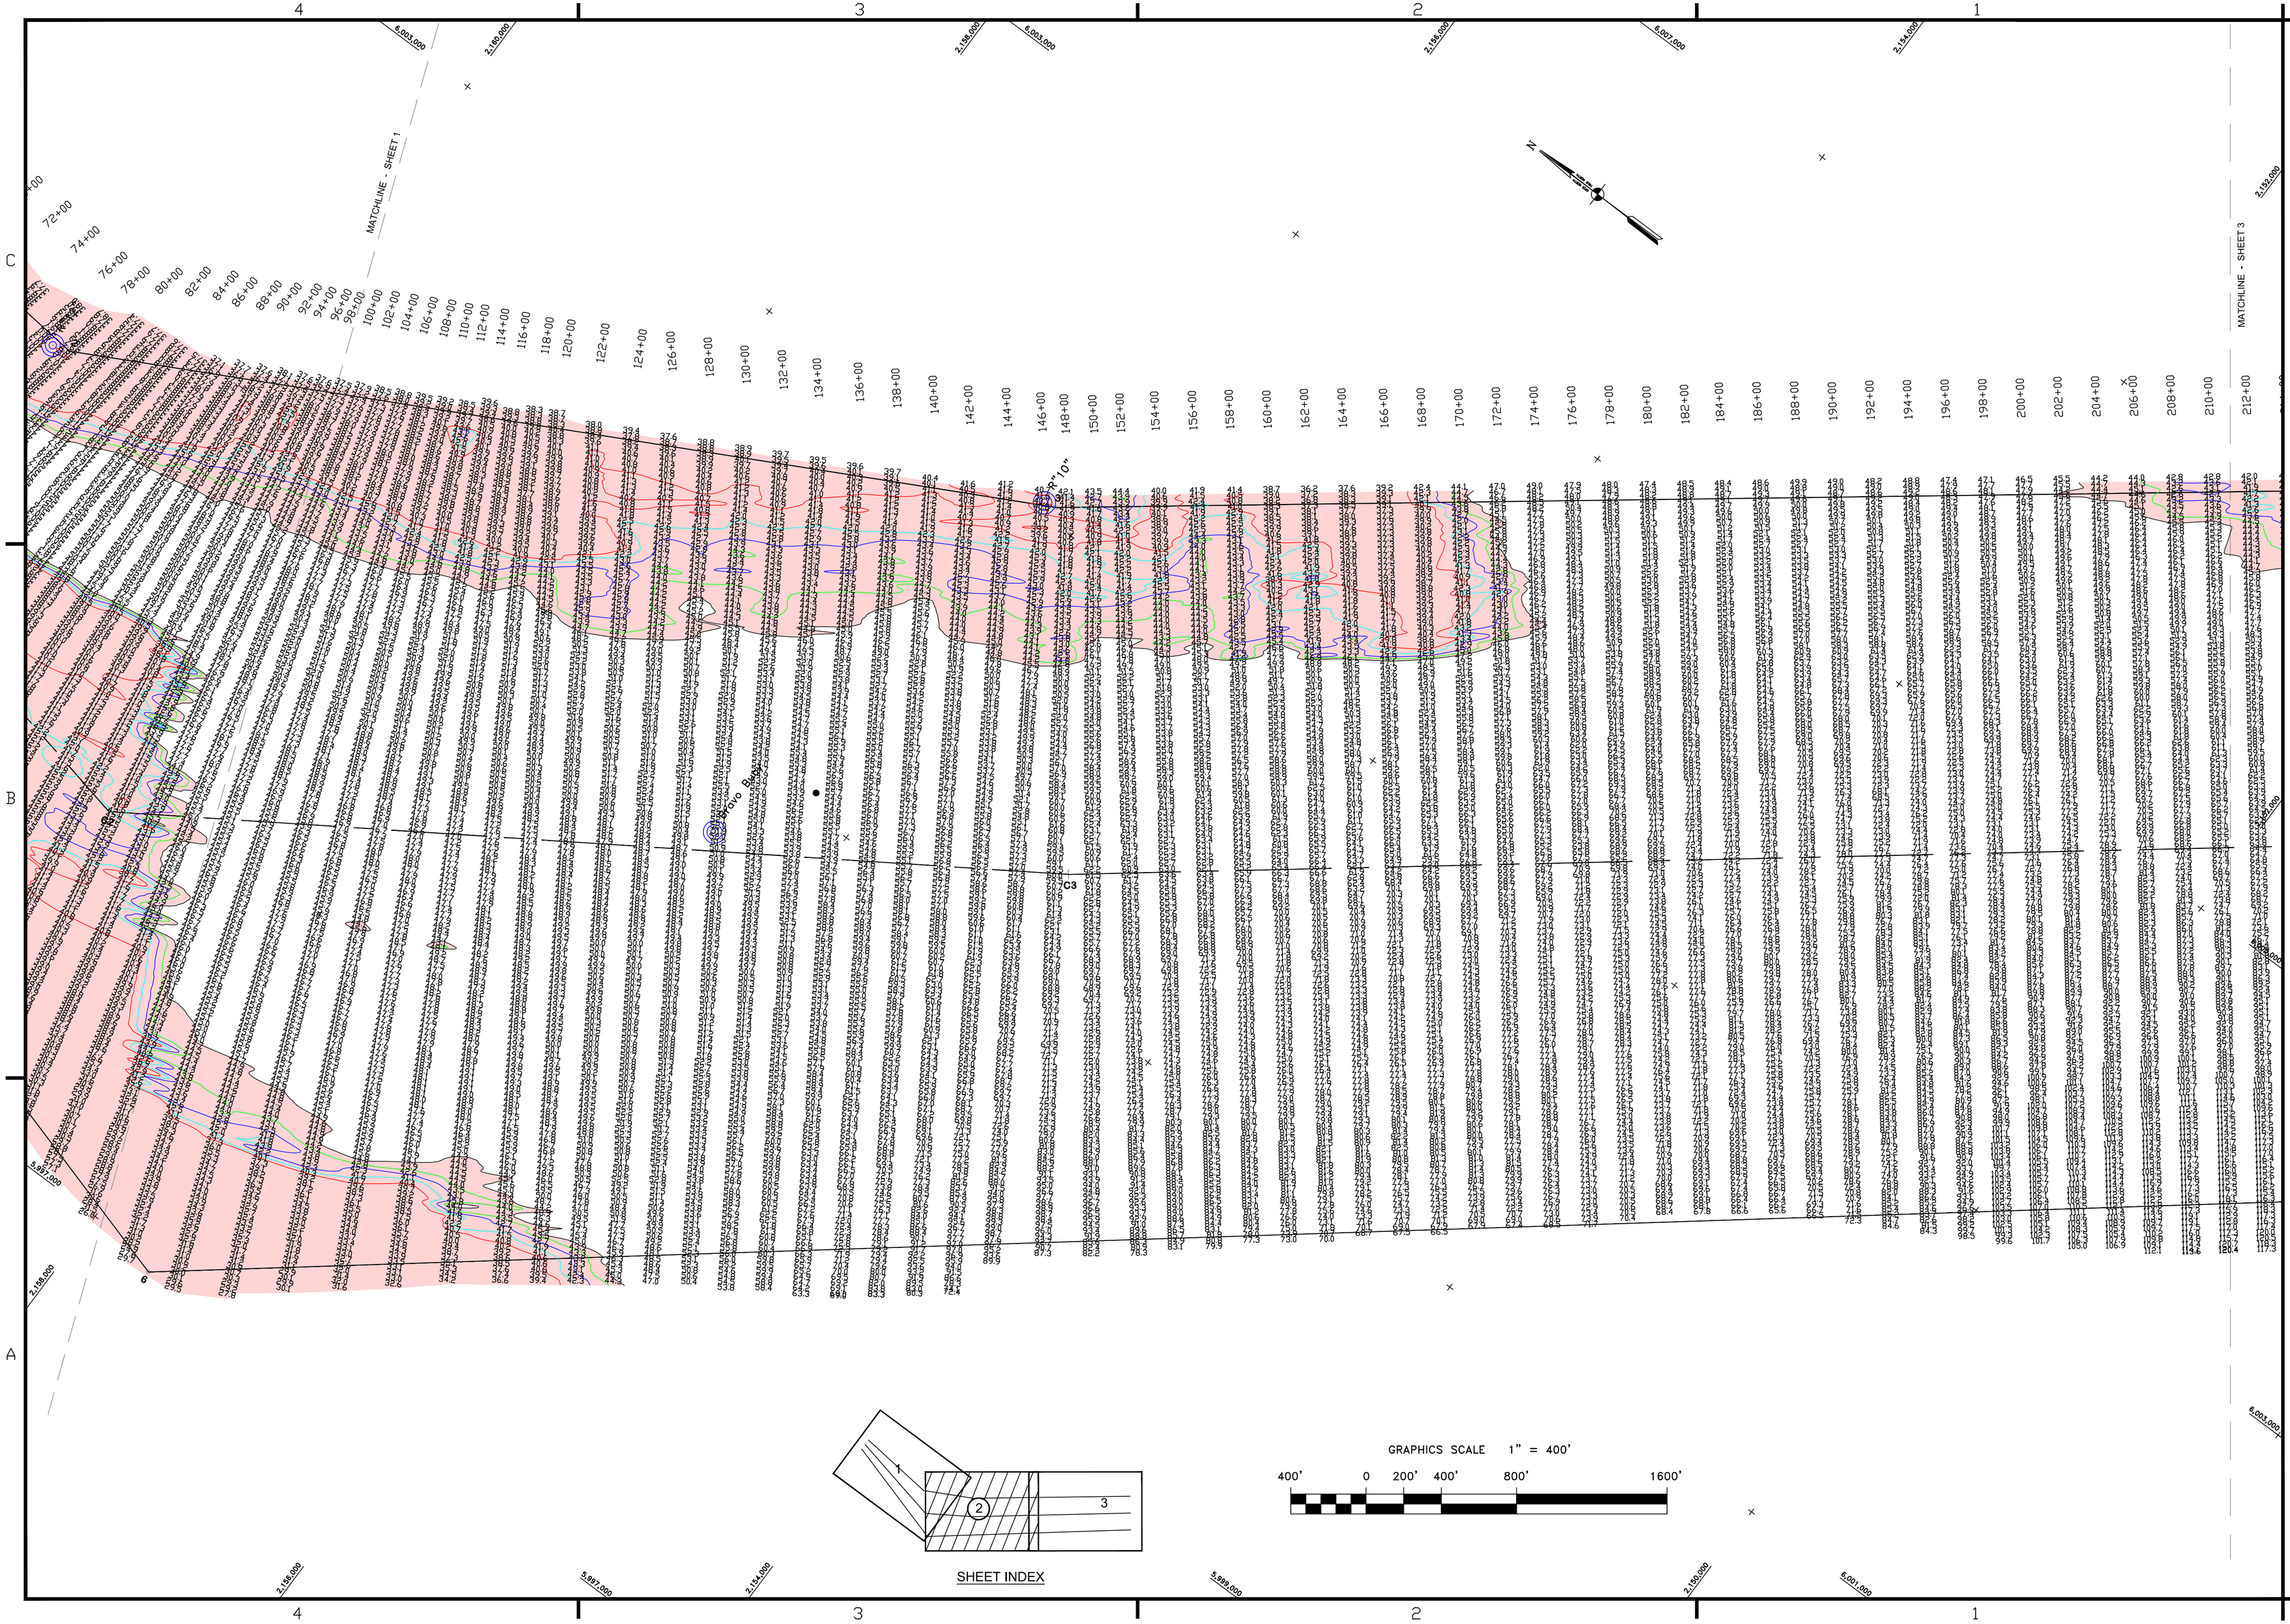

US Army Corps of Engineers
San Francisco District
1455 Market Street
San Francisco, CA 94105

Mark	Description	Date	Appr.

DESIGNED BY: PDT	CHECKED BY: PDT	DRAWN BY: PDT	
Helm Survey Team Leader	SHEET NO.	DRAWING NO.	
APPROVAL RECOMMENDED:	DATE: 8/3/2015	1 OF 3	133 2 xxx
Chief, Geomatics Section	PREPARED UNDER THE DIRECTION OF JOHN C. MORROW		
APPROVED:	LT. COLONEL, C.E., DISTRICT ENGINEER		
Chief, Construction Branch			

CONTRA COSTA COUNTY CALIFORNIA

NORTH SHIP CHANNEL
CONDITION SURVEY
29–31 JULY 2015

Sheet reference number
C2