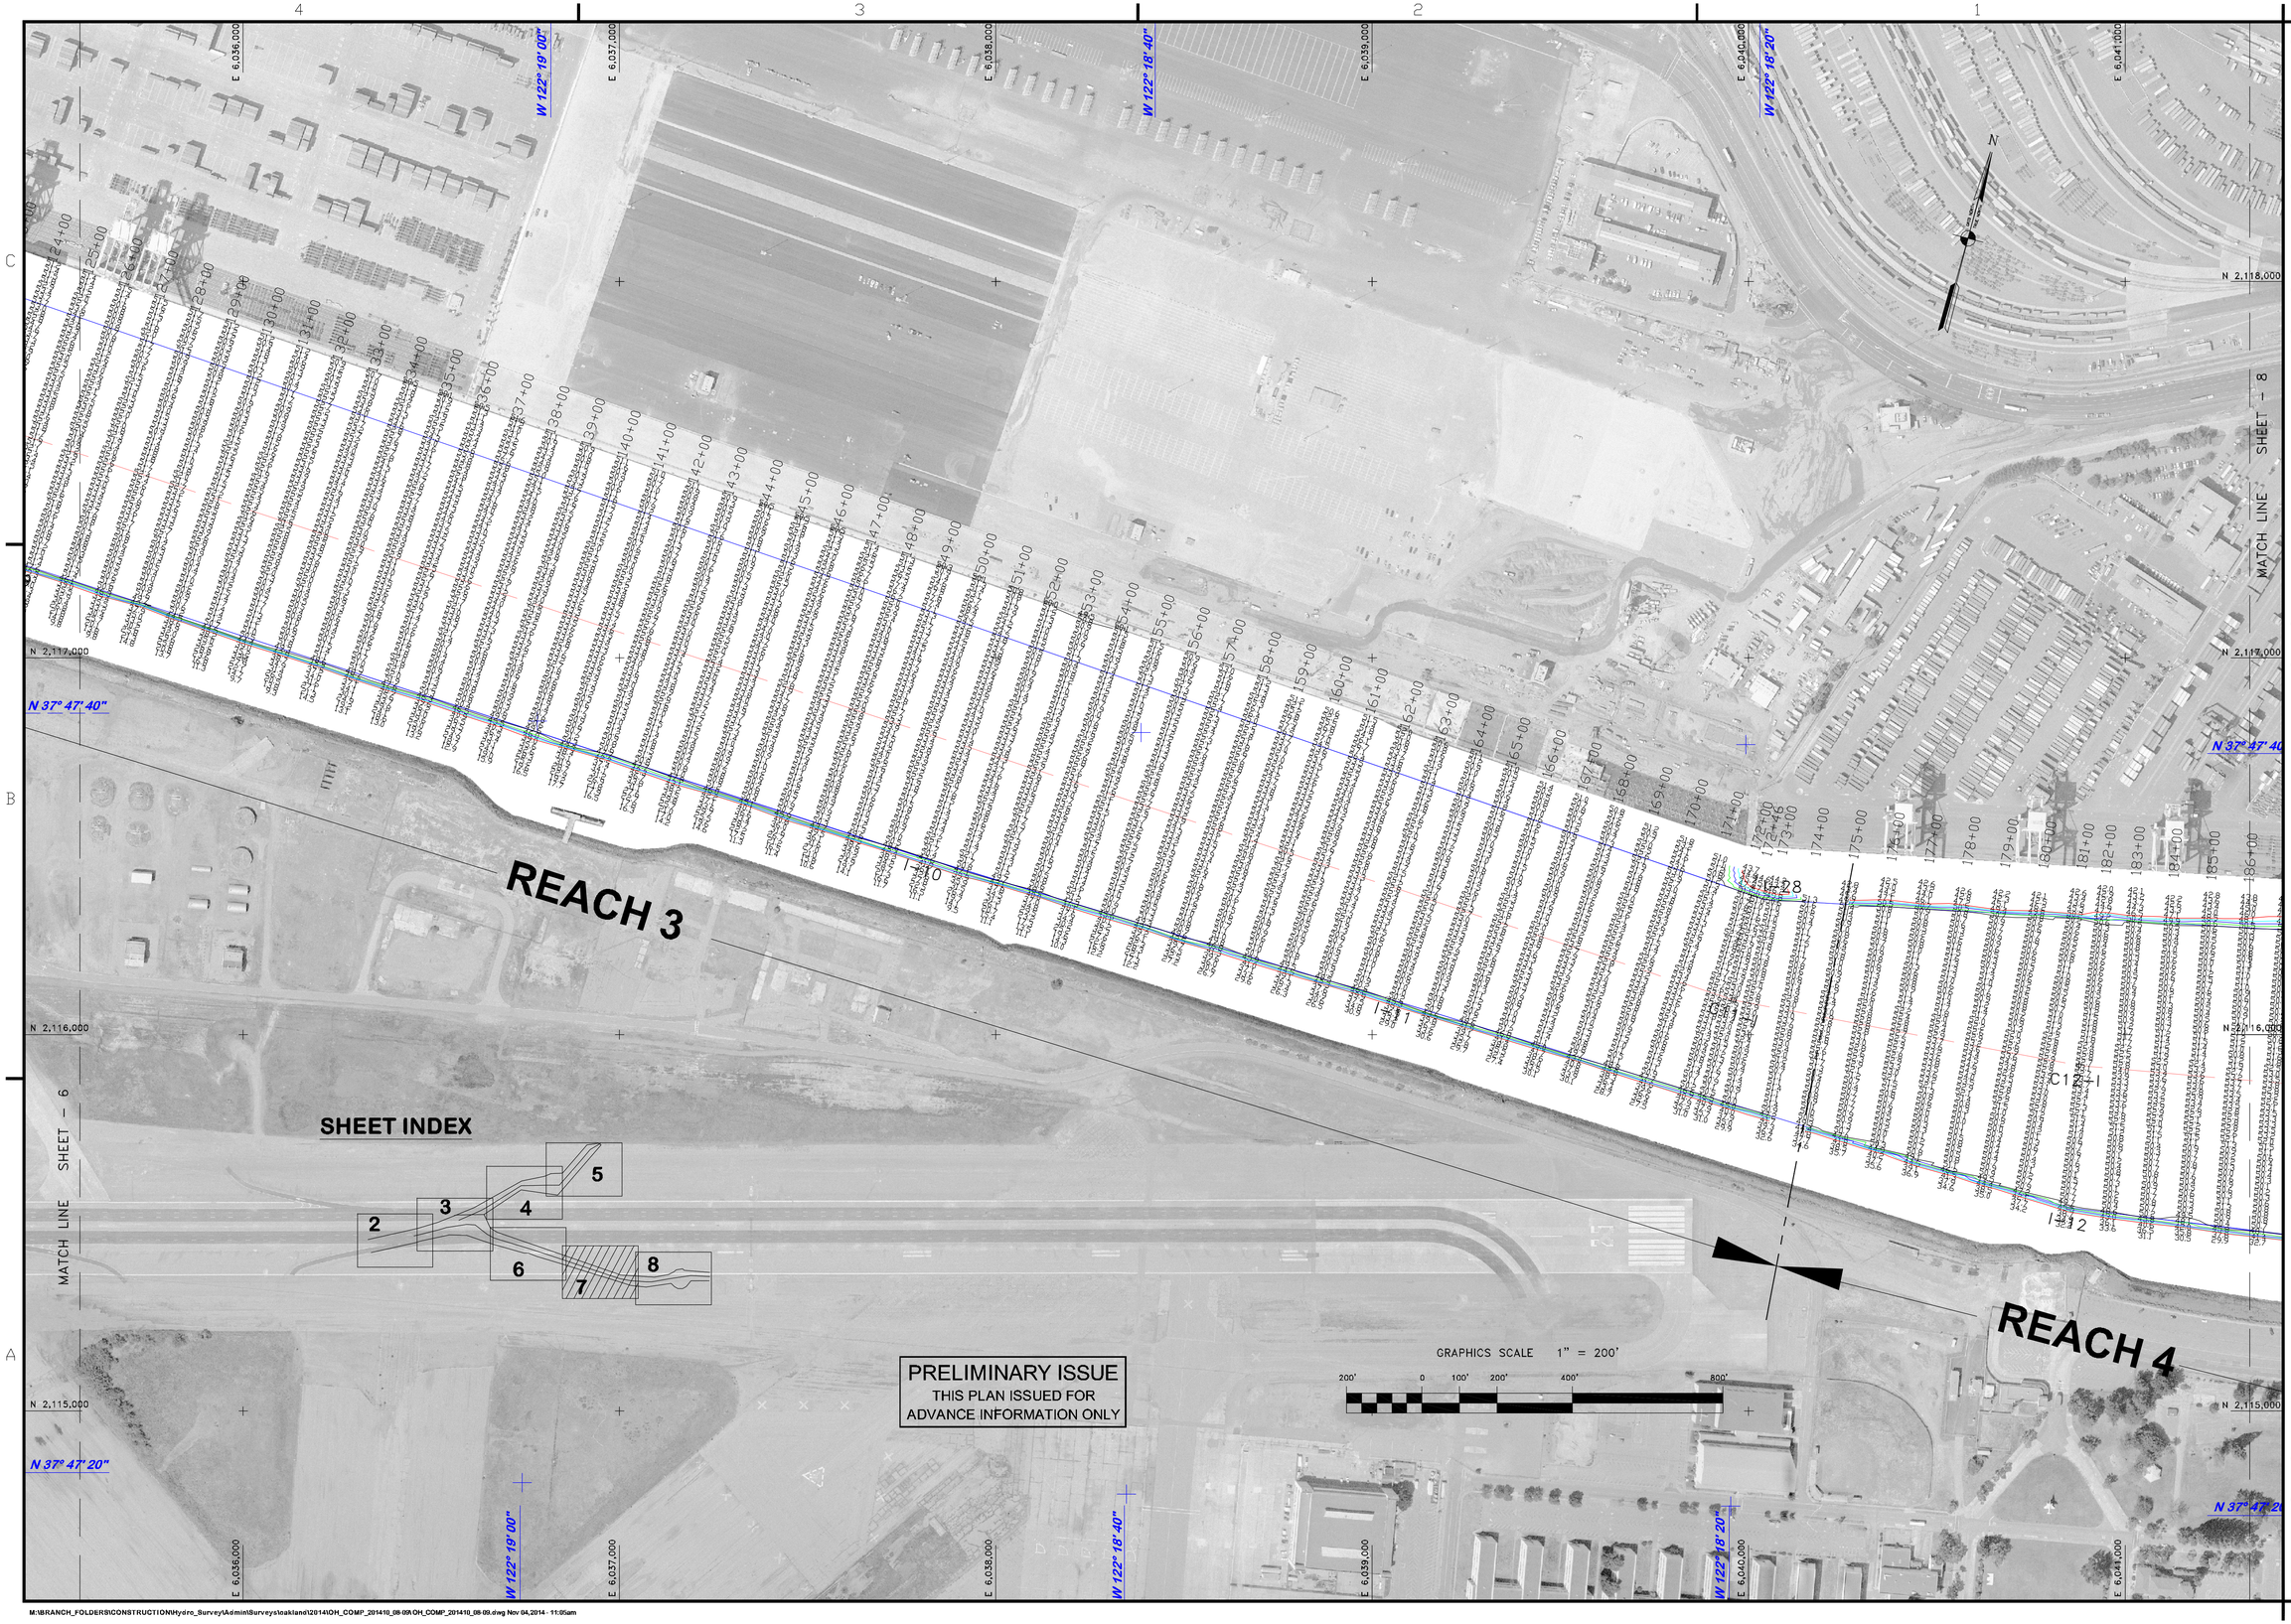

US Army Corps of Engineers
San Francisco District
1455 Market Street
San Francisco, CA 94103

Mark	Description	Date	Appr.

DESIGNED BY: PDT	CHECKED BY: PDT	DRAWN BY: PDT	
DATE: 10/17/2014	SHEET NO. 7 OF 8	DRAWING NO. 2	2 XX

SUBMITTED: PDT
Hydro. Survey Team Leader
APPROVAL RECOMMENDED:
Chief, Hydro Survey Section
APPROVED:
Chief, Construction Branch

PREPARED UNDER THE DIRECTION OF
JOHN C. MORROW
LT. COLONEL, C.E., DISTRICT ENGINEER

CALIFORNIA
ALAMEDA COUNTY

OAKLAND HARBOR
INNER HARBOR
CONDITION & POSTDREDGE COMPOSITE SURVEYS
AUGUST – OCTOBER 2014

Sheet reference number
C7

M:\BRANCH_FOLDERS\CONSTRUCTION\Hydro_Survey\Admin\Surveys\oakland\2014\OH_COMP_201410_08-09\OH_COMP_201410_08-09.dwg Nov 04,2014 - 11:05am