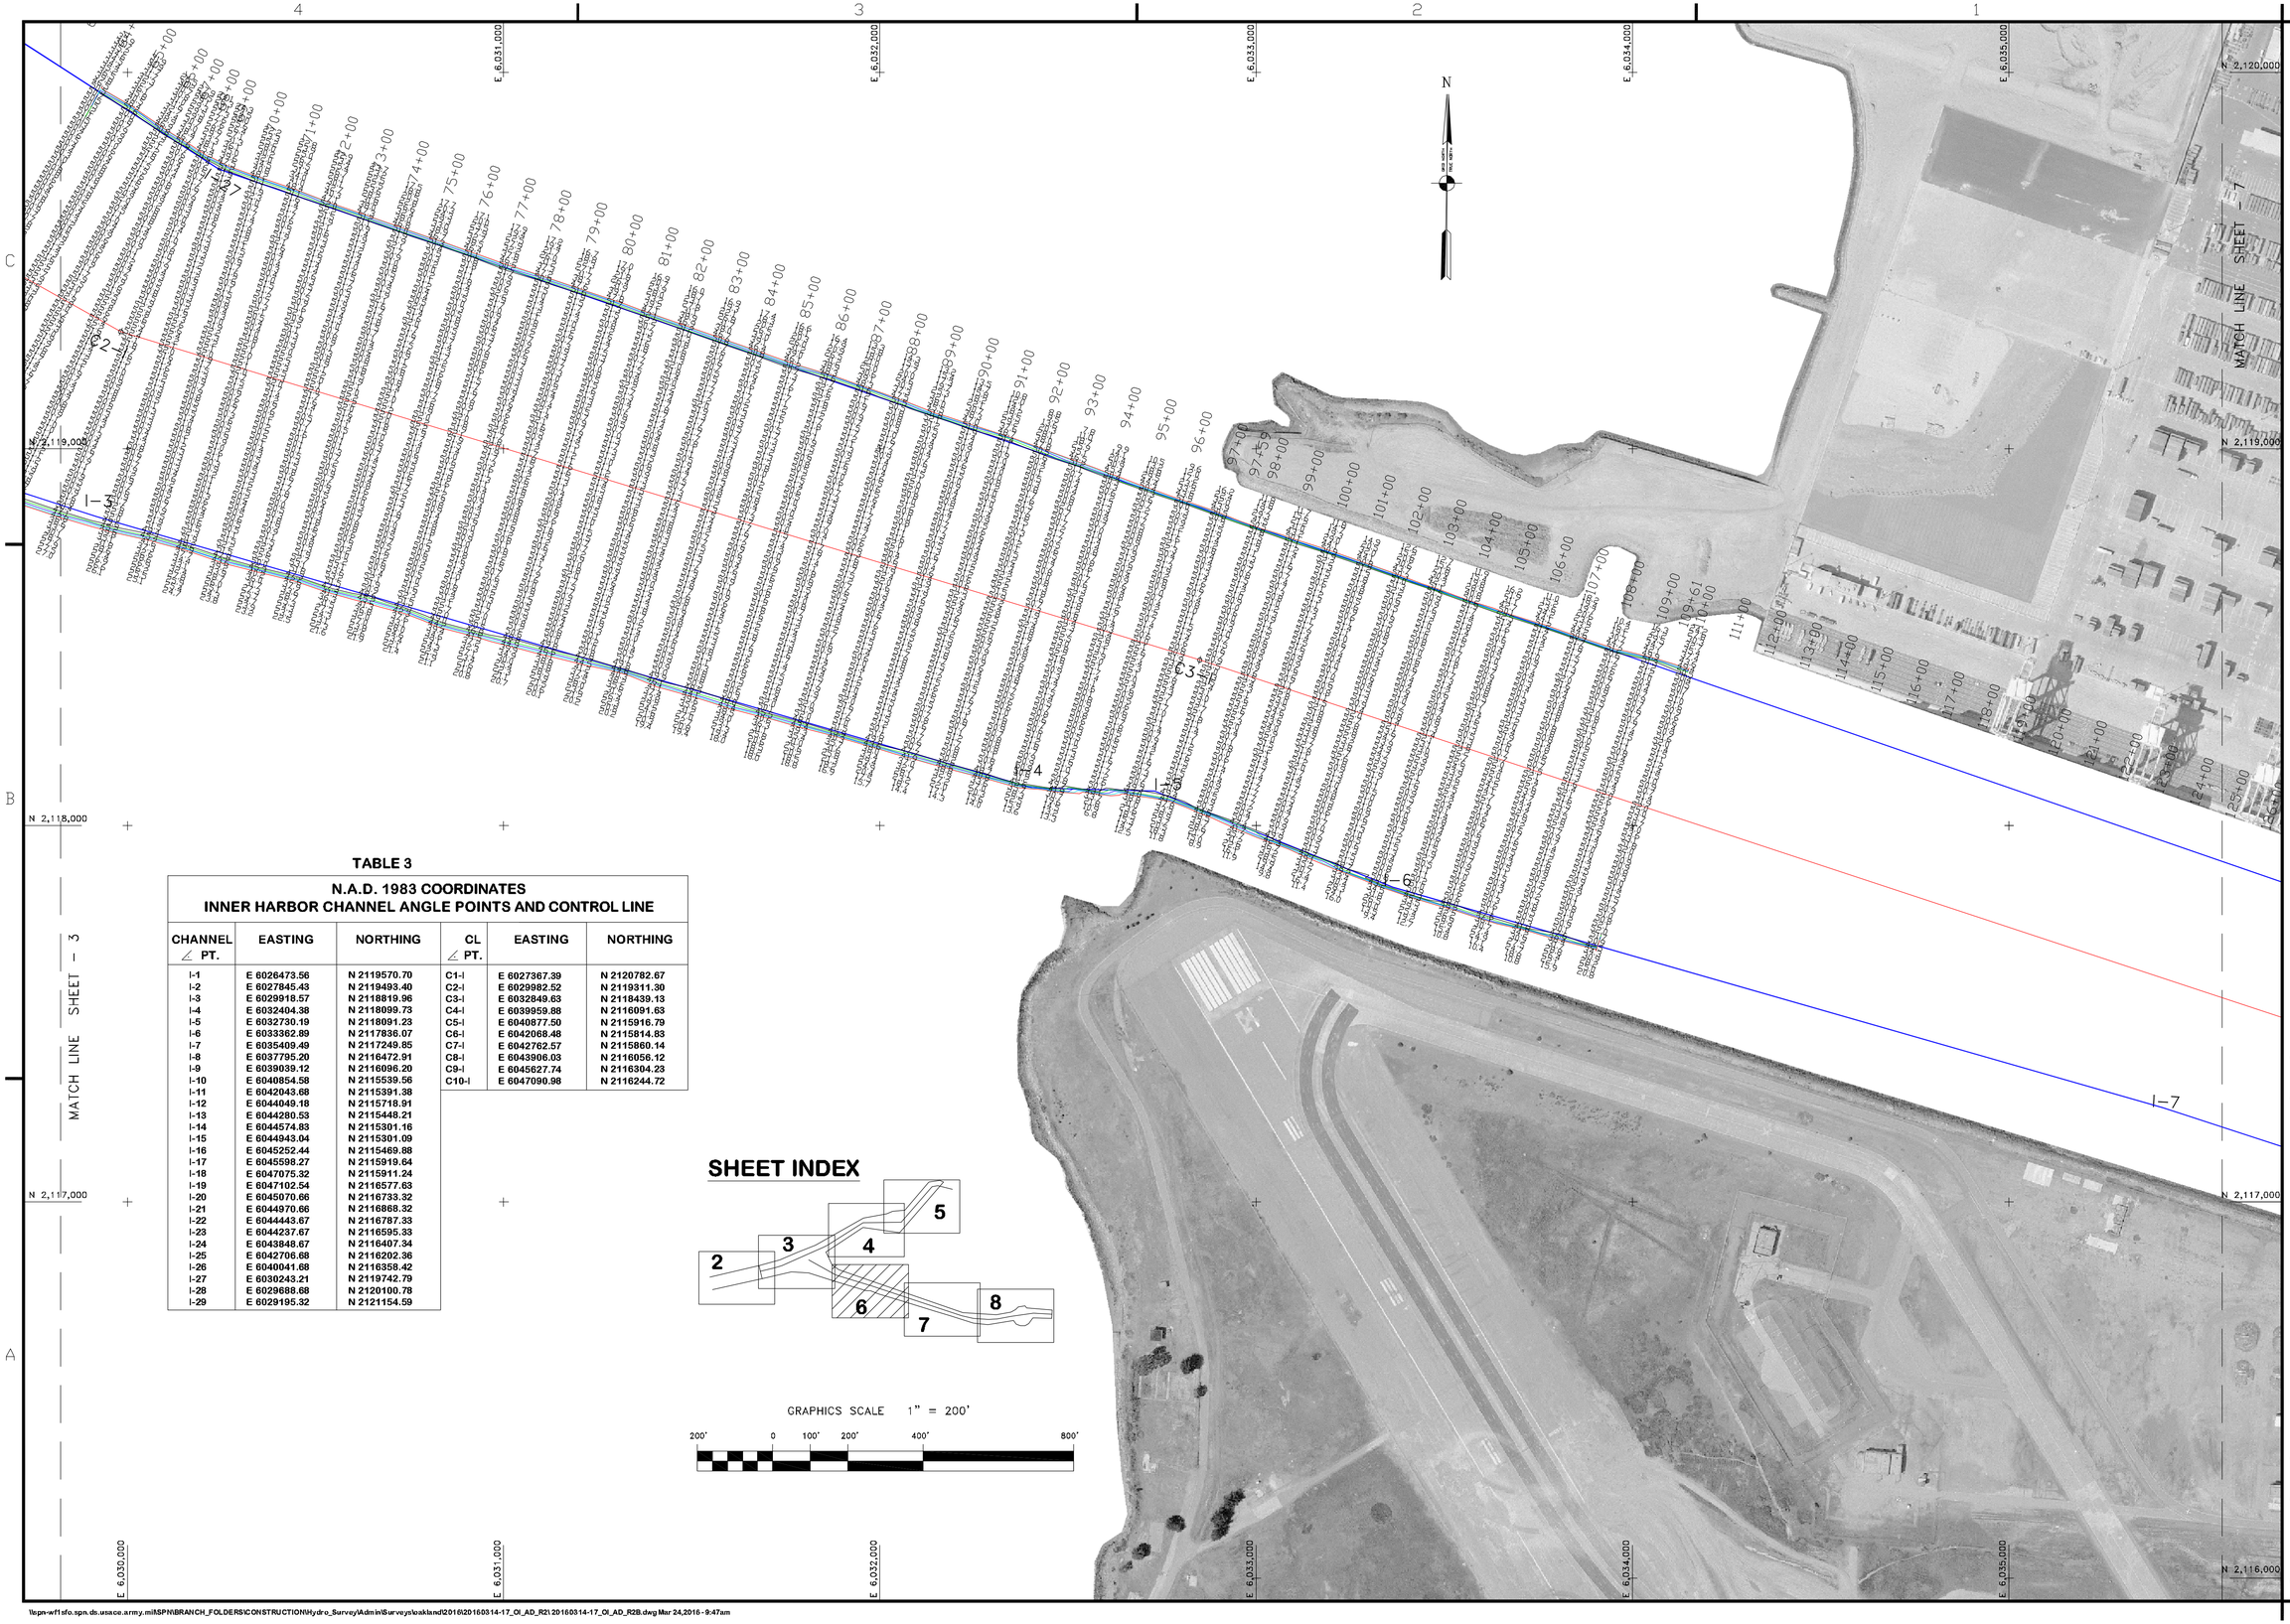

TABLE 3

N.A.D. 1983 COORDINATES
INNER HARBOR CHANNEL ANGLE POINTS AND CONTROL LINE

CHANNEL ∠ PT.	EASTING	NORTHING	CL ∠ PT.	EASTING	NORTHING
I-1	E 6026473.56	N 2119570.70	C1-I	E 6027367.39	N 2120782.67
I-2	E 6027845.43	N 2119493.40	C2-I	E 6029982.52	N 2119311.30
I-3	E 6029918.57	N 2118819.96	C3-I	E 6032849.63	N 2118439.13
I-4	E 6032404.38	N 2118099.73	C4-I	E 6033959.88	N 2116091.63
I-5	E 6032730.19	N 2118091.23	C5-I	E 6040877.50	N 2115916.79
I-6	E 6033382.89	N 2117836.07	C6-I	E 6042068.48	N 2115814.83
I-7	E 6035409.49	N 2117249.85	C7-I	E 6042762.57	N 2115860.14
I-8	E 6037795.20	N 2116472.91	C8-I	E 6043906.03	N 2116056.12
I-9	E 6039039.12	N 2116096.20	C9-I	E 6045627.74	N 2116304.23
I-10	E 6040854.58	N 2115539.56	C10-I	E 6047090.98	N 2116244.72
I-11	E 6042043.68	N 2115391.38			
I-12	E 6044049.18	N 2115718.91			
I-13	E 6044280.53	N 2115448.21			
I-14	E 6044574.83	N 2115301.16			
I-15	E 6044943.04	N 2115301.09			
I-16	E 6045252.44	N 2115469.88			
I-17	E 6045598.27	N 2115919.64			
I-18	E 6047075.32	N 2115911.24			
I-19	E 6047102.54	N 2116577.63			
I-20	E 6045070.66	N 2116733.32			
I-21	E 6044970.66	N 2116868.32			
I-22	E 6044443.67	N 2116787.33			
I-23	E 6044237.67	N 2116595.33			
I-24	E 6043848.67	N 2116407.34			
I-25	E 6042706.68	N 2116202.36			
I-26	E 6040041.68	N 2116358.42			
I-27	E 6030243.21	N 2119742.79			
I-28	E 6029688.68	N 2120100.78			
I-29	E 6029195.32	N 2121154.59			

SHEET INDEX

GRAPHICS SCALE 1" = 200'

200' 0 100' 200' 400' 800'

US Army Corps of Engineers
San Francisco District
1455 Market Street
San Francisco, CA 94103

Mark	Description	Date	Appr.

SUBMITTED: PDT	DESIGNED BY: PDT	DRAWN BY: PDT	
Hydro. Surv. Team Leader	DATE: 3/24/2016	SHEET NO. 6 OF 8	DRAWING NO. 2
APPROVAL RECOMMENDED:	PREPARED UNDER THE DIRECTION OF JOHN C. MORROW		XXX
Chief, Technical Support Section	LT. COLONEL, C.E., DISTRICT ENGINEER		
APPROVED:			
Chief, Construction Branch			

CALIFORNIA
ALAMEDA COUNTY

OAKLAND HARBOR
INNER HARBOR
POSTDREDGE SURVEY
REACH 2
14-17 MARCH 2016

Sheet reference number
C6

\\spn-wf1sfo.spn.ds.usace.army.mil\SPN\BRANCH_FOLDERS\CONSTRUCTION\Hydro_Survey\Admin\Surveys\oakland\2016\20160314-17_OI_AD_R2\20160314-17_OI_AD_R2B.dwg Mar 24,2016 - 9:47am