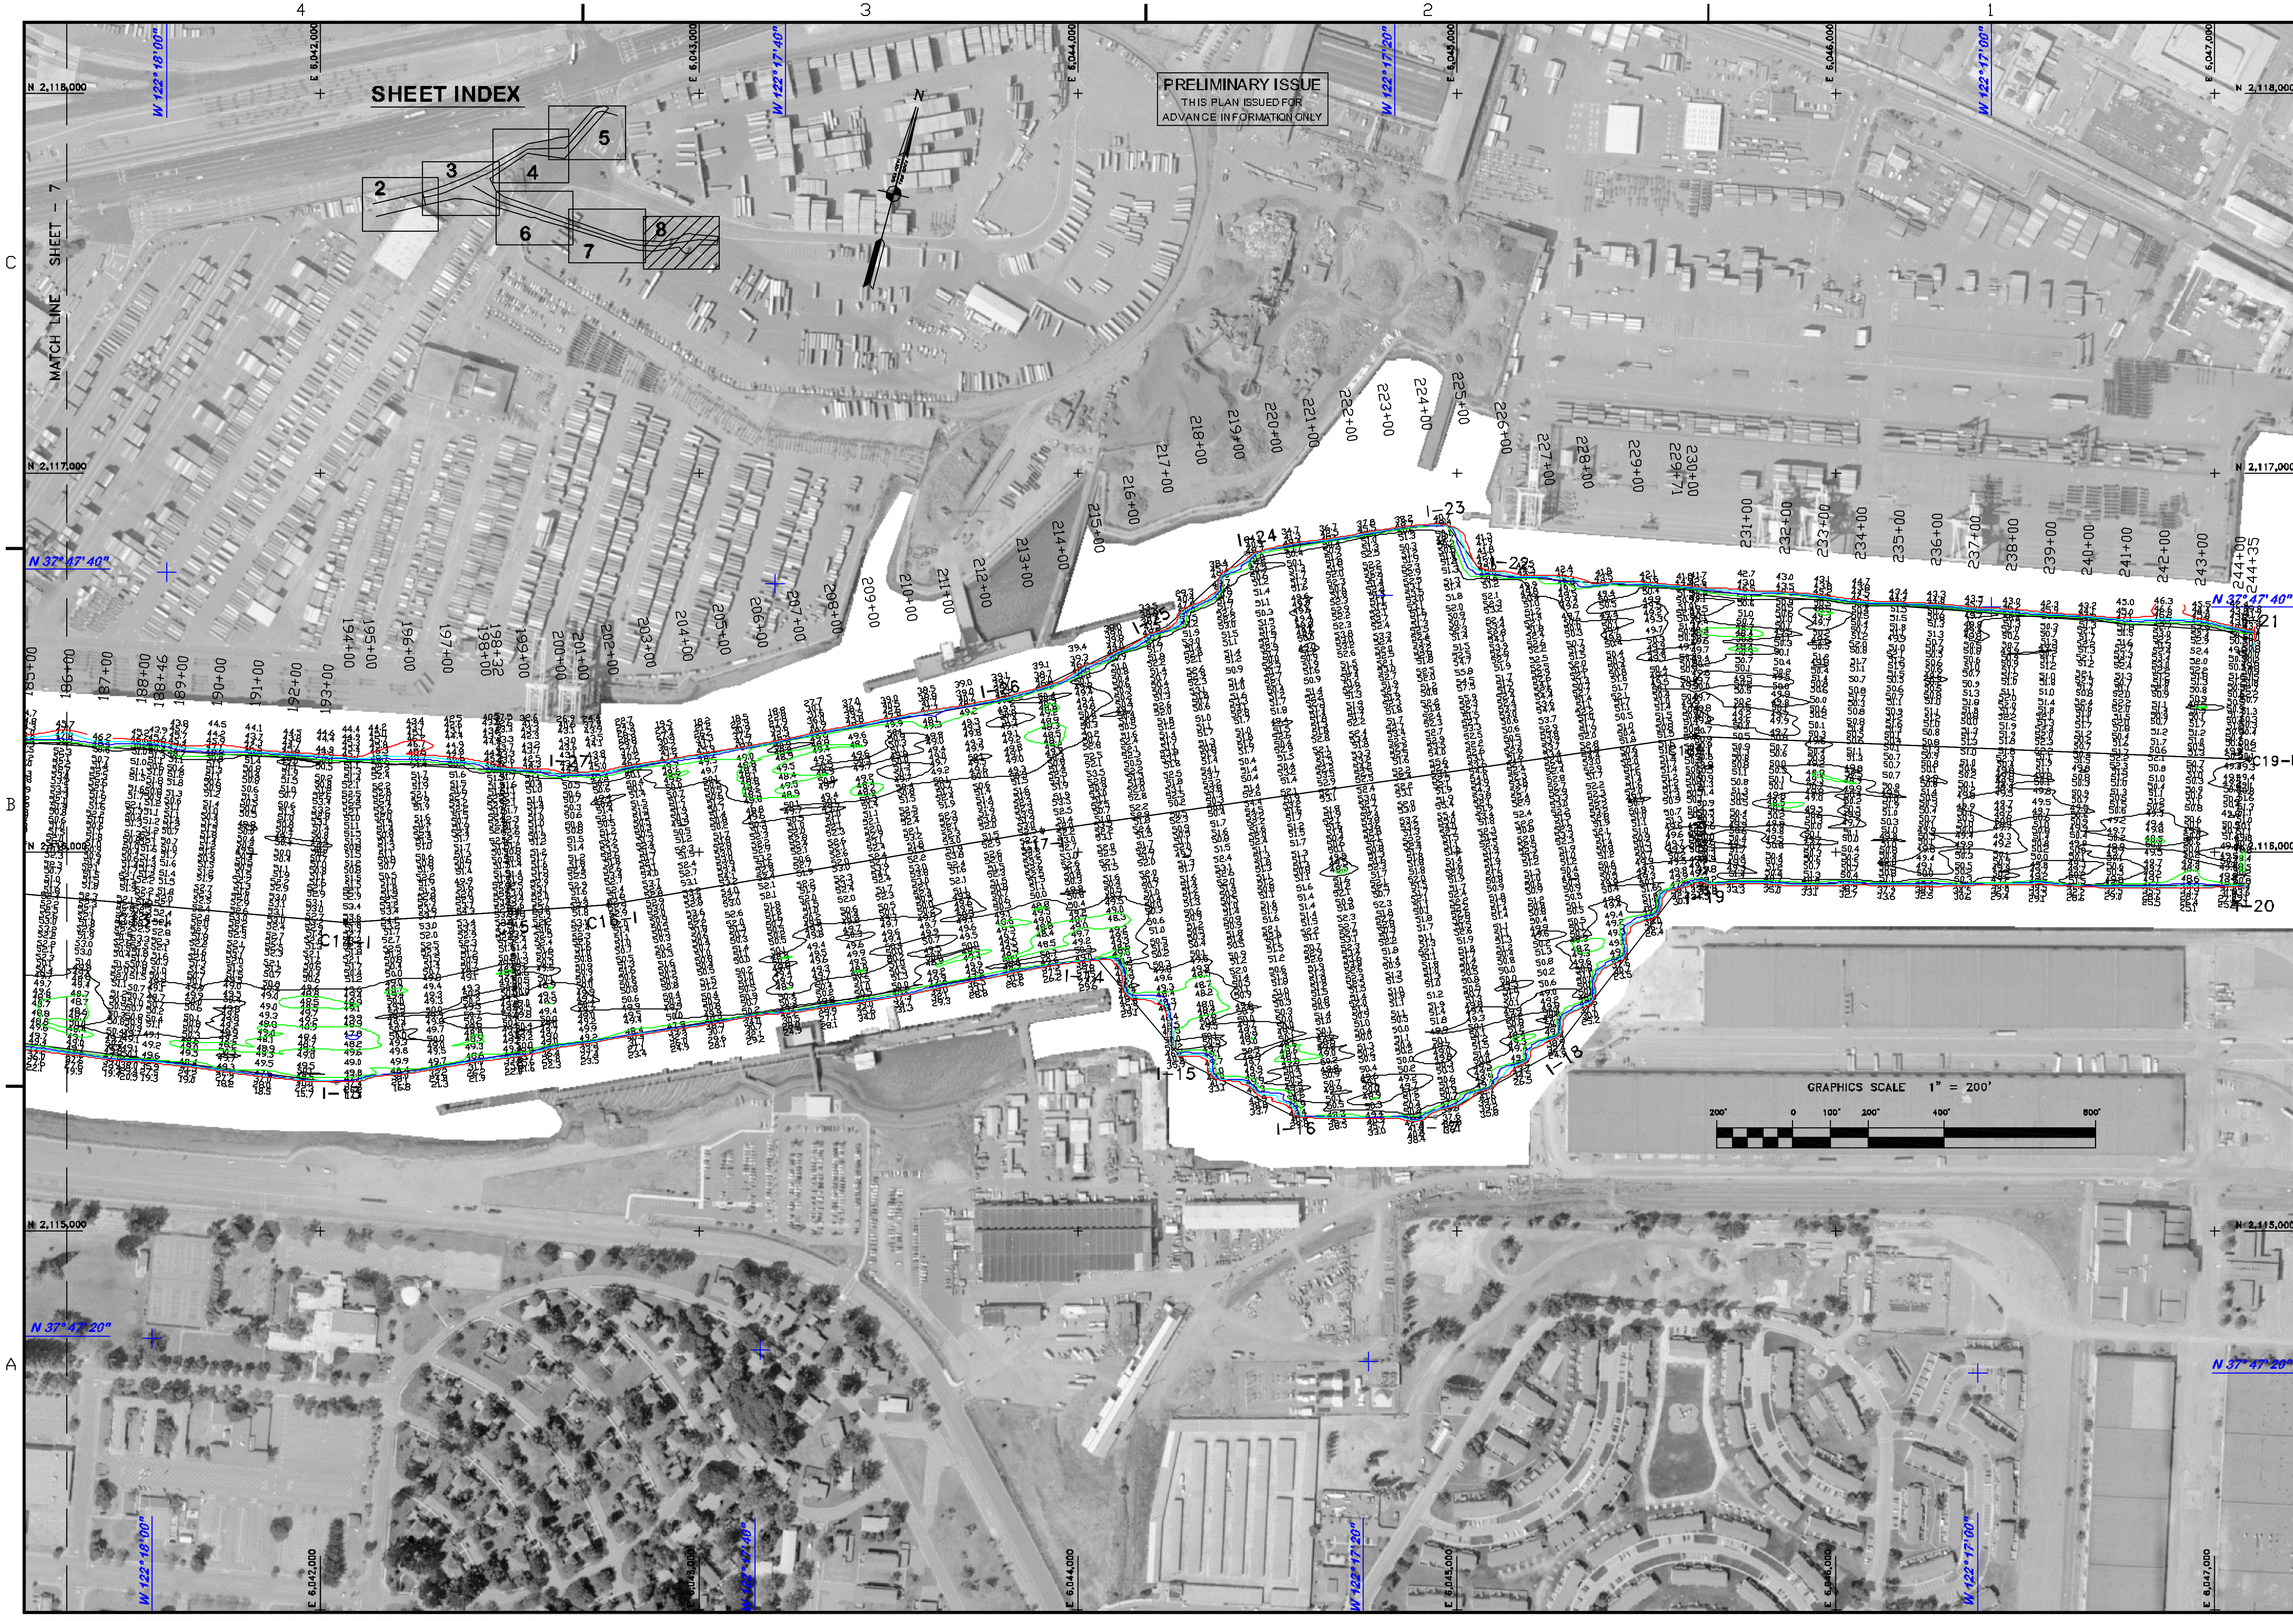

US Army Corps of Engineers
San Francisco District
1455 Market Street
San Francisco, CA 94103

MARK	DESCRIPTION	DATE	APPR.

DESIGNED BY:	CHECKED BY:	DRAWN BY:	
	PDT	PDT	
DATE:	SHEET NO.	DRAWING NO.	
3/30/2011	8 OF 8	2	XXX

PREPARED UNDER THE DIRECTION OF
TORREY A. DICIRO
LT. COLONEL, U.S. DISTRICT ENGINEER

SUBMITTED: PDT
Project Engineering Technician
APPROVAL RECOMMENDED:
Chief, Construction Section
APPROVED:
Chief, Construction Branch

CALIFORNIA
ALAMEDA COUNTY

OAKLAND HARBOR
INNER HARBOR
3rd PARTY POSTREDGE SURVEY
FINAL COMPOSITE

Sheet reference number
C8

M:\Branch_Projects\Construction\Hydrosurvey\Memo\Survey\Maps\OAKLAND_CCMP*_A3_Mar2011\OAKLAND_Mar2011_A3_composite.dwg Mar 30, 2011 - 9:18pm