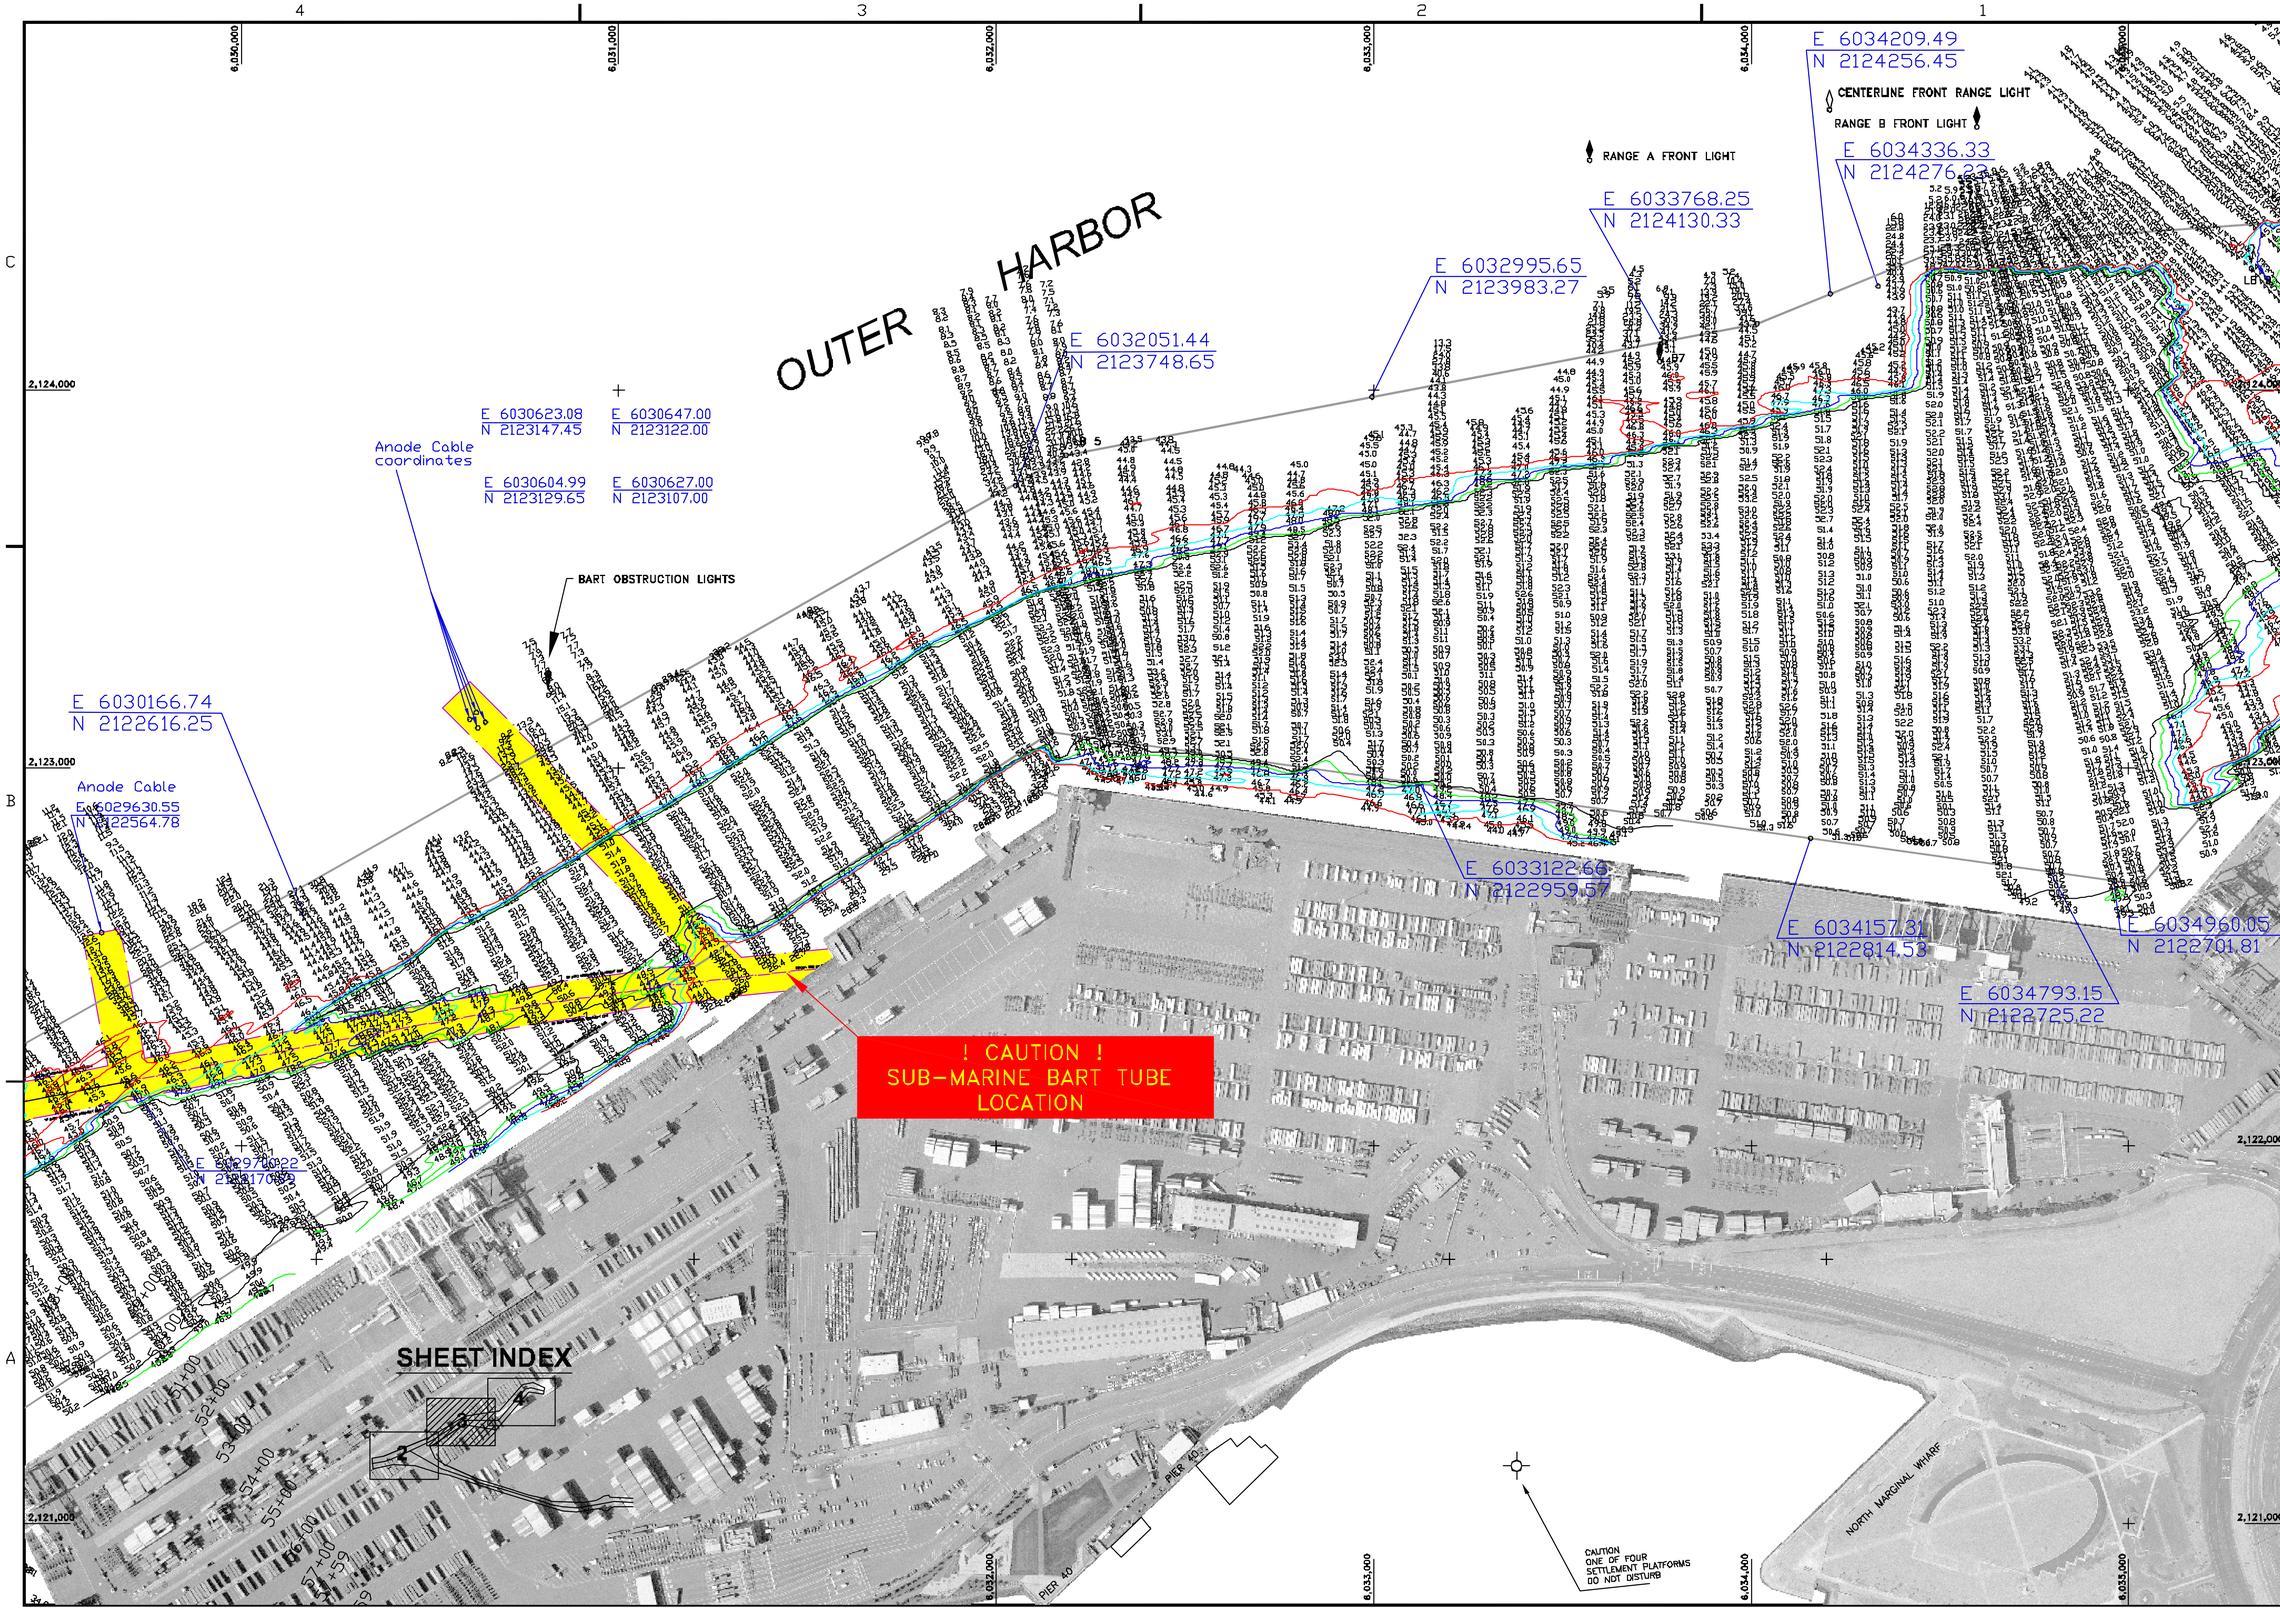

US Army Corps of Engineers
San Francisco District
1455 Market Street
San Francisco, CA 94103

Mark	Description	Date	Appr.

DESIGNED BY: | CHECKED BY: TVW | DRAWN BY: EWC
DATE: 08/01/2007 | SHEET NO. 2 OF 3 | DRAWING NO. 2 2 362

PREPARED UNDER THE DIRECTION OF
CRAIG W. KILEY
LT. COLONEL, C.E., DISTRICT ENGINEER

SUBMITTED: MC
Hydro Survey Section
APPROVAL RECOMMENDED:
Chief, Technical Support Section
APPROVED:
Chief, Construction Branch

ALAMEDA COUNTY CALIFORNIA

OAKLAND OUTER HARBOR
POSTDREDGE SURVEY
5,19, 25 APRIL , 4-5, 11 & 29 MAY 2007
4 & 15 JUNE AND
2, 6, 11, 12 &13 JULY 2007

Sheet reference number
C3