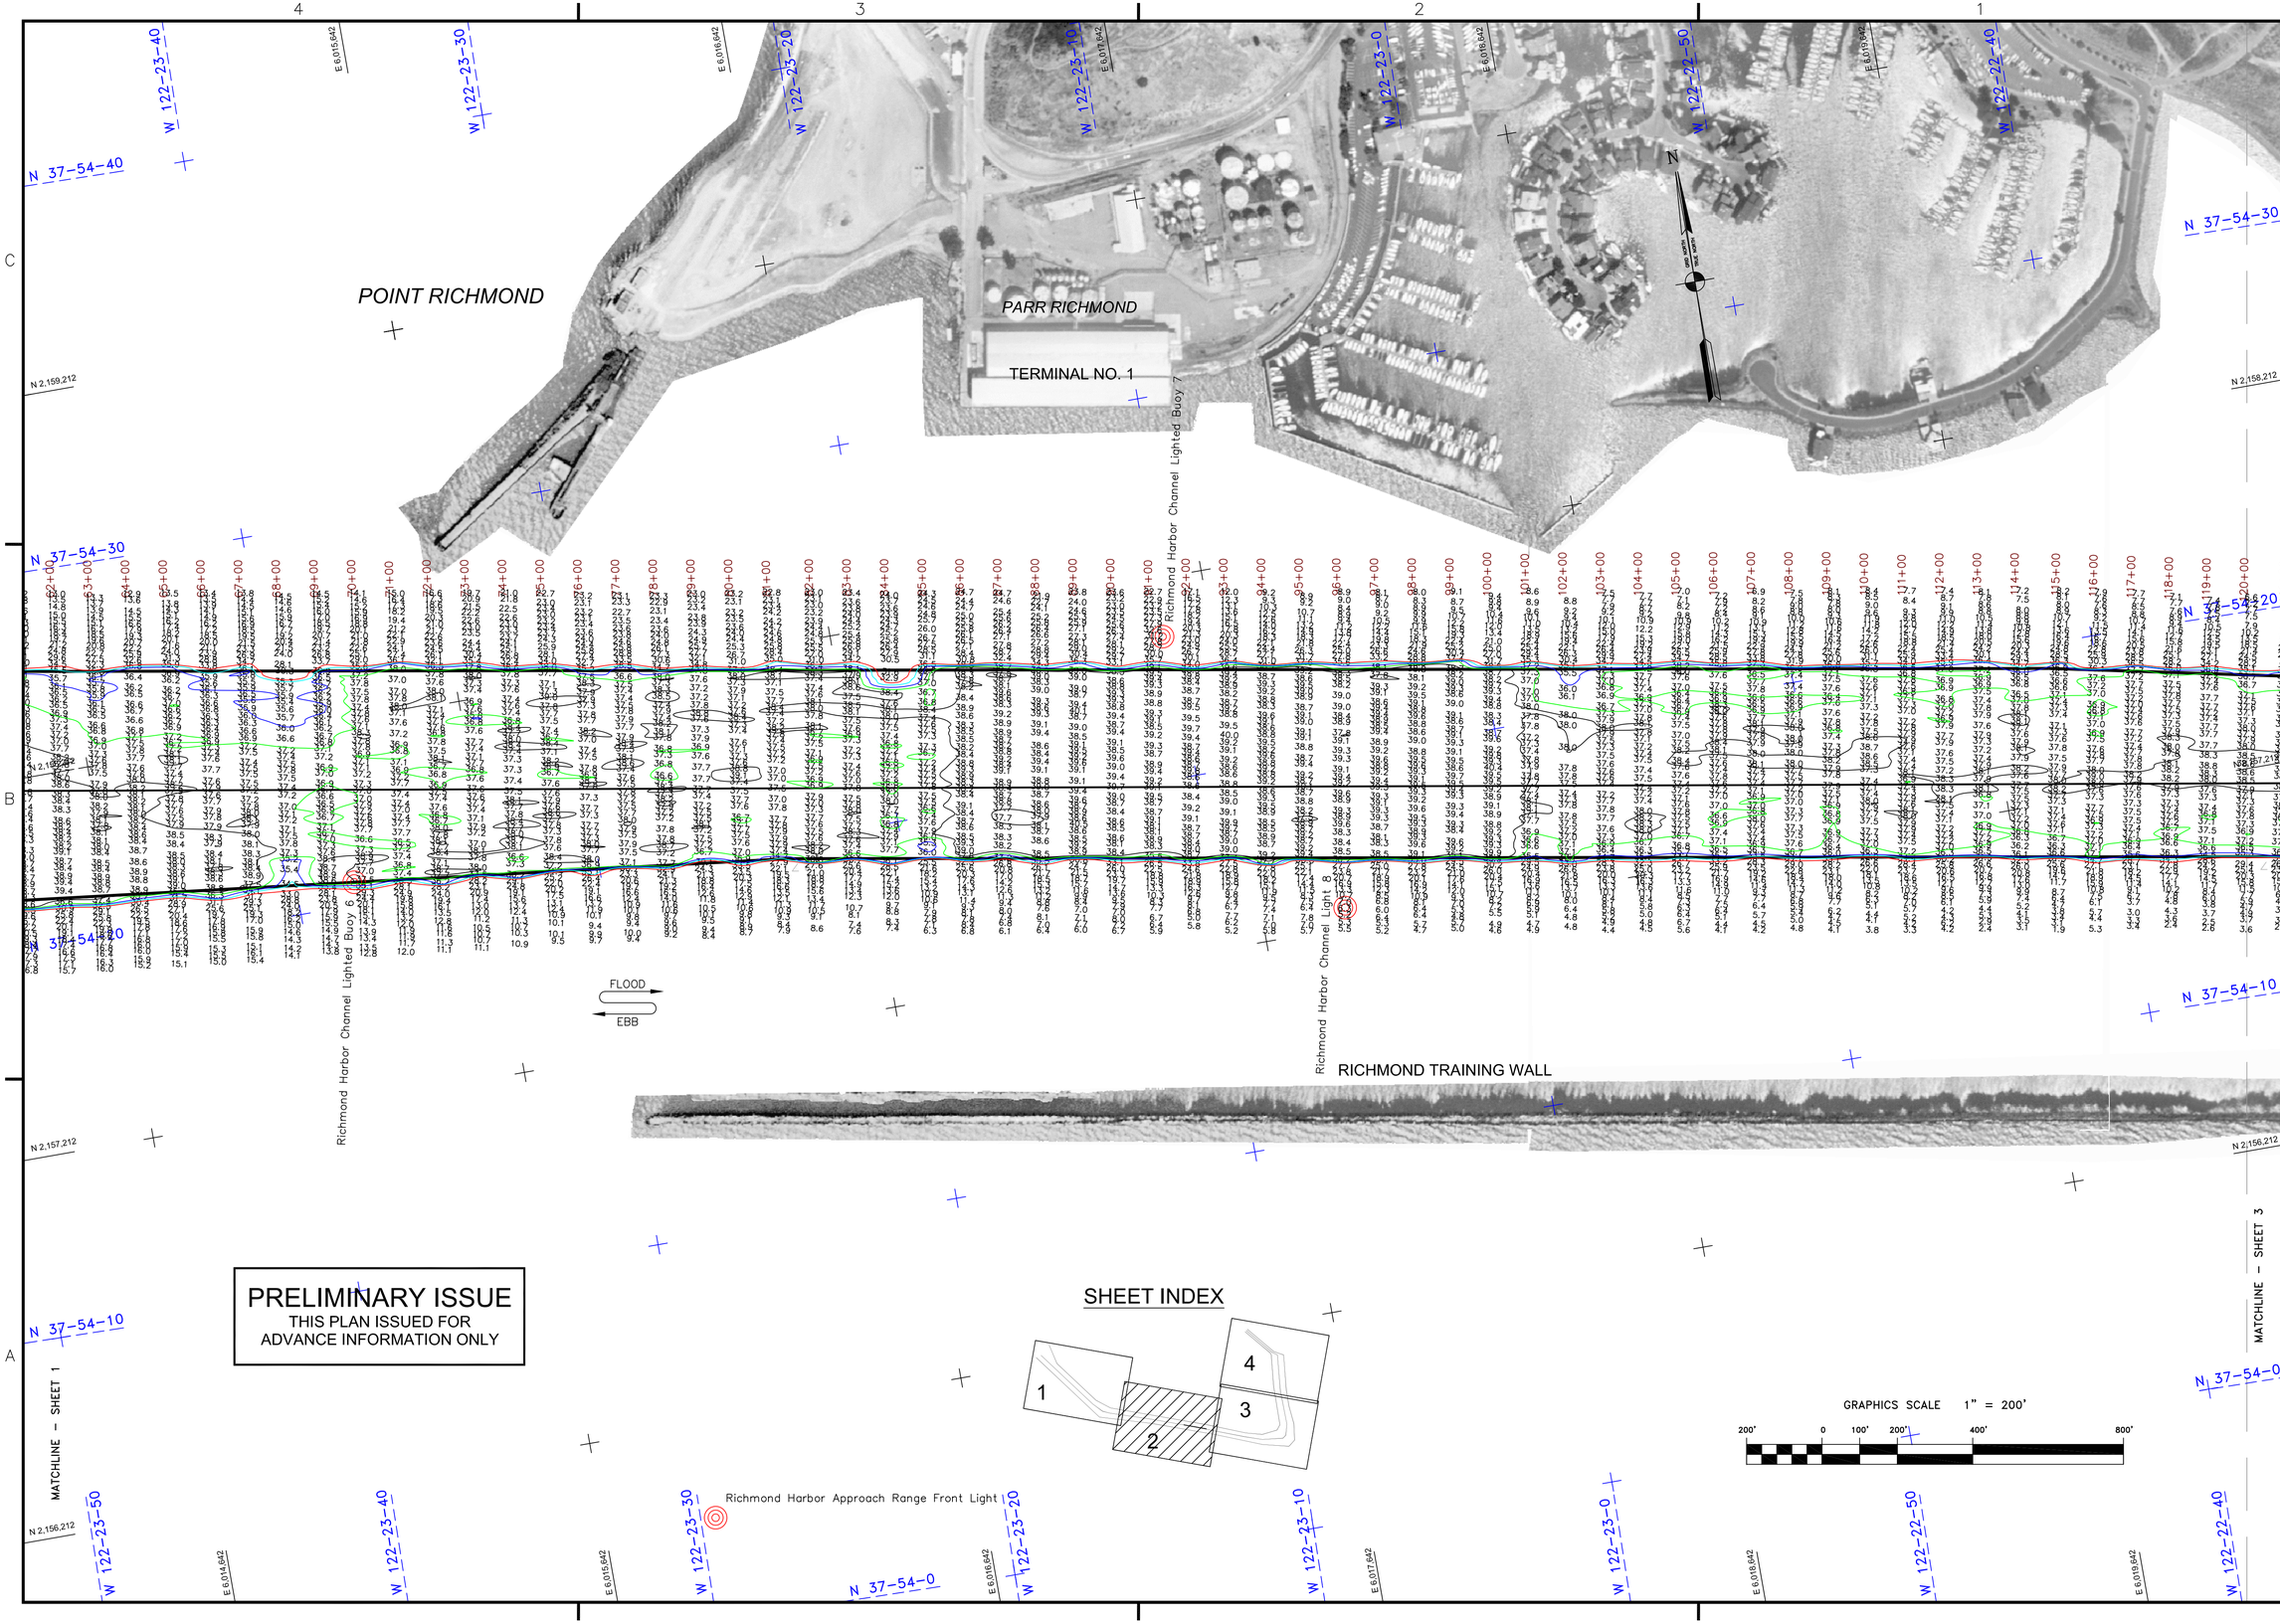

PRELIMINARY ISSUE
THIS PLAN ISSUED FOR
ADVANCE INFORMATION ONLY

US Army Corps of Engineers
San Francisco District
1455 Market Street
San Francisco, CA 94103

Mark	Description	Date	Appr.

SUBMITTED: PDT — Hydro Survey Team Leader
APPROVAL RECOMMENDED: — Chief, Hydro Survey Section
APPROVED: — Chief, Construction Branch

CHECKED BY:	DRAWN BY:
PDT	PDT

SHEET NO.	DRAWING NO.	
2 OF 4	9	2 XXX

DESIGNED BY:
DATE: 10/23/2013

PREPARED UNDER THE DIRECTION OF
JOHN K. BAKER
LT. COLONEL, C.E., DISTRICT ENGINEER

ALAMEDA COUNTY CALIFORNIA

RICHMOND INNER HARBOR
POSTDREDGE SURVEY
29 AUGUST, 17, 24 SEPTEMBER
AND 06 OCTOBER 2013

Sheet reference number
C2