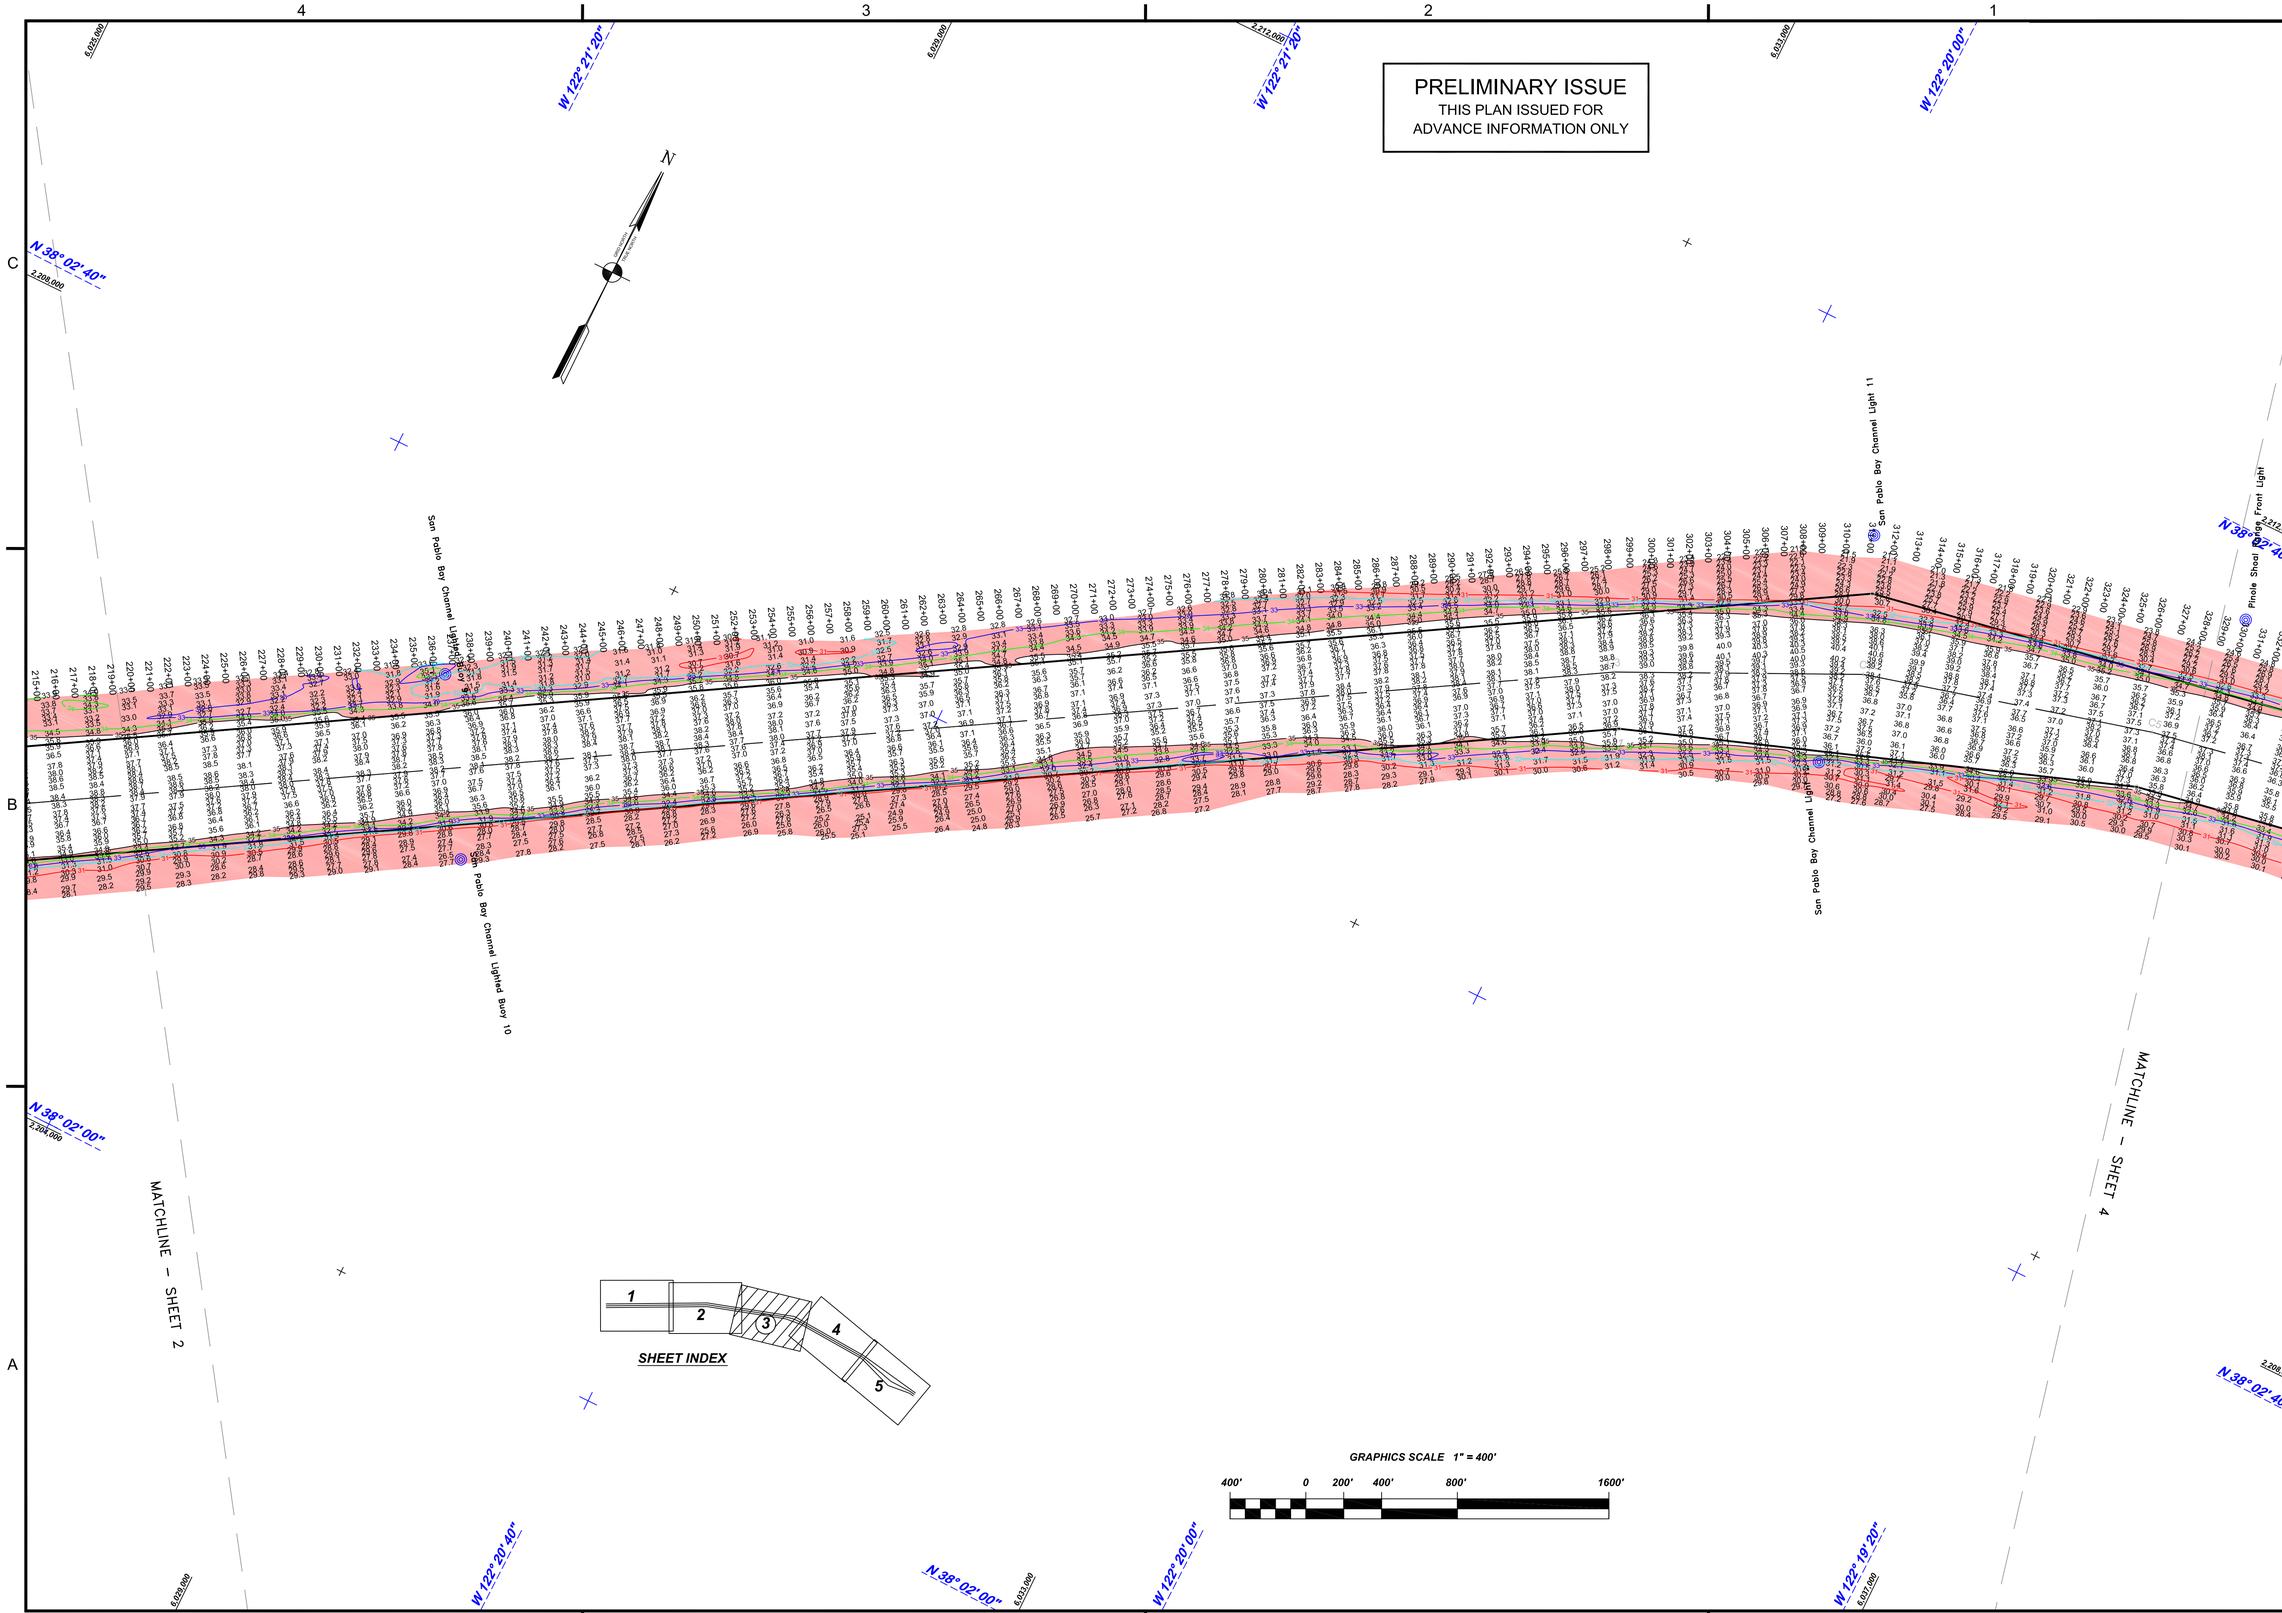

US Army Corps of Engineers
San Francisco District
1455 Market Street
San Francisco, CA 94103

Mark	Description	Date	Appr.

DESIGNED BY: PDT	CHECKED BY: PDT	DRAWN BY: PDT	
DATE: 02/28/2012	SHEET NO. 3 OF 5	DRAWING NO. 3 2	XXX

PREPARED UNDER THE DIRECTION OF
TORREY A. DICIRO
LT. COLONEL, C.E., DISTRICT ENGINEER

SUBMITTED: PDT
Hydro Survey Team Leader
APPROVAL RECOMMENDED:
APPROVED:
Chief, Construction Branch

SAN PABLO BAY CALIFORNIA

PINOLE SHOALS
CONDITION SURVEY
16–17, 21, 23–24 FEBRUARY 2012

Sheet reference number
C3