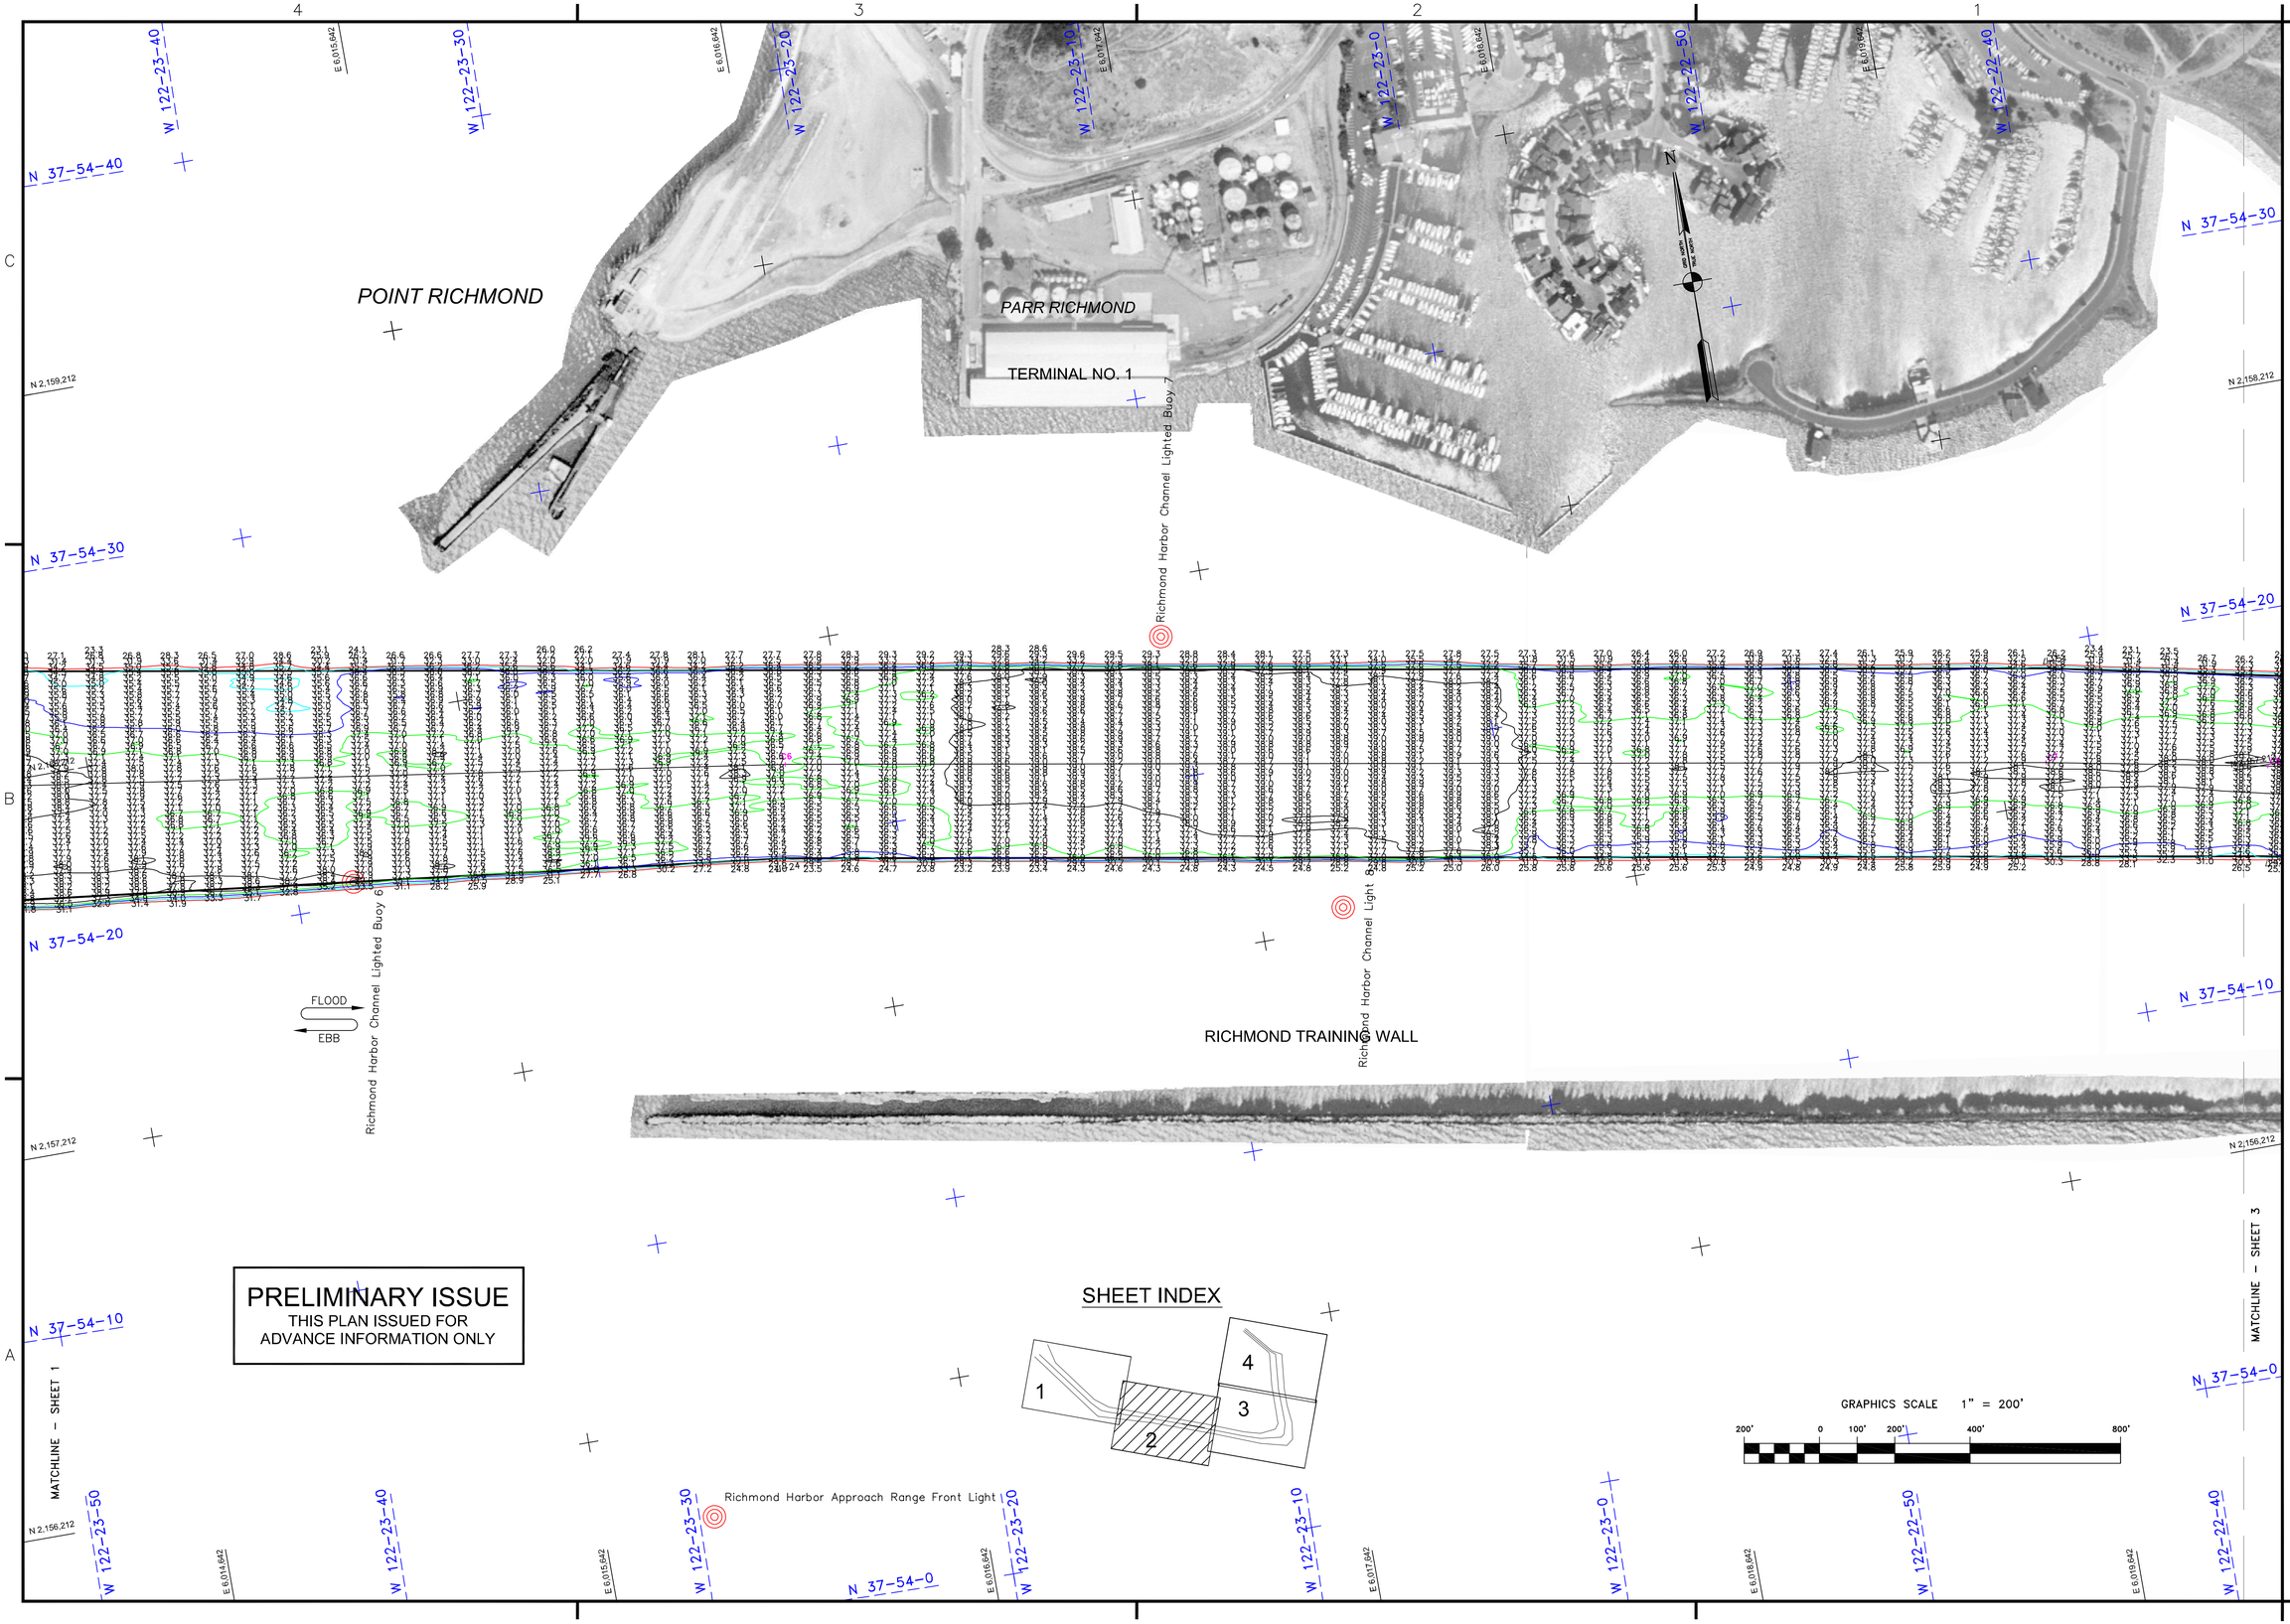

PRELIMINARY ISSUE
THIS PLAN ISSUED FOR
ADVANCE INFORMATION ONLY

SHEET INDEX

GRAPHICS SCALE 1" = 200'

200' 0 100' 200' 400' 800'

US Army Corps of Engineers
San Francisco District
1455 Market Street
San Francisco, CA 94103

Mark	Description	Date	Appr.

DESIGNED BY:	CHECKED BY:	DRAWN BY:
PDT	PDT	PDT

DATE:	SHEET NO.	DRAWING NO.	
6/3/2014	2 OF 4	9	2 XXX

PREPARED UNDER THE DIRECTION OF
JOHN K. BAKER
LT. COLONEL, C.E., DISTRICT ENGINEER

SUBMITTED:	PDT
Hydro. Survey Team Leader	
APPROVAL RECOMMENDED:	6/3/20
Chief, Hydro. Survey Section	
APPROVED:	
Chief, Construction Branch	

CALIFORNIA
ALAMEDA COUNTY
RICHMOND INNER HARBOR
CONDITION SURVEY
28-29 MAY 2014

Sheet reference number
C2