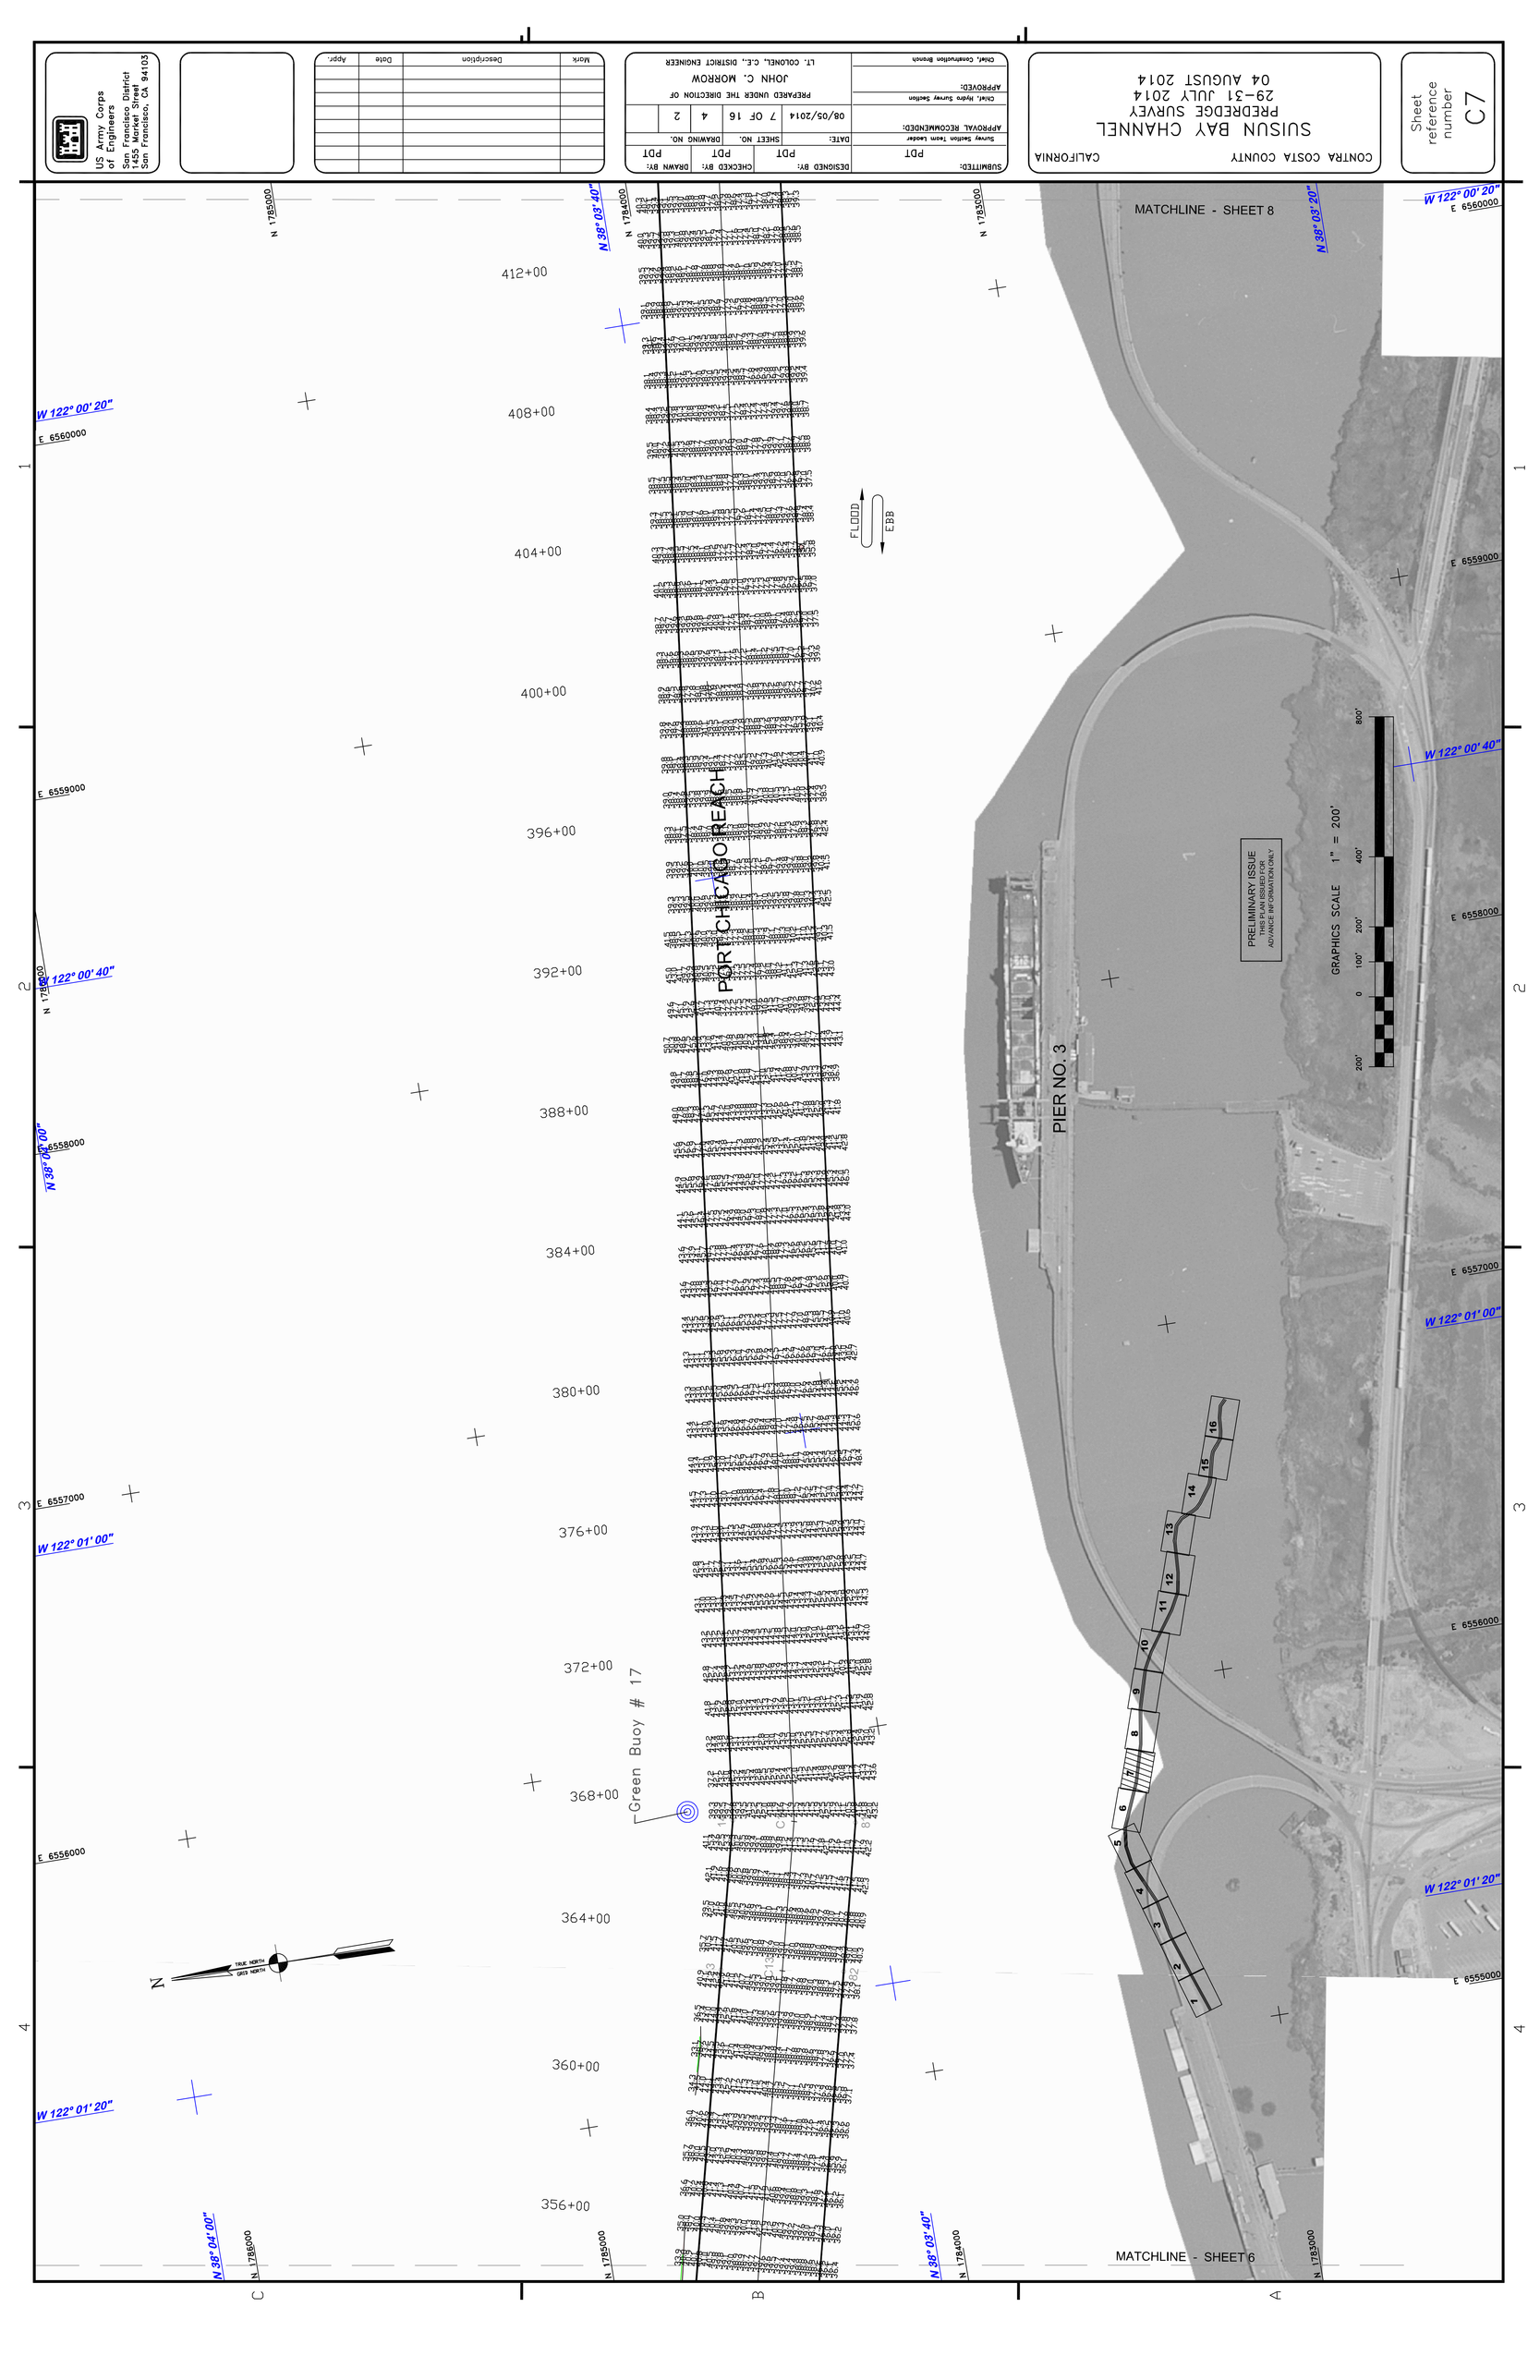
US Army Corps of Engineers
San Francisco District
1455 Market Street
San Francisco, CA 94103
Mark
Description
Date
Appr.
SUBMITTED:
PDT
DESIGNED BY:
PDT
DRAWN BY:
PDT
Survey Section Team Leader:
APPROVAL RECOMMENDED:
DATE:
08/05/2014
CHECKED BY:
PDT
SHEET NO.
7 OF 16
DRAWING NO.
4
2
Chief, Hydro Survey Section
APPROVED:
Chief, Construction Branch
PREPARED UNDER THE DIRECTION OF
JOHN C. MORROW
LT. COLONEL, C.E., DISTRICT ENGINEER
CONTRA COSTA COUNTY
CALIFORNIA
SUISUN BAY CHANNEL
PREDREDGE SURVEY
29-31 JULY 2014
04 AUGUST 2014
Sheet reference number
C7
MATCHLINE - SHEET 8
MATCHLINE - SHEET 6
PORT CHICAGO REACH
PIER NO. 3
Green Buoy # 17
FLOOD
EBB
PRELIMINARY ISSUE
FOR PLANNING PURPOSES
ADVANCE INFORMATION ONLY
GRAPHICS SCALE 1" = 200'
800'
400'
200'
0
100'
200'
412+00
408+00
404+00
400+00
396+00
392+00
388+00
384+00
380+00
376+00
372+00
368+00
364+00
360+00
356+00
N 1785000
E 6560000
E 6559000
E 6558000
E 6557000
E 6556000
N 38° 03' 40"
N 38° 04' 00"
W 122° 00' 20"
W 122° 00' 40"
W 122° 01' 00"
W 122° 01' 20"
TRUE NORTH
GRID NORTH
N
A
B
C
1
2
3
4