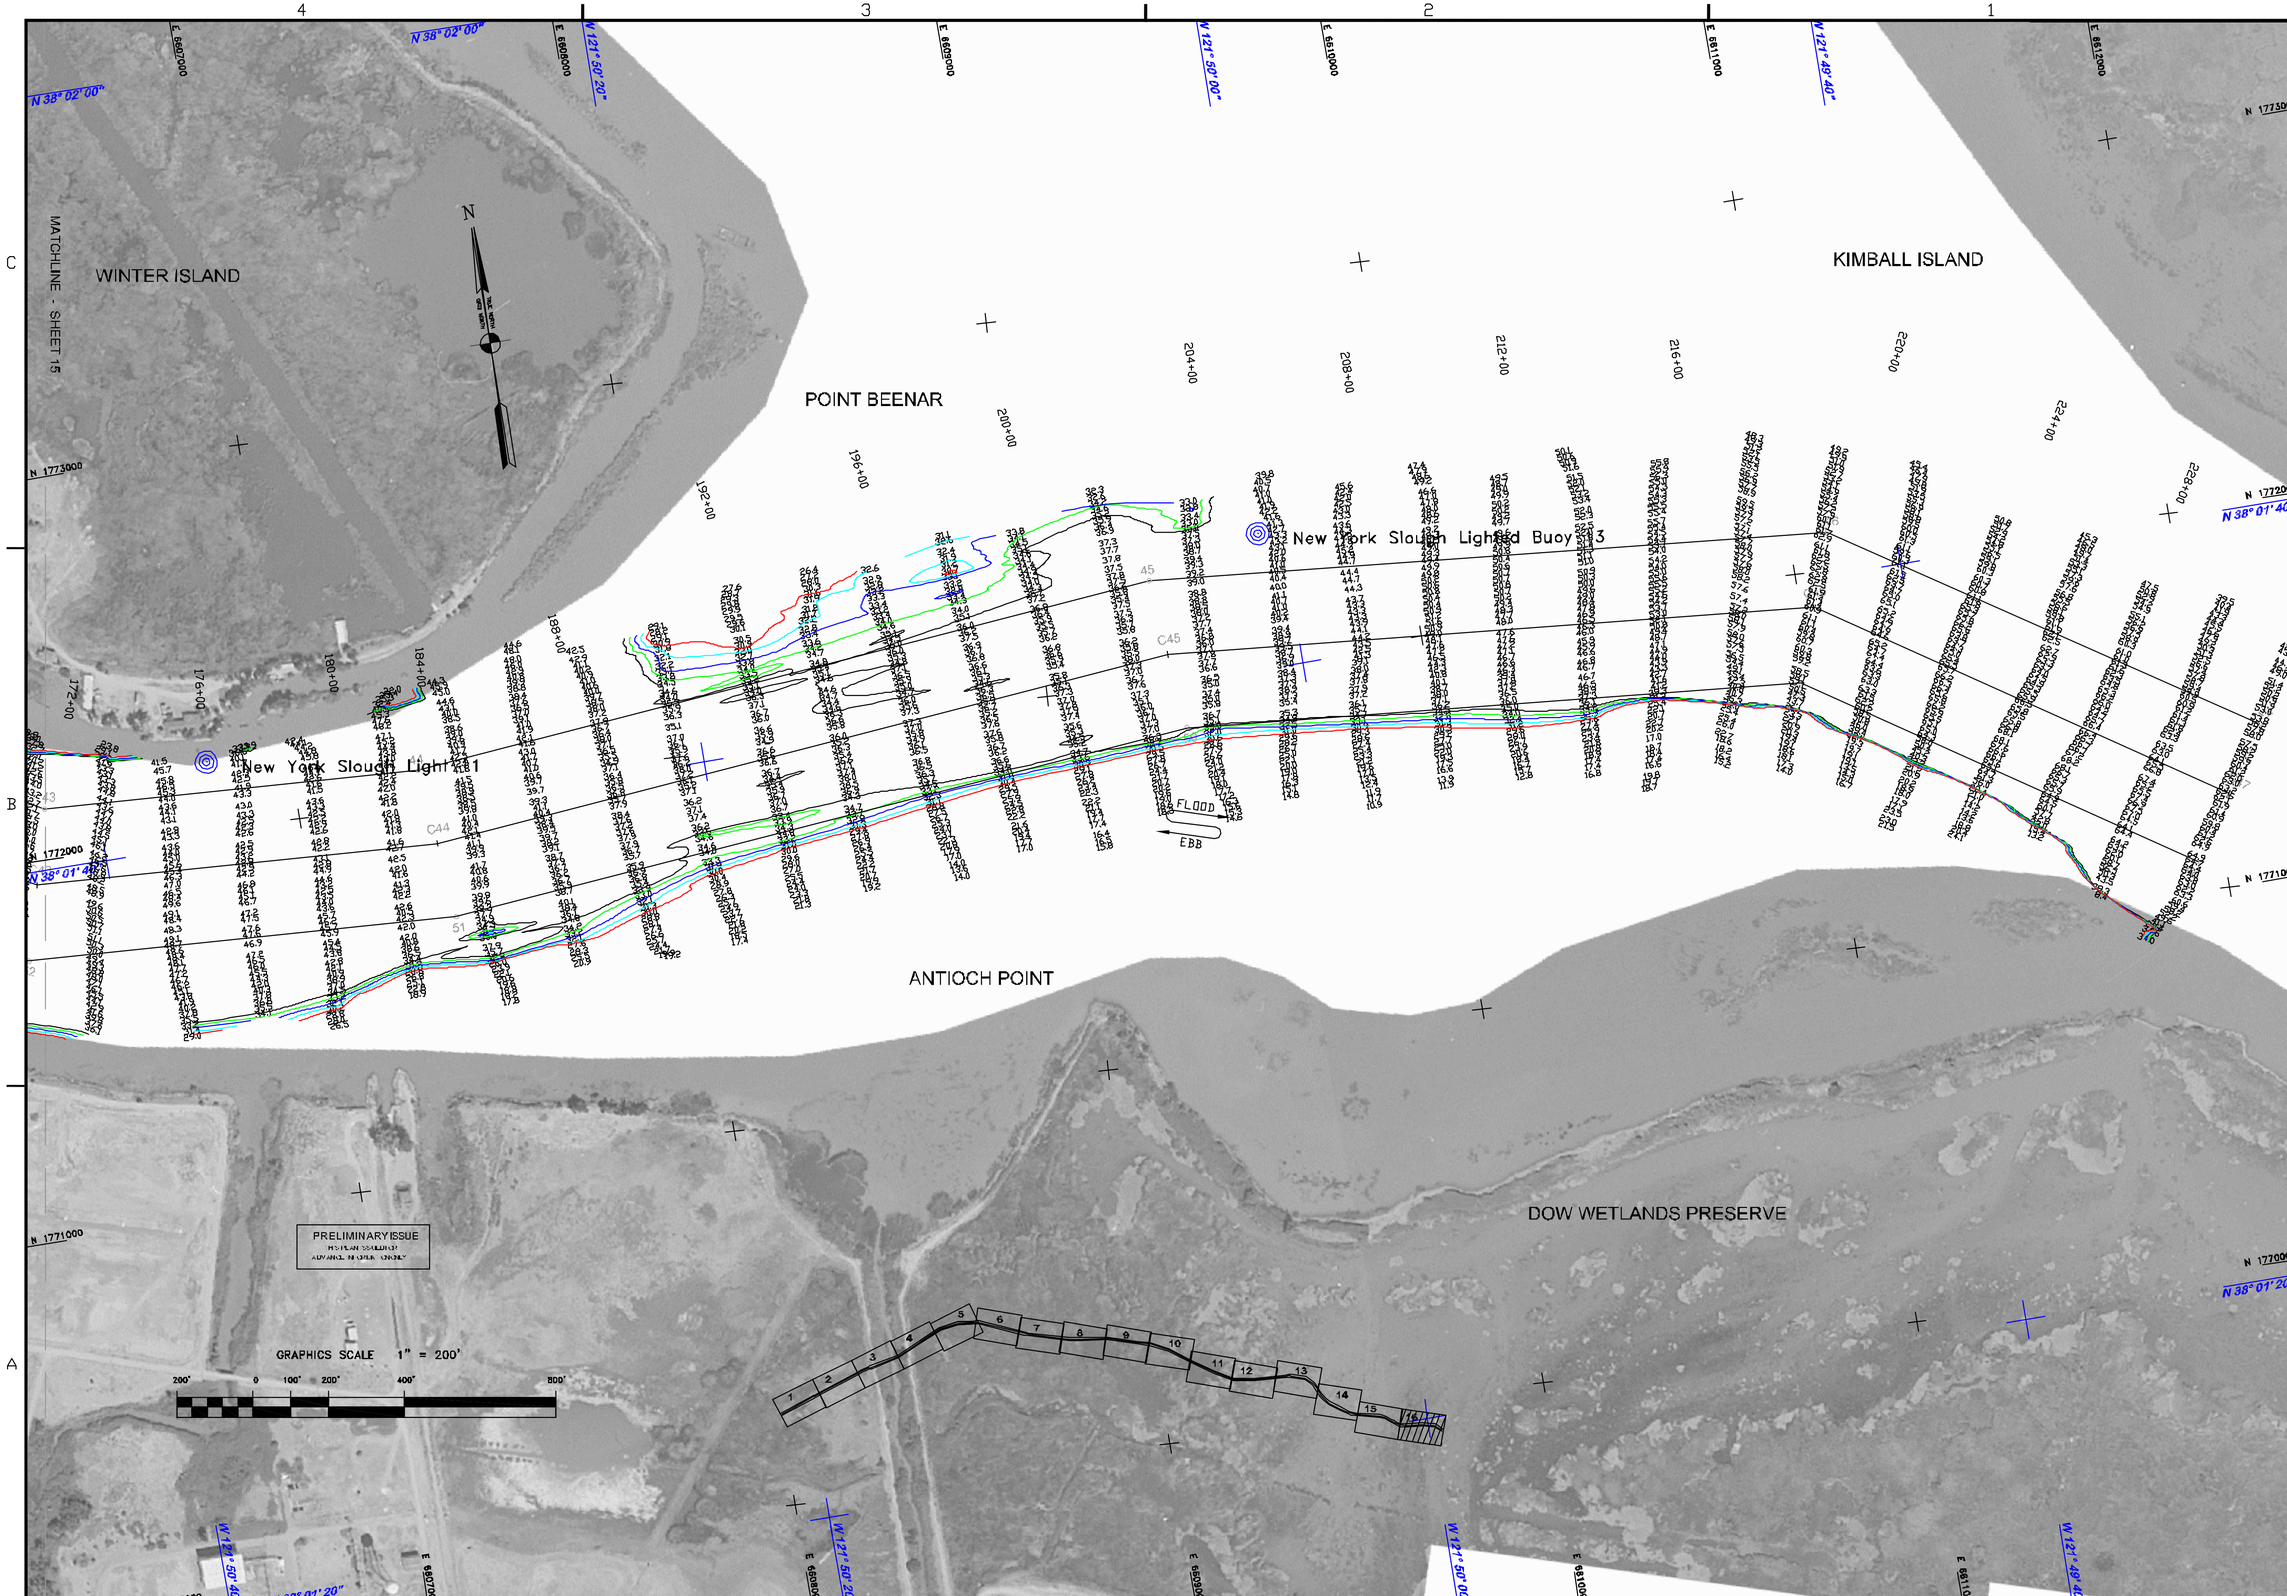

US Army Corps of Engineers
San Francisco District
1455 Market Street
San Francisco, CA 94103

Mark	Description	Date	Appr.

SUBMITTED: PDT
Survey Section Team Leader
APPROVAL RECOMMENDED: STEPHEN P. KILMON, P.S.M.
Chief, Geomatics Section
APPROVED:
Chief, Construction Branch

DESIGNED BY: PDT
CHECKED BY: PDT
DRAWN BY: PDT
DATE: 6/21/2010
SHEET NO. 16 OF 16
DRAWING NO. 4 2

PREPARED UNDER THE DIRECTION OF
LAURENCE M. FARRELL
LT. COLONEL, C.E., DISTRICT ENGINEER

CONTRA COSTA COUNTY CALIFORNIA

NEW YORK SLOUGH
CONDITION SURVEY
6-12 JUNE 2010

Sheet reference number
G16