PRELIMINARY ISSUE
THIS PLAN ISSUED FOR
ADVANCE INFORMATION ONLY

MATCHLINE - SHEET 12

MATCHLINE - SHEET 14

Green Buoy 'NY'

Red Buoy # 30

FLOOD
EBB

NEW YORK POINT

HERON DRIVE

MARINA BOULEVARD

GRAPHICS SCALE 1" = 200'

200' 0 100' 200' 400' 800'

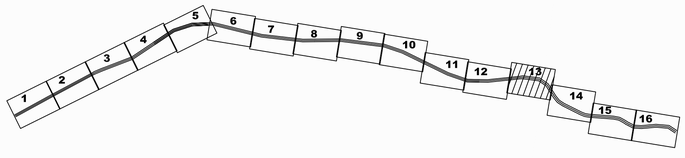

US Army Corps of Engineers
San Francisco District
1455 Market Street
San Francisco, CA 94103

Mark	Description	Date	Appr.

DESIGNED BY:	PDT
DRAWN BY:	PDT
CHECKED BY:	PDT
DRAWING NO.	2
SHEET NO.	13 OF 16
DATE:	09/27/2012
SUBMITTED:	PDT
Survey Section Team Leader	
APPROVAL RECOMMENDED:	
Chief, Geomatics Section	
APPROVED:	
Chief, Construction Branch	

PREPARED UNDER THE DIRECTION OF
JOHN K. BAKER
LT. COLONEL, C.E., DISTRICT ENGINEER

CONTRA COSTA COUNTY CALIFORNIA

SUISUN BAY CHANNEL
NEW YORK SLOUGH
POSTDREDGE SURVEY
17-23 AUGUST 2012

Sheet reference number
C13