

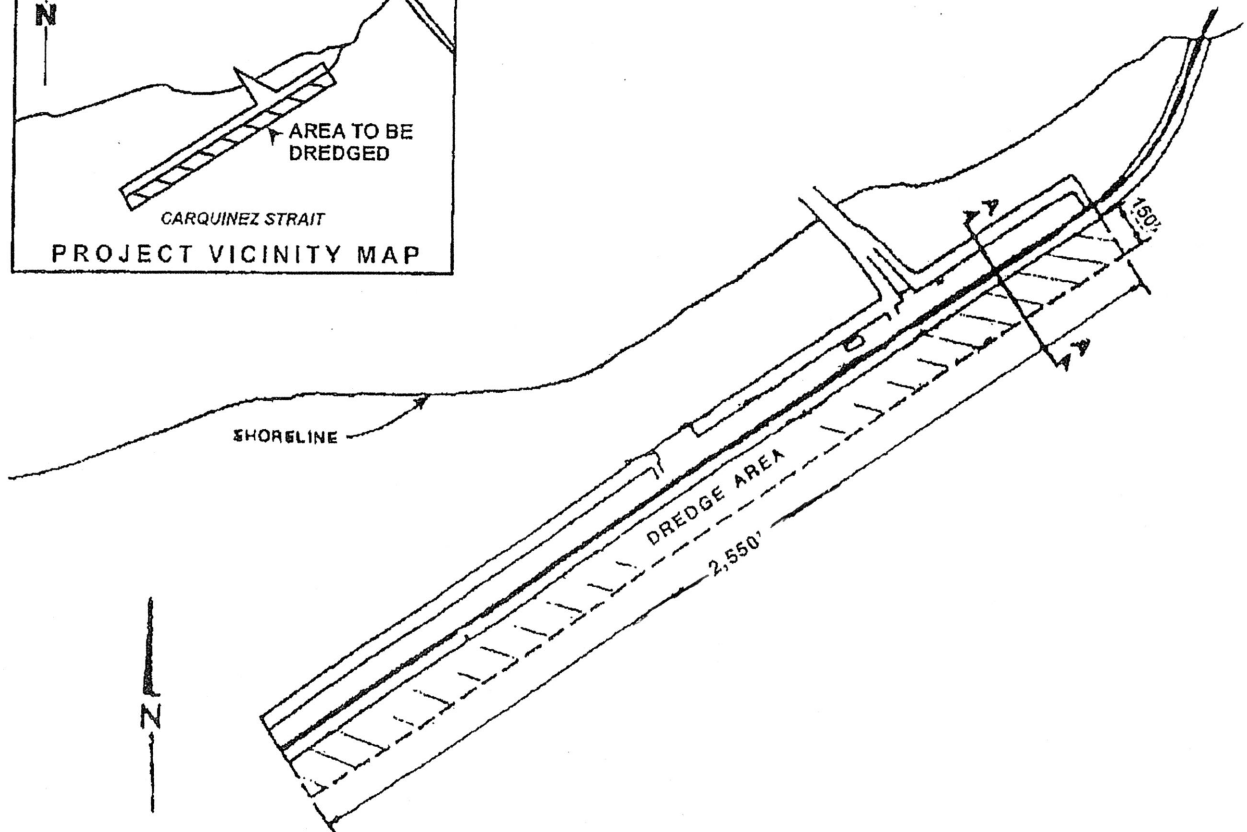




SITE

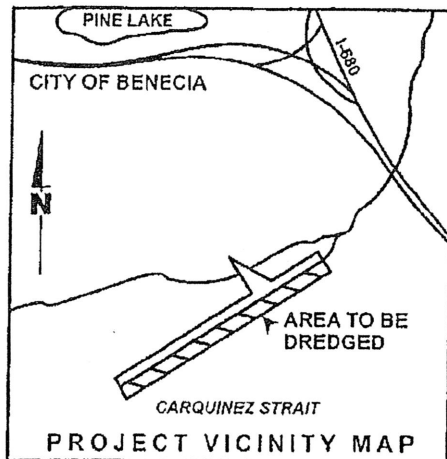


LOCATION

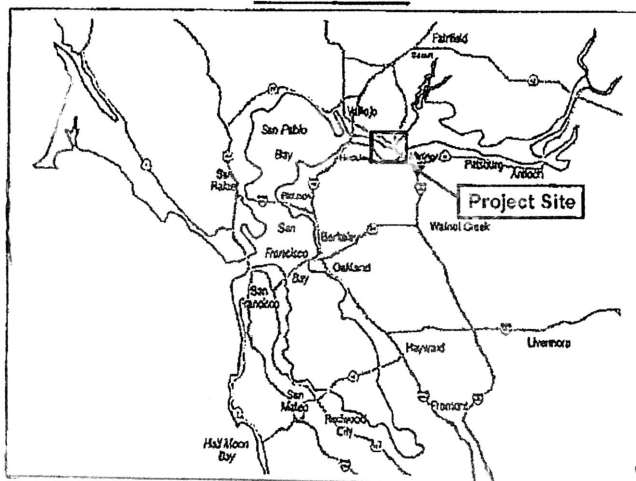

USACE File: 2014-00033S
 Amports Port Terminal
 Maintenance Dredging
 Sheet 1 of 2
 July 2014

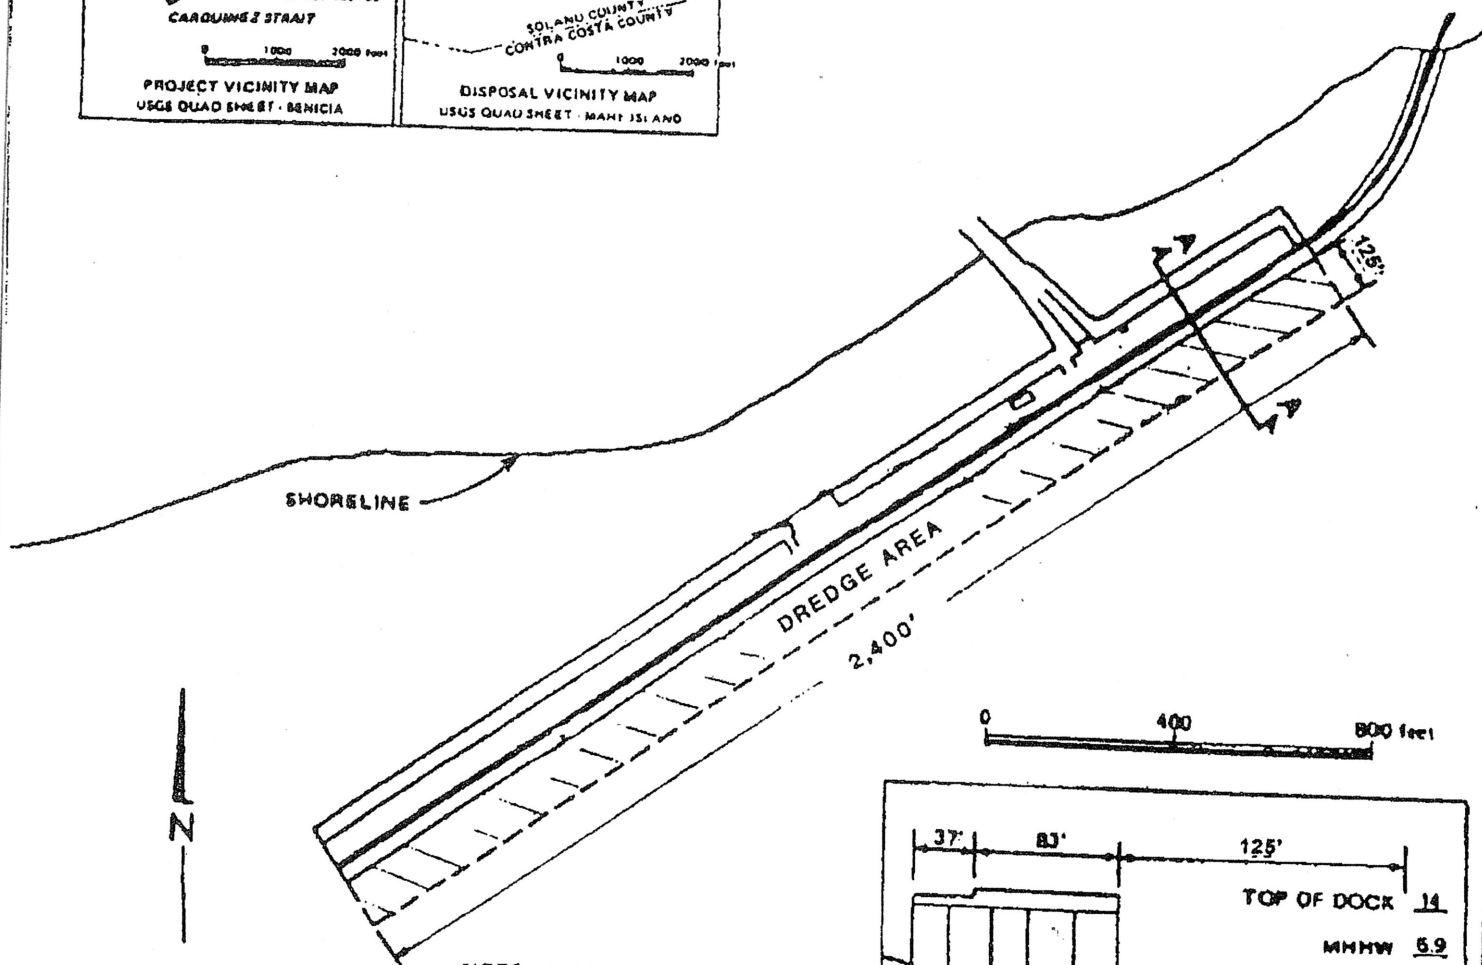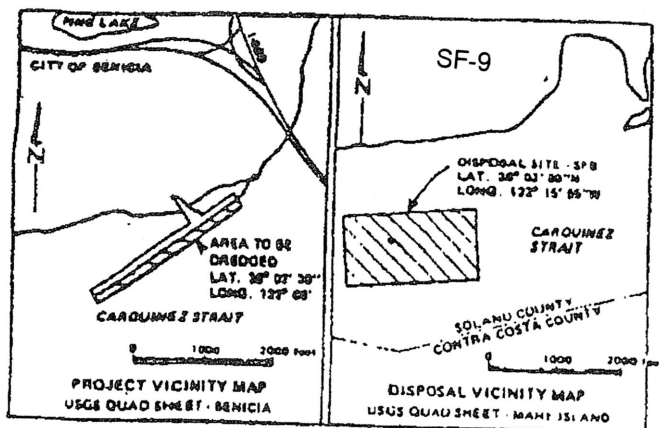

NOTE: APPROXIMATELY 45,000 CUBIC YARDS OF CLAYEY SILTS (BAY MUD) TO BE REMOVED BY CLAMSHELL AND HARGE AND DEPOSITED AT DISPOSAL SITE SPB IN CARQUINEZ STRAIT ANNUALLY.

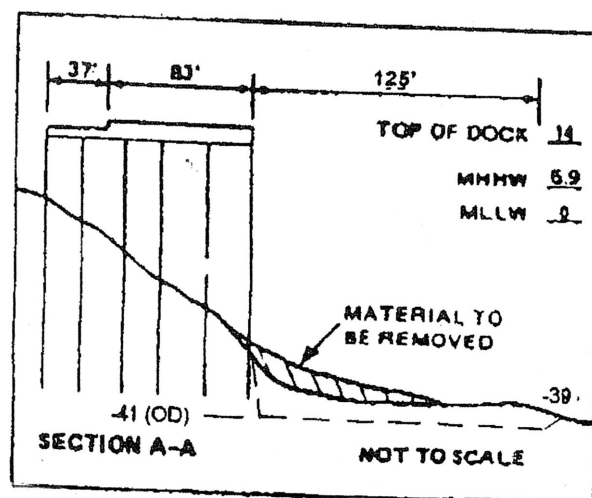

PURPOSE: MAINTENANCE OF BERTHING AREA

DATUM: MEAN LOWER LOW WATER

ADJACENT PROPERTY OWNERS:

- ① CITY OF BENICIA
- ② STATE OF CALIFORNIA LANDS COMMISSION

USACE File: 2014-00033S

Amports Port Terminal
Maintenance Dredging
Sheet 2 of 2
July 2014