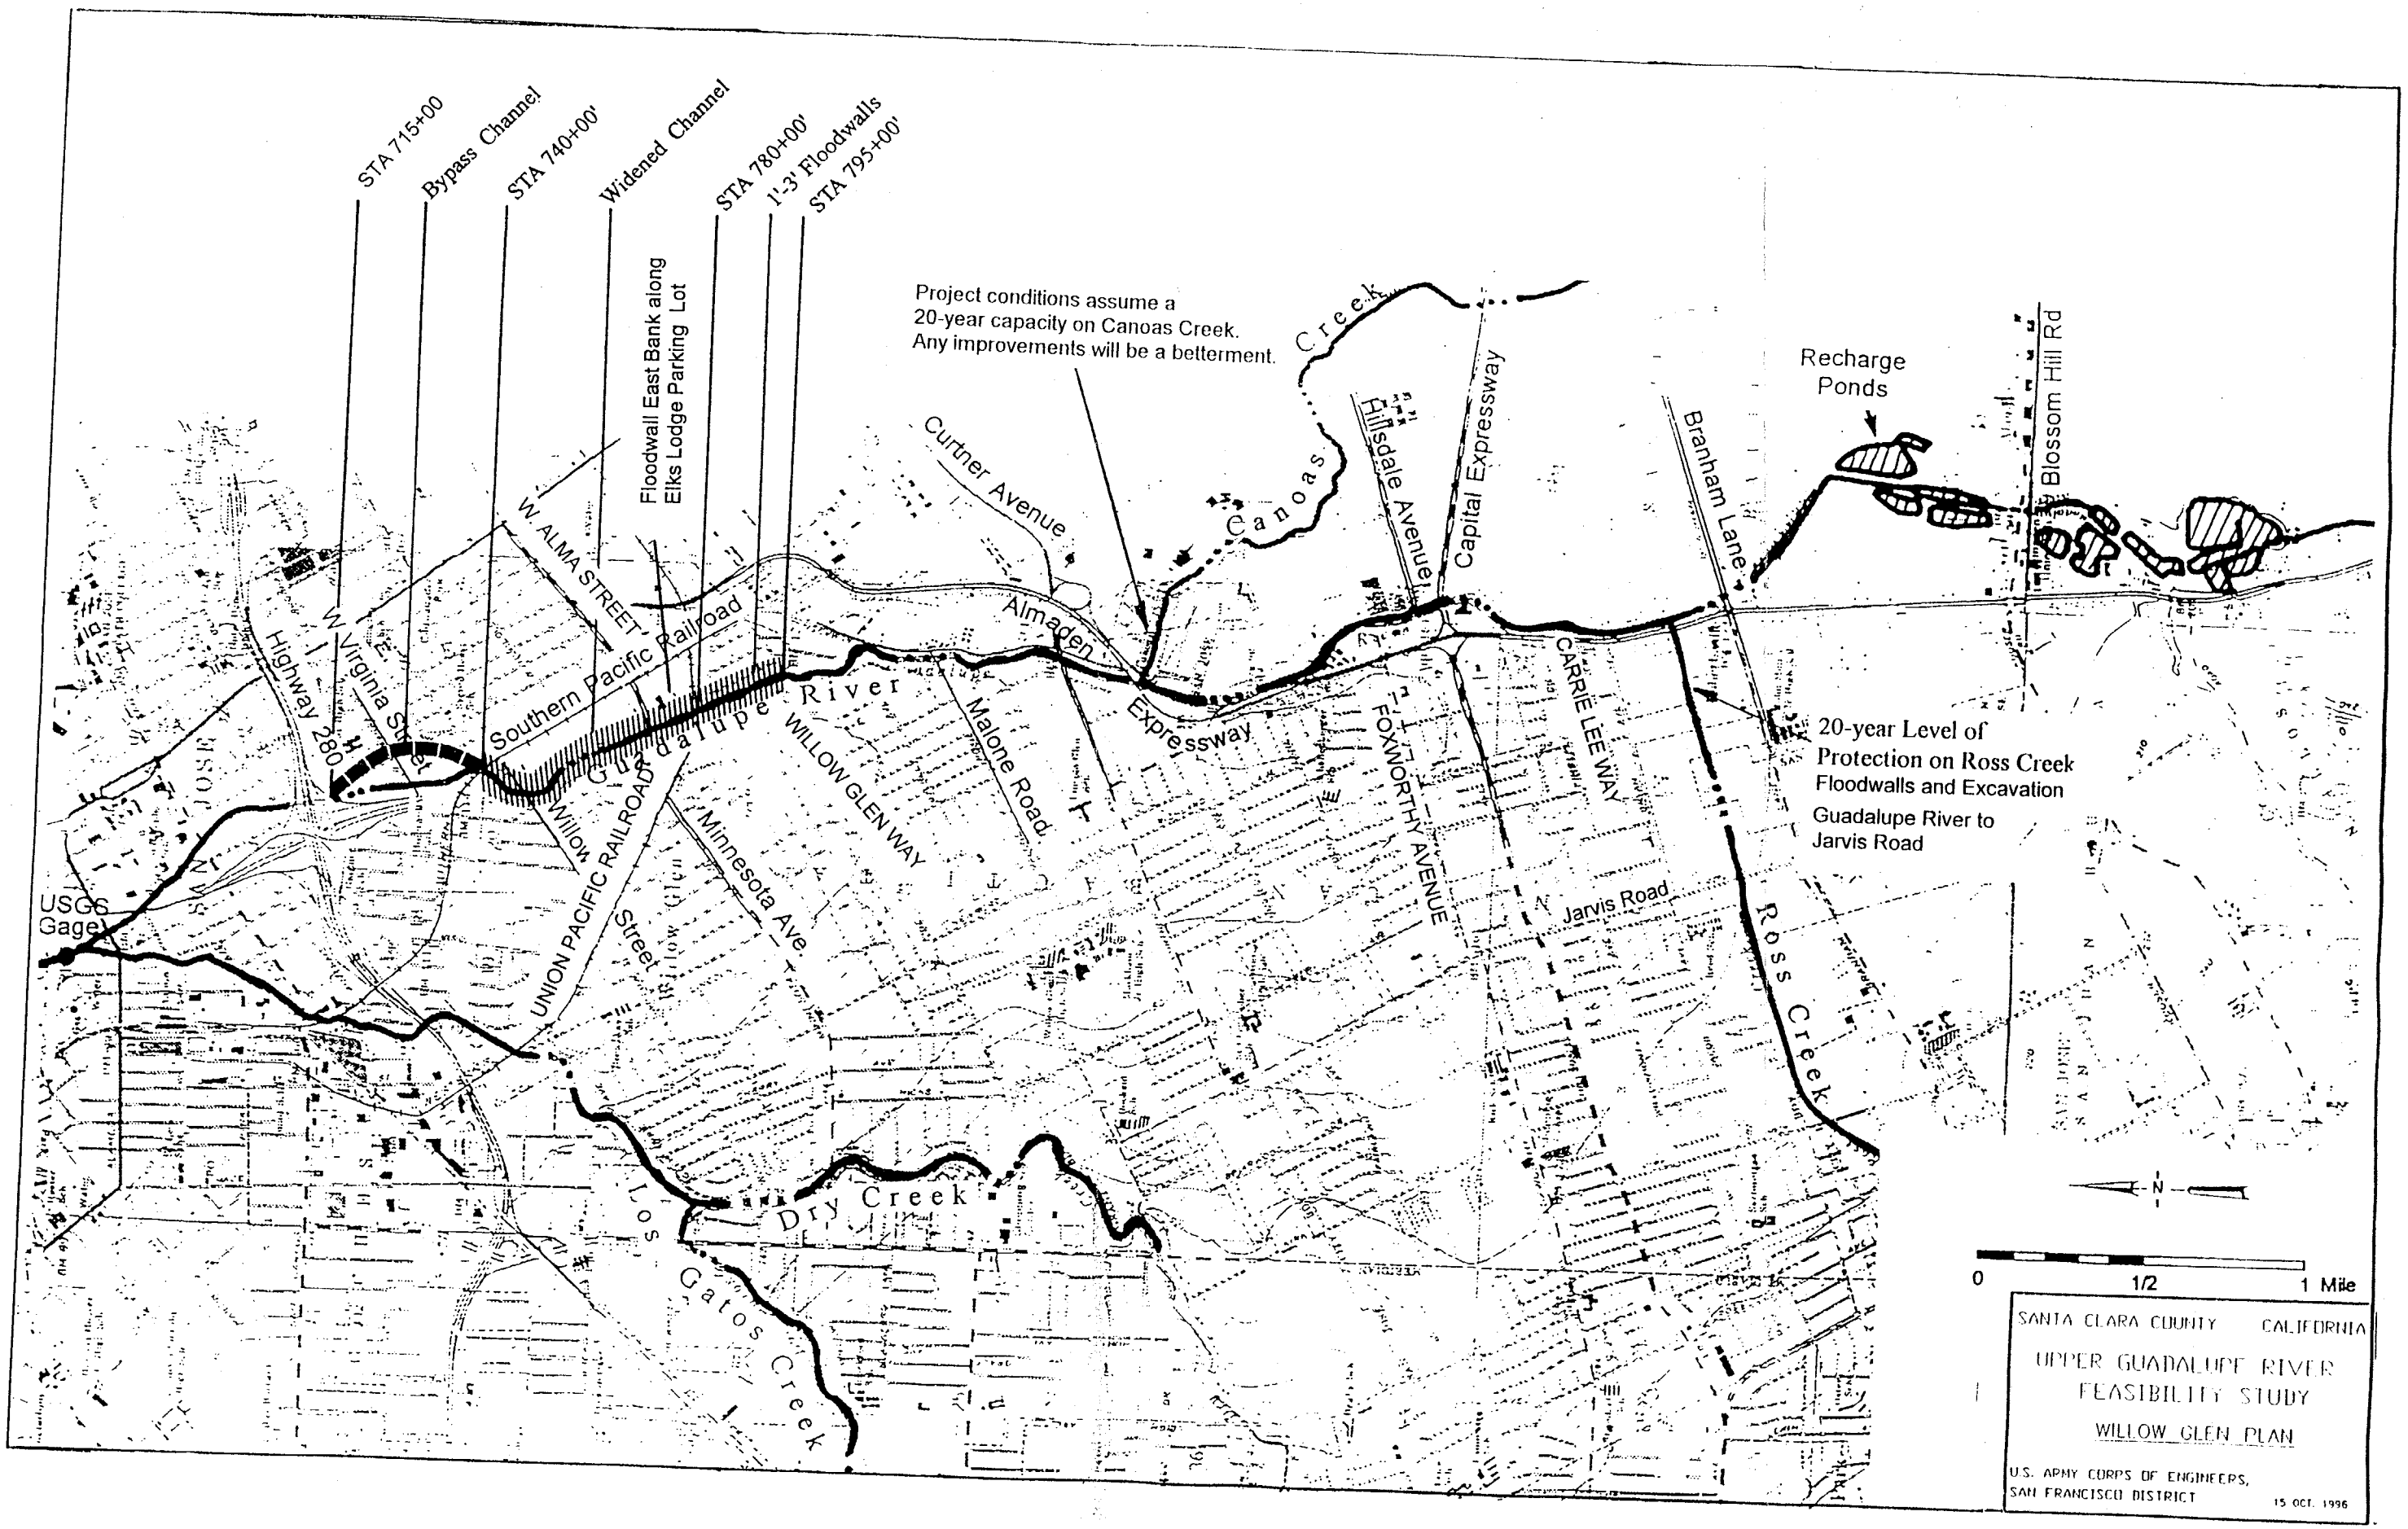
STA 715+00
Bypass Channel
STA 740+00'
Widened Channel
STA 780+00'
1'-3' Floodwalls
STA 795+00'
Floodwall East Bank along Elks Lodge Parking Lot
Project conditions assume a 20-year capacity on Canoas Creek. Any improvements will be a betterment.
Recharge Ponds
Blossom Hill Rd
Branham Lane
Capital Expressway
Hillsdale Avenue
Canoas Creek
Curtner Avenue
W. ALMA STREET
Southern Pacific Railroad
Guadalupe River
Almaden Expressway
Highway 280
W. Virginia Street
Willow Street
UNION PACIFIC RAILROAD
Minnesota Ave.
WILLOW GLEN WAY
Malone Road
FOXWORTHY AVENUE
CARRIE LEE WAY
Jarvis Road
Ross Creek
20-year Level of Protection on Ross Creek Floodwalls and Excavation Guadalupe River to Jarvis Road
USGS Gage
Dry Creek
Los Gatos Creek
N
0
1/2
1 Mile
SANTA CLARA COUNTY CALIFORNIA
UPPER GUADALUPE RIVER FEASIBILITY STUDY
WILLOW GLEN PLAN
U.S. ARMY CORPS OF ENGINEERS, SAN FRANCISCO DISTRICT
15 OCT. 1996

PLATE 7