PRELIMINARY ISSUE
THIS PLAN ISSUED FOR
ADVANCE INFORMATION ONLY

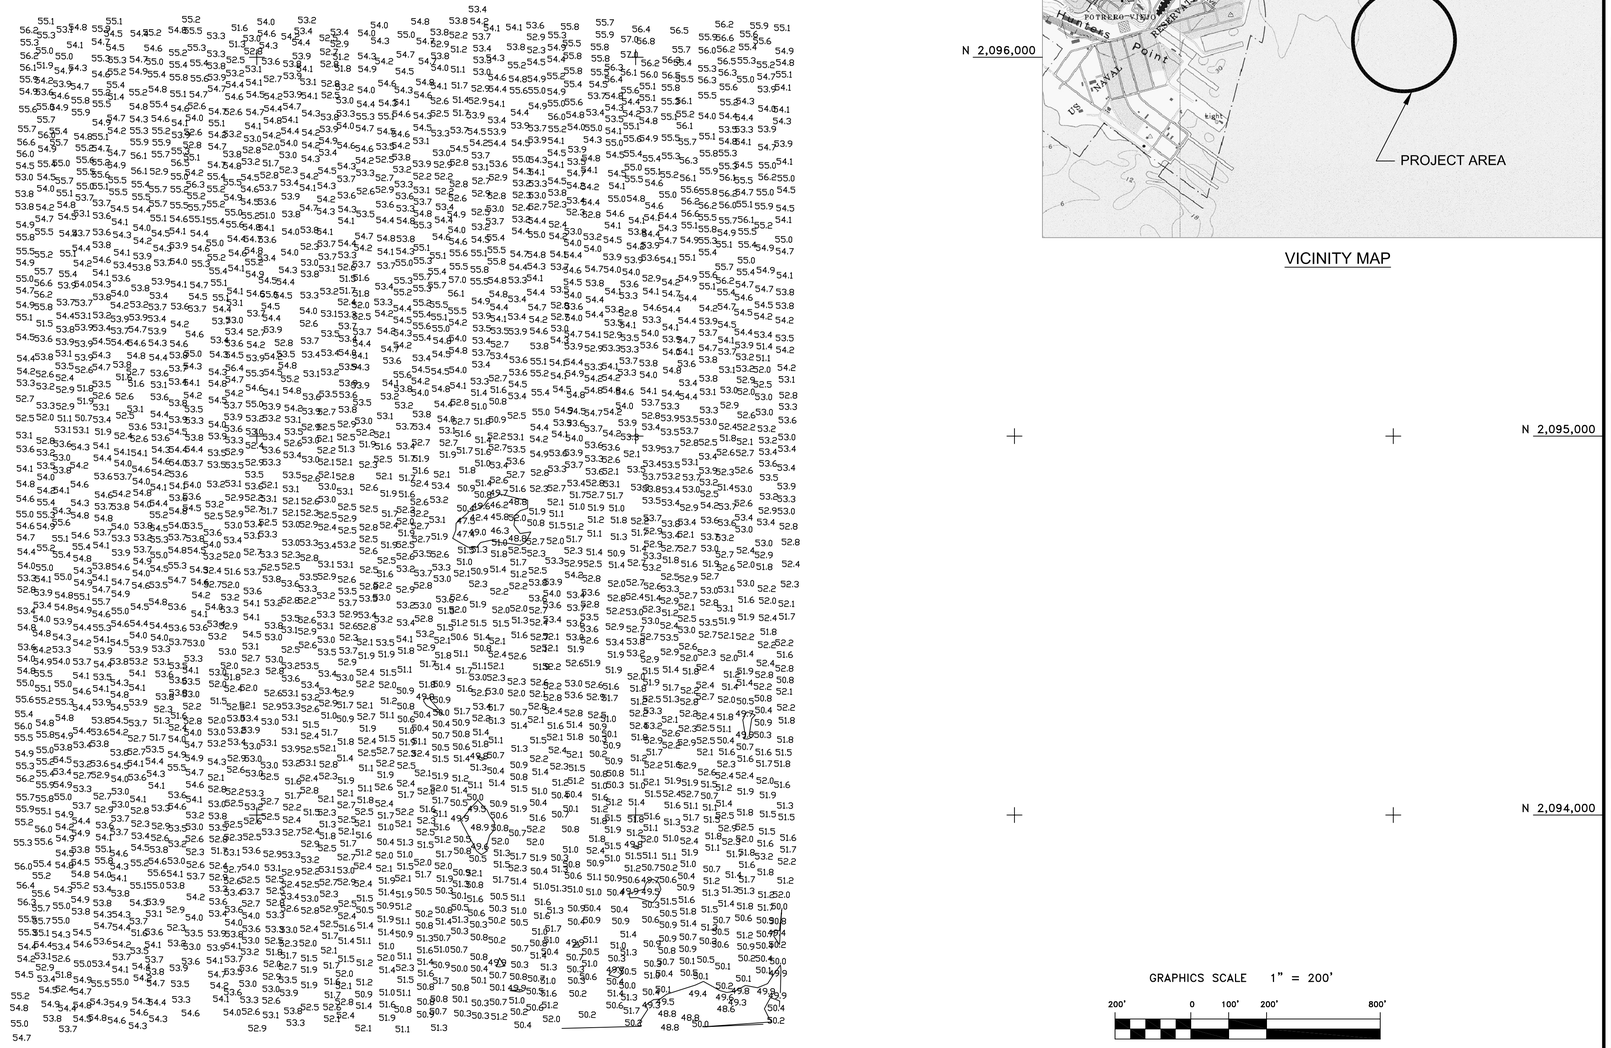

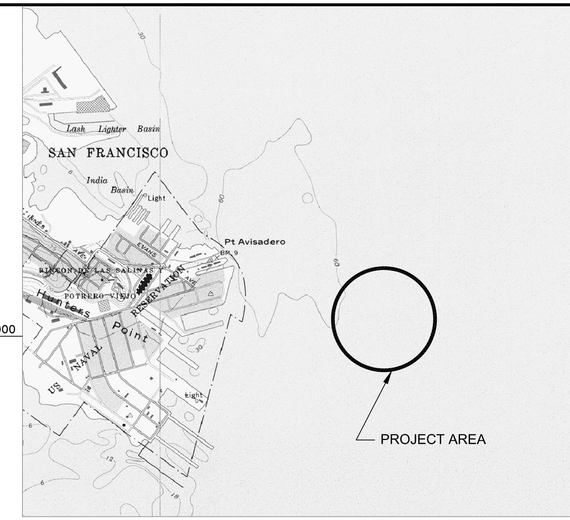

VICINITY MAP

GRAPHICS SCALE 1" = 200'

200' 0 100' 200' 800'

US Army Corps of Engineers
San Francisco District
333 Market Street
San Francisco, CA 94105

Mark	Description	Date	Appr.

SUBMITTED:	DESIGNED BY:	CHECKED BY:	DRAWN BY:
Hydro Survey Section	TVW	PC	EWC
APPROVAL RECOMMENDED:	DATE:	SHEET NO.	DRAWING NO.
	1/12/2005	1 OF 2	1 2 XXX
Chief, Engineering Branch	PREPARED UNDER THE DIRECTION OF PHILIP T. FEIR LT. COLONEL, C.E., DISTRICT ENGINEER		
APPROVED:			
Chief, Engineering & Technical Services Div.			

SAN FRANCISCO BAY CALIFORNIA

ISLAIS CREEK BARGE EMERGENCY SURVEY

21 JANUARY 2005

Sheet reference number

C1