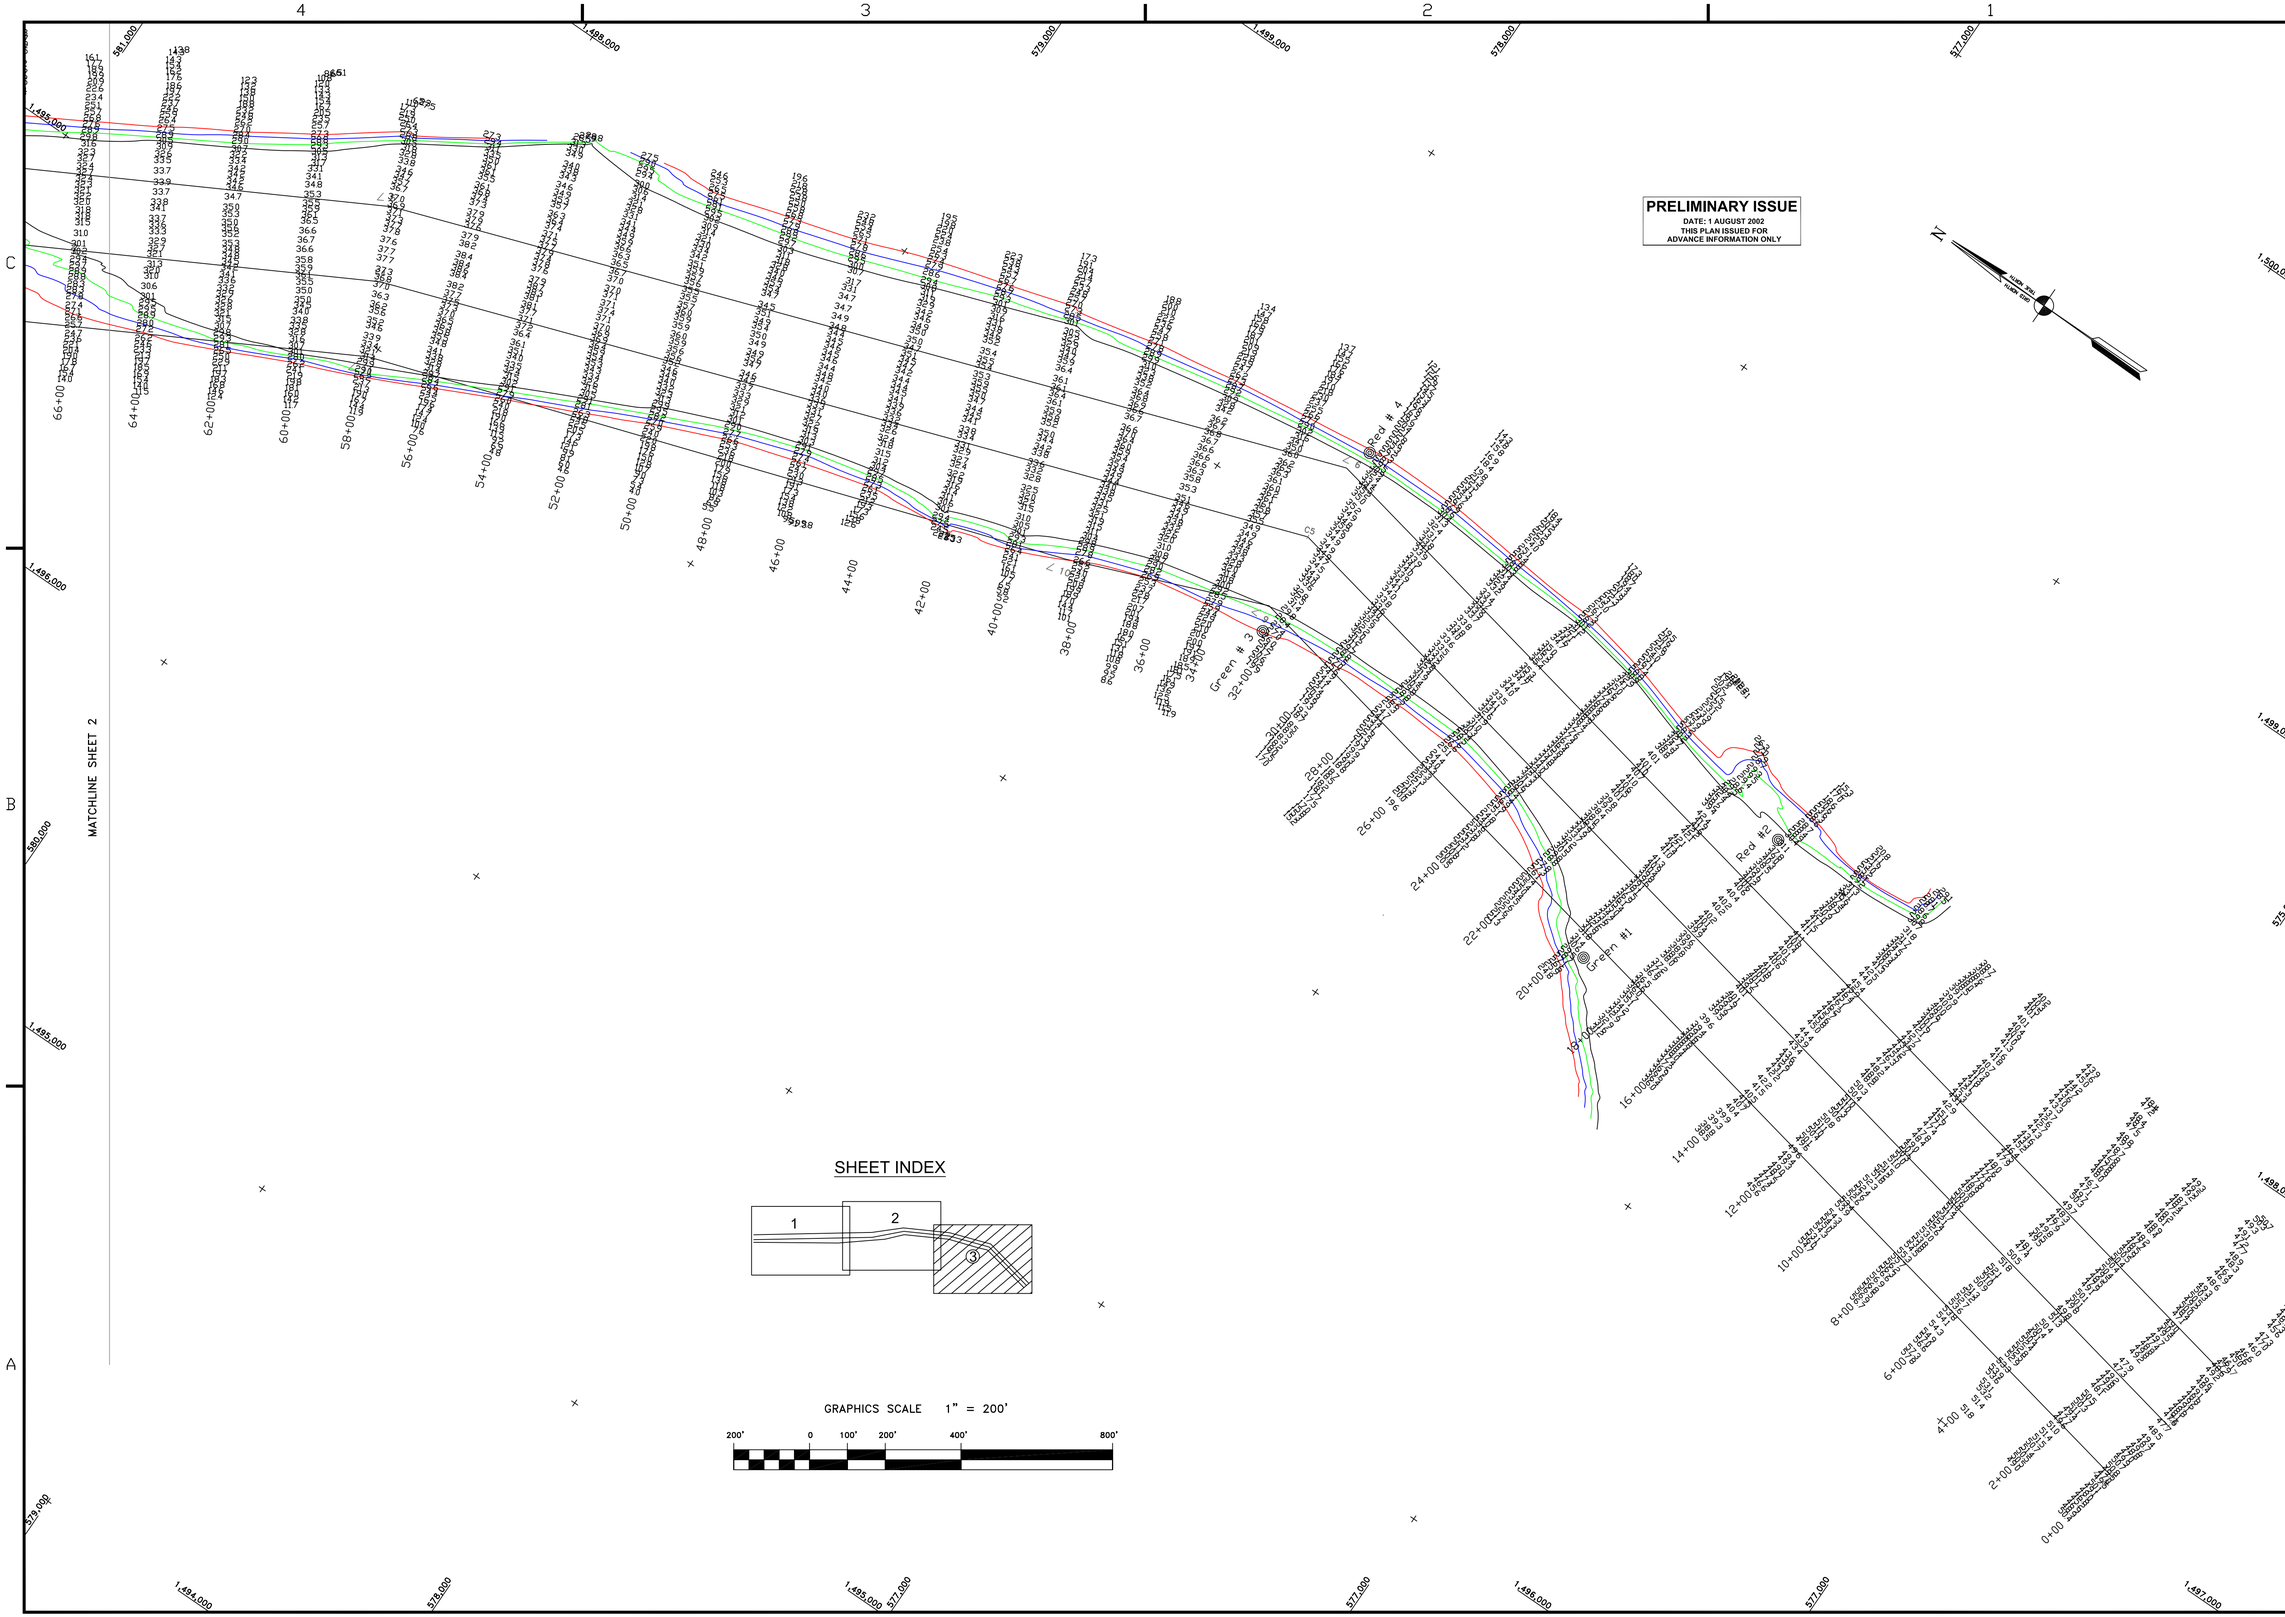

US Army Corps of Engineers
San Francisco District
333 Market Street
San Francisco, CA 94105

Mark	Description	Date	Appr.

DESIGNED BY:	CHECKED BY: PC	DRAWN BY: EWC	
DATE: 08/07/2002	SHEET NO. 3 OF 3	DRAWING NO. 51	2 422
APPROVAL RECOMMENDED: Chief, Engineering Branch	PREPARED UNDER THE DIRECTION OF MICHAEL McCORMICK LT. COLONEL, C.E., DISTRICT ENGINEER		
SUBMITTED:	APPROVED: Chief, Engineering & Technical Services Div.		

CALIFORNIA

MARIN COUNTY

MARE ISLAND STRAIT
CONDITION SURVEY
31 JULY & 1 AUGUST 2002

Sheet reference number
C3