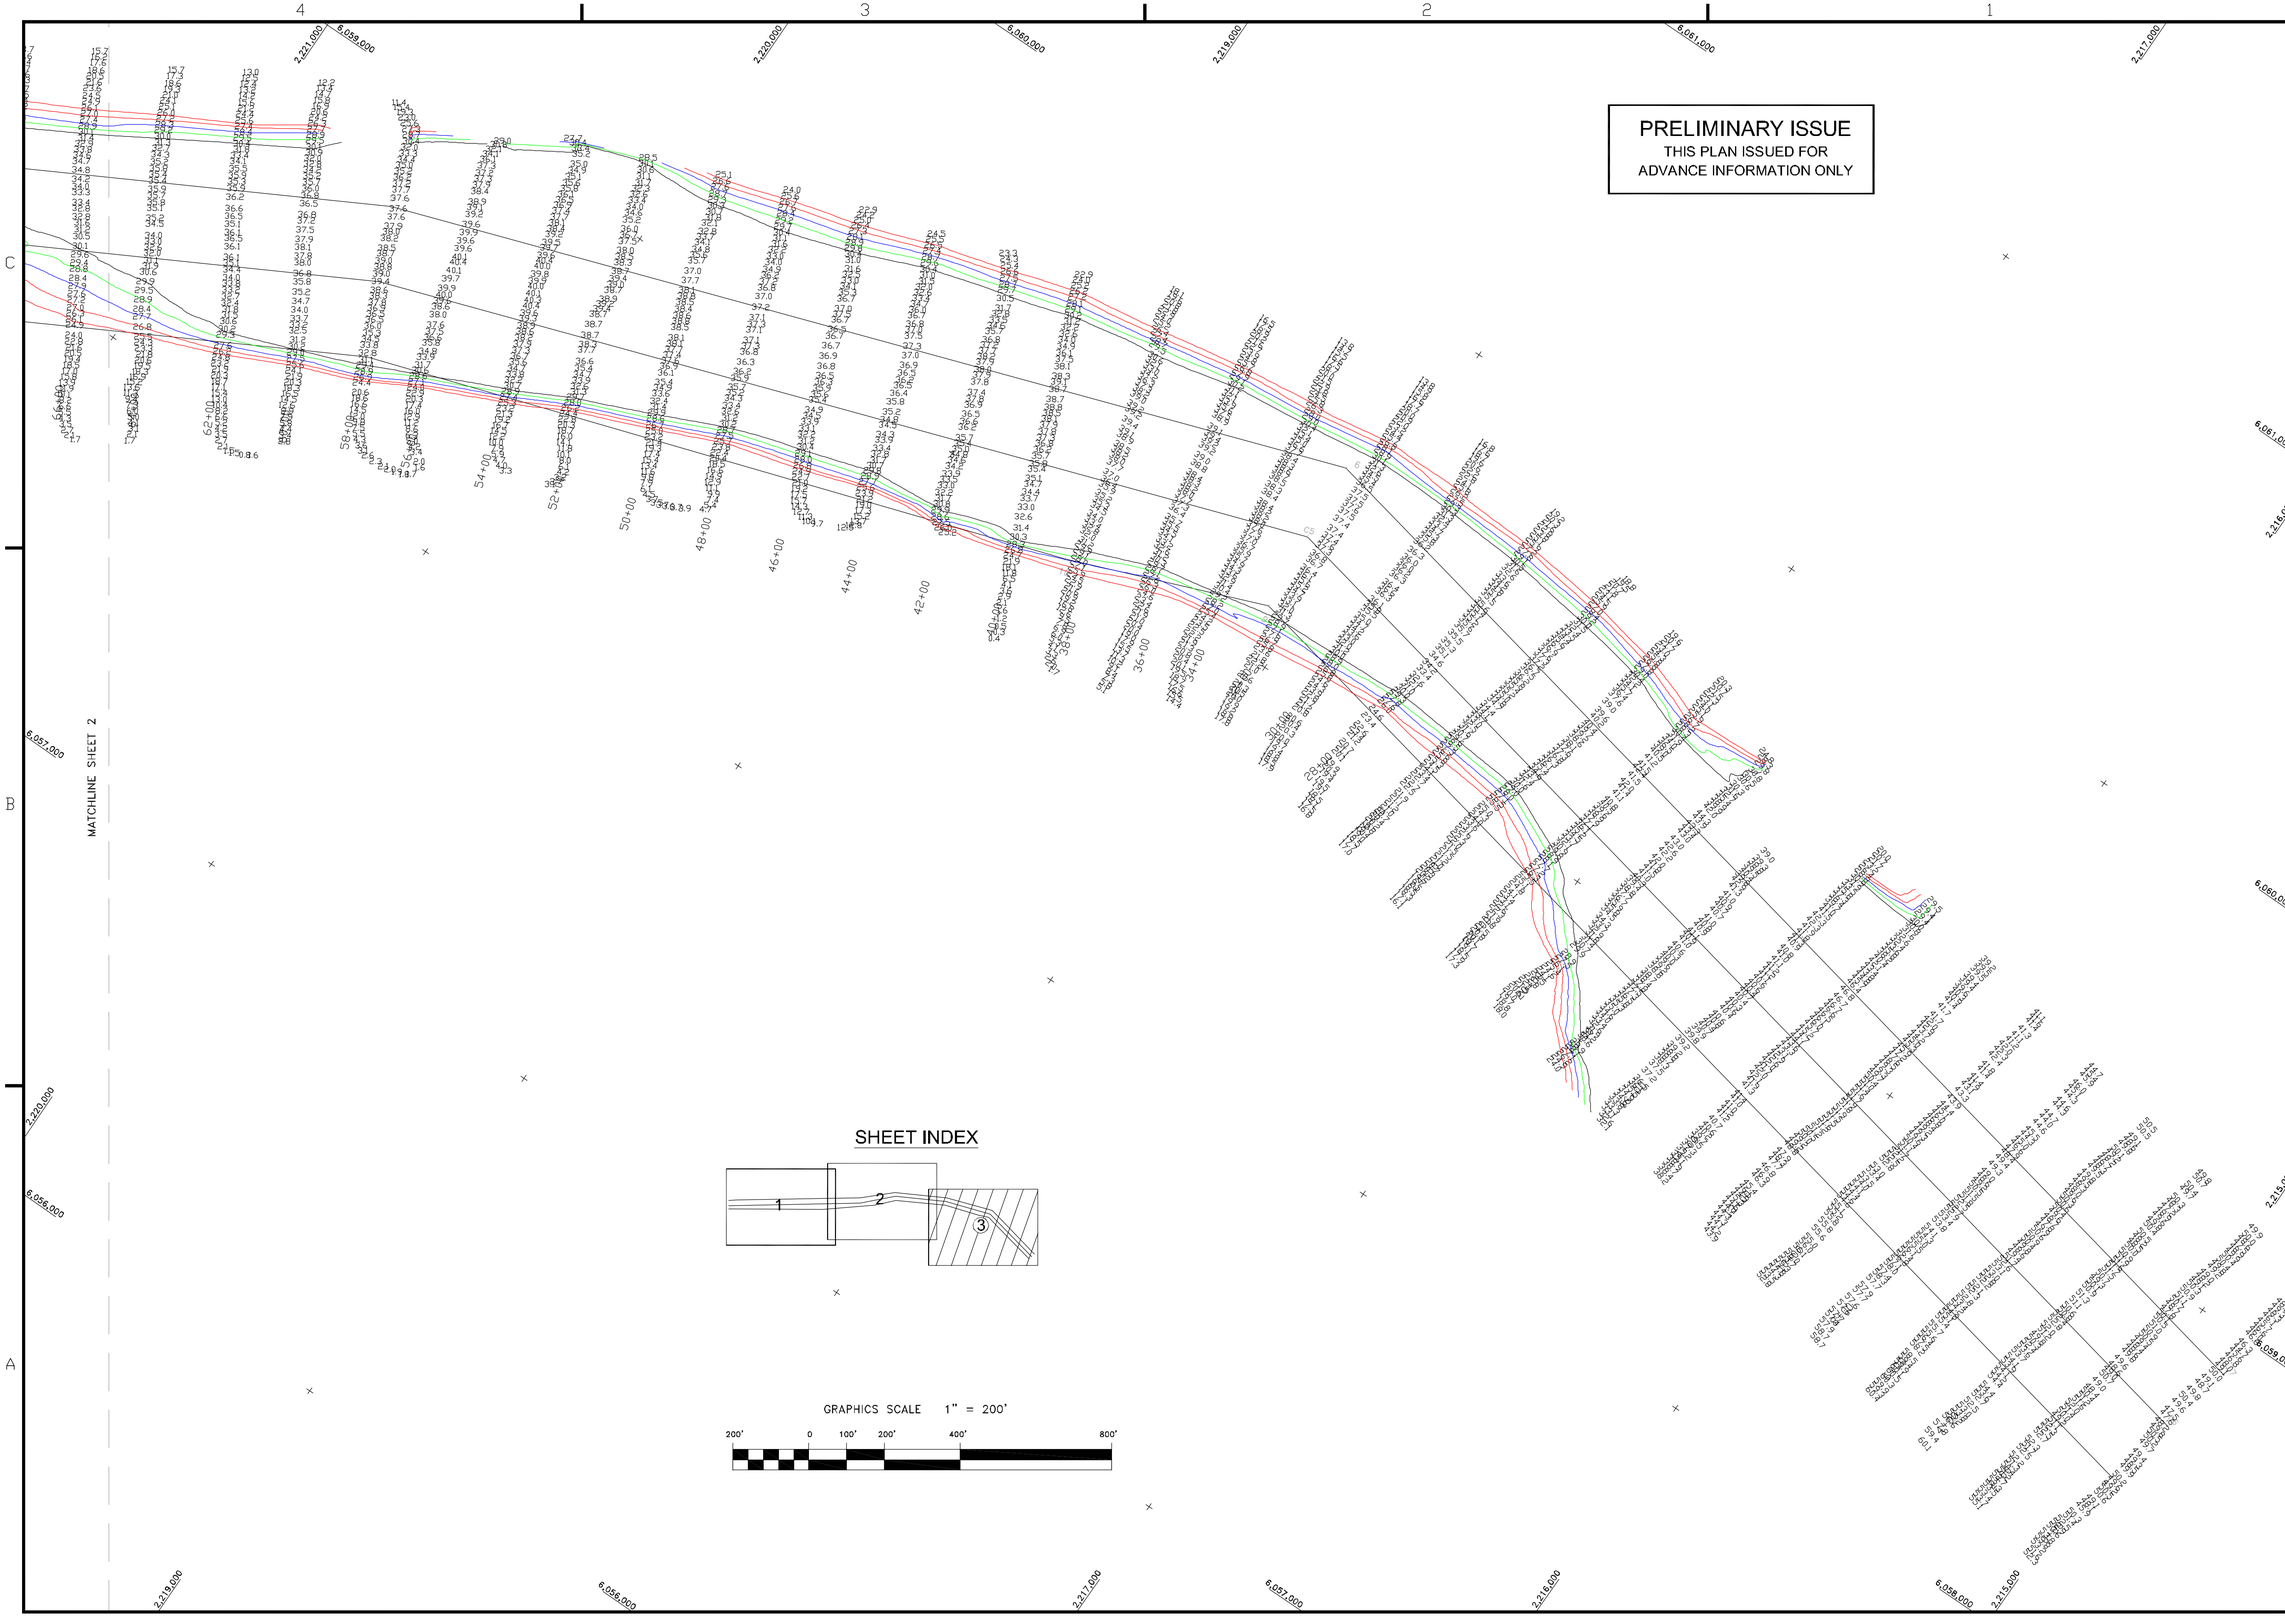

US Army Corps of Engineers
San Francisco District
1455 Market Street
San Francisco, CA 94103

Mark	Description	Date	Appr.

DESIGNED BY:	CHECKED BY: TVW	DRAWN BY: EWC	
SUBMITTED: MC	SHEET NO. 3 OF 3	DRAWING NO. 51	2 445
Hydro Survey Team Leader	DATE: 8/14/2008		
APPROVAL RECOMMENDED: Chief, Technical Support Section	PREPARED UNDER THE DIRECTION OF LAURENCE M. FARRELL LT. COLONEL, C.E., DISTRICT ENGINEER		
APPROVED: Chief, Construction Branch			

SOLANO COUNTY CALIFORNIA

MARE ISLAND STRAIT
CONDITION SURVEY
25 SEPTEMBER 2006

Sheet reference number
C3