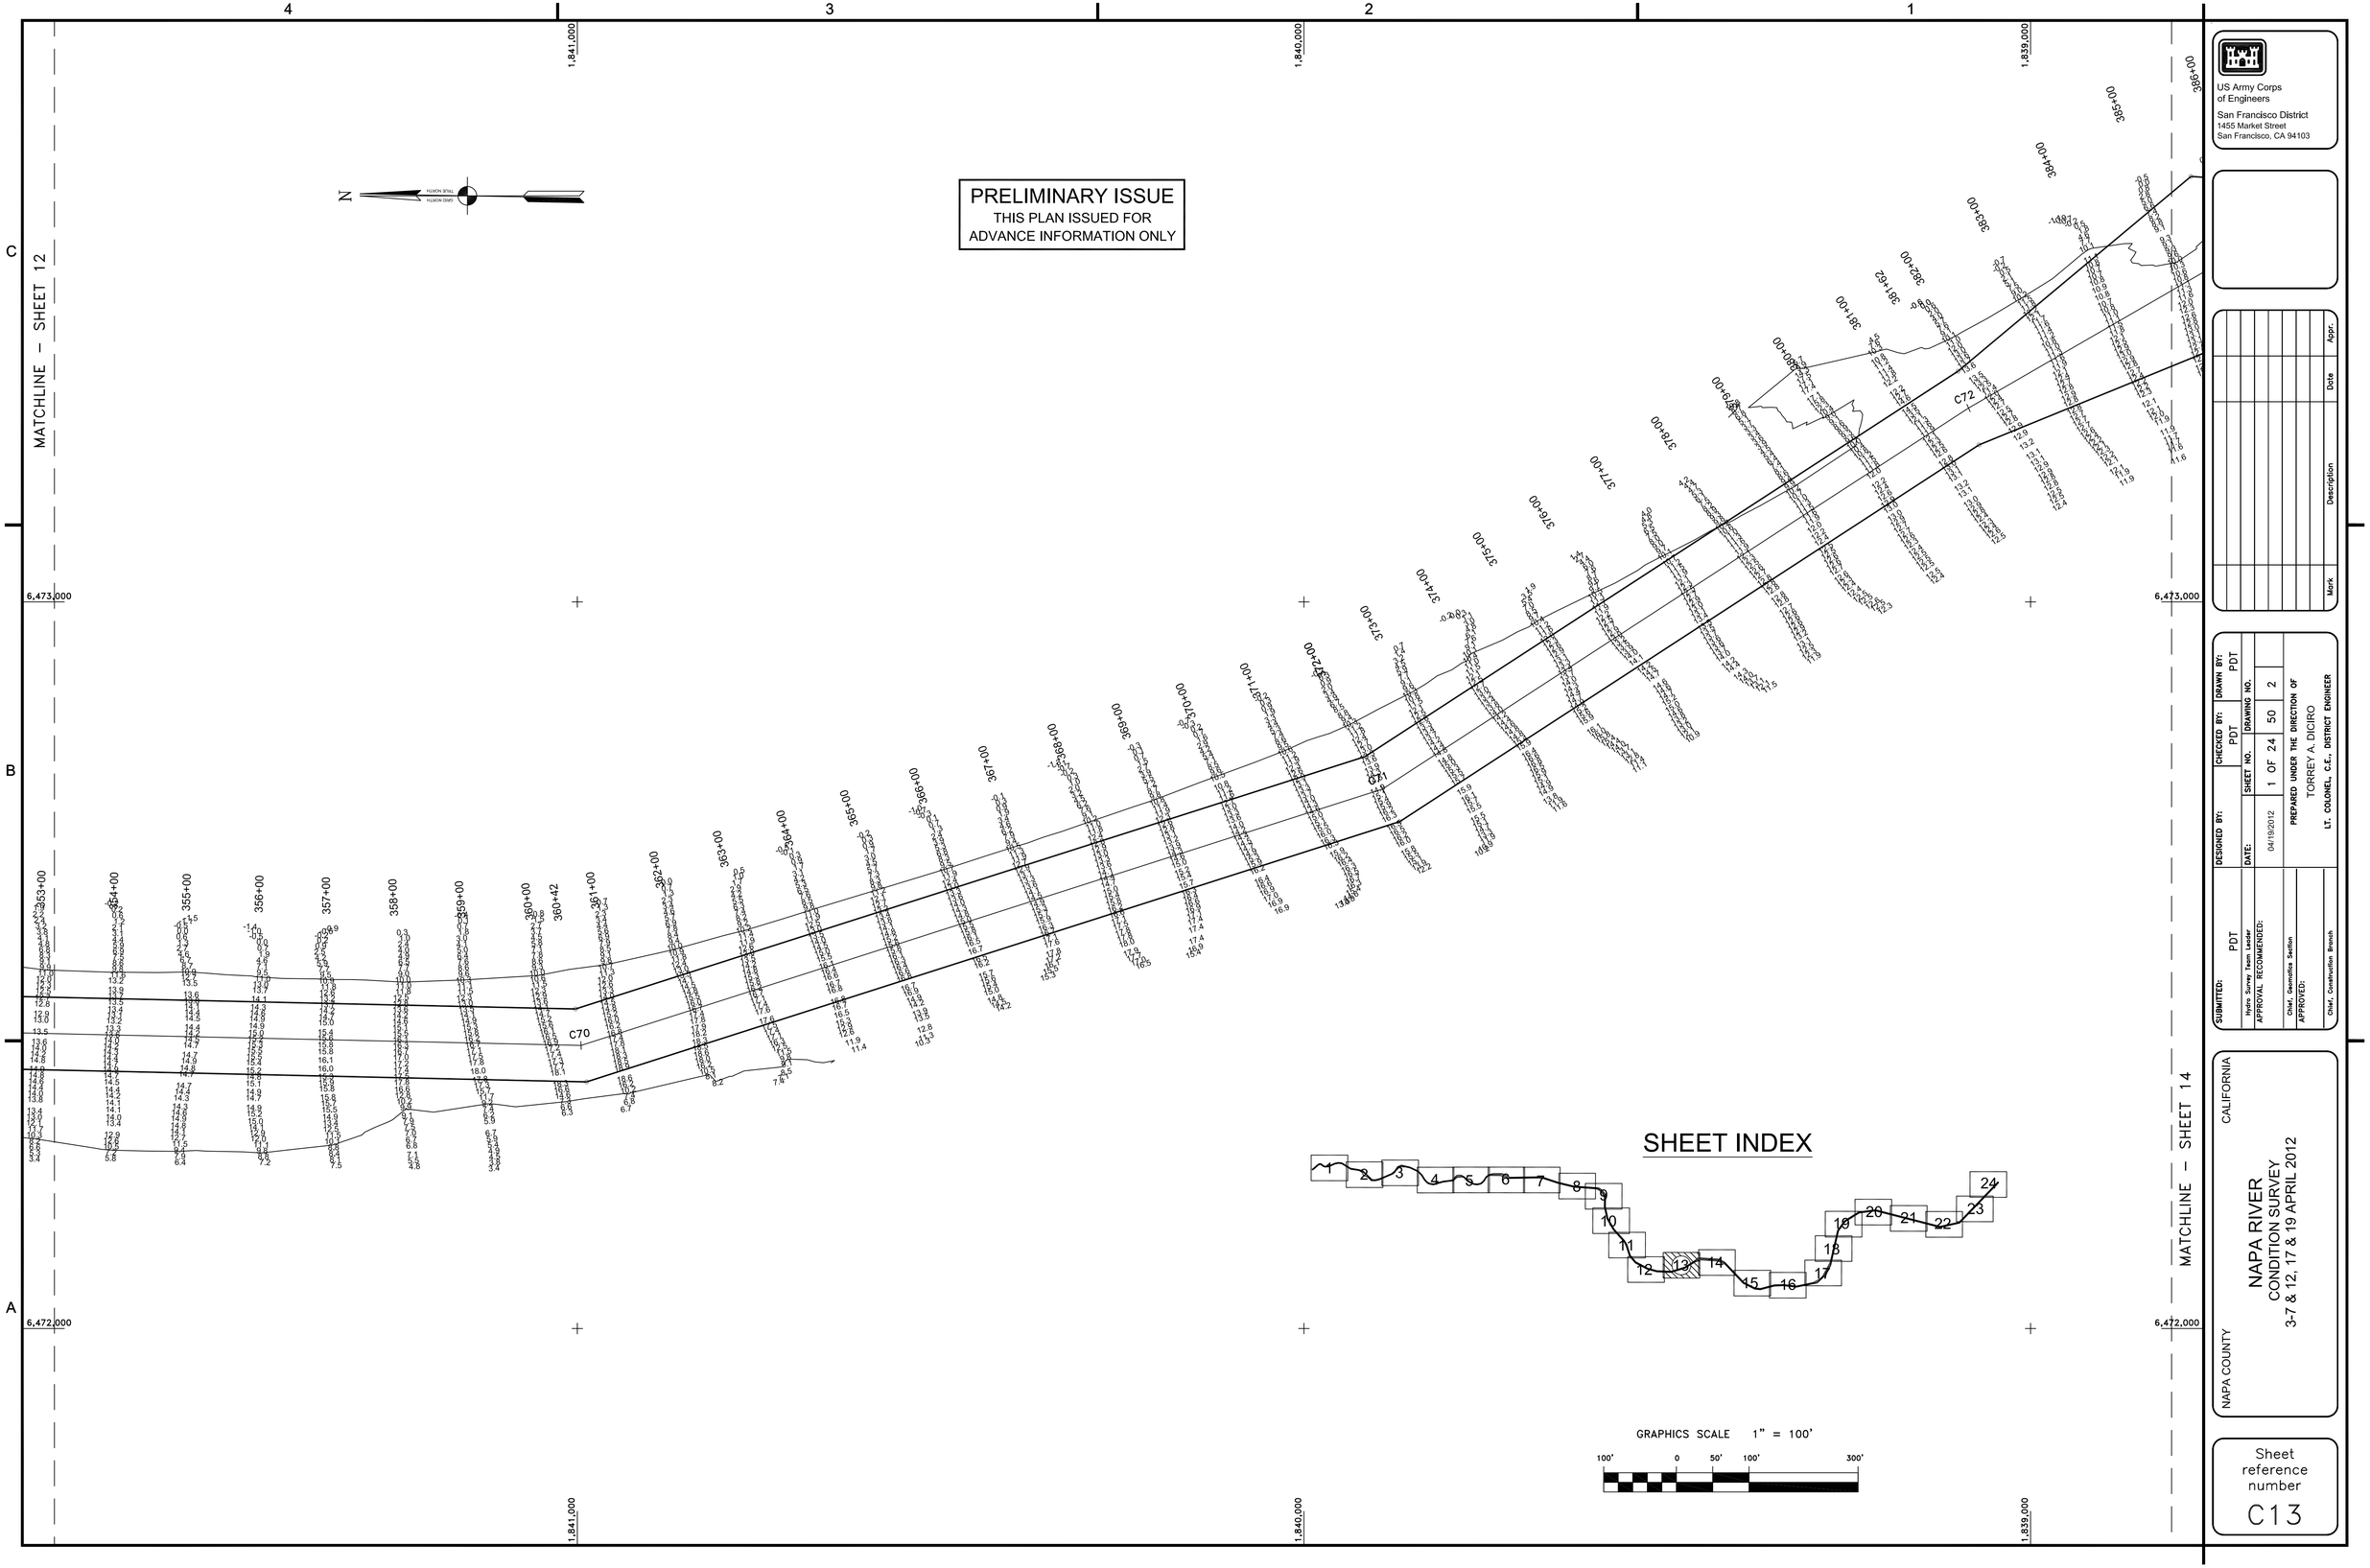

US Army Corps of Engineers
San Francisco District
1455 Market Street
San Francisco, CA 94103

Mark	Description	Date	Appr.

SUBMITTED: PDT	CHECKED BY: PDT	DRAWN BY: PDT	
Hydro. Survey Team Leader	SHEET NO.	DRAWING NO.	
APPROVAL RECOMMENDED:	DATE: 04/19/2012	1 OF 24	50 2
Chief, Geomatics Section	PREPARED UNDER THE DIRECTION OF TORREY A. DICIRO		
APPROVED:	LT. COLONEL, C.E., DISTRICT ENGINEER		
Chief, Construction Branch			

CALIFORNIA
NAPA COUNTY

NAPA RIVER
CONDITION SURVEY
3-7 & 12, 17 & 19 APRIL 2012

Sheet reference number
C13