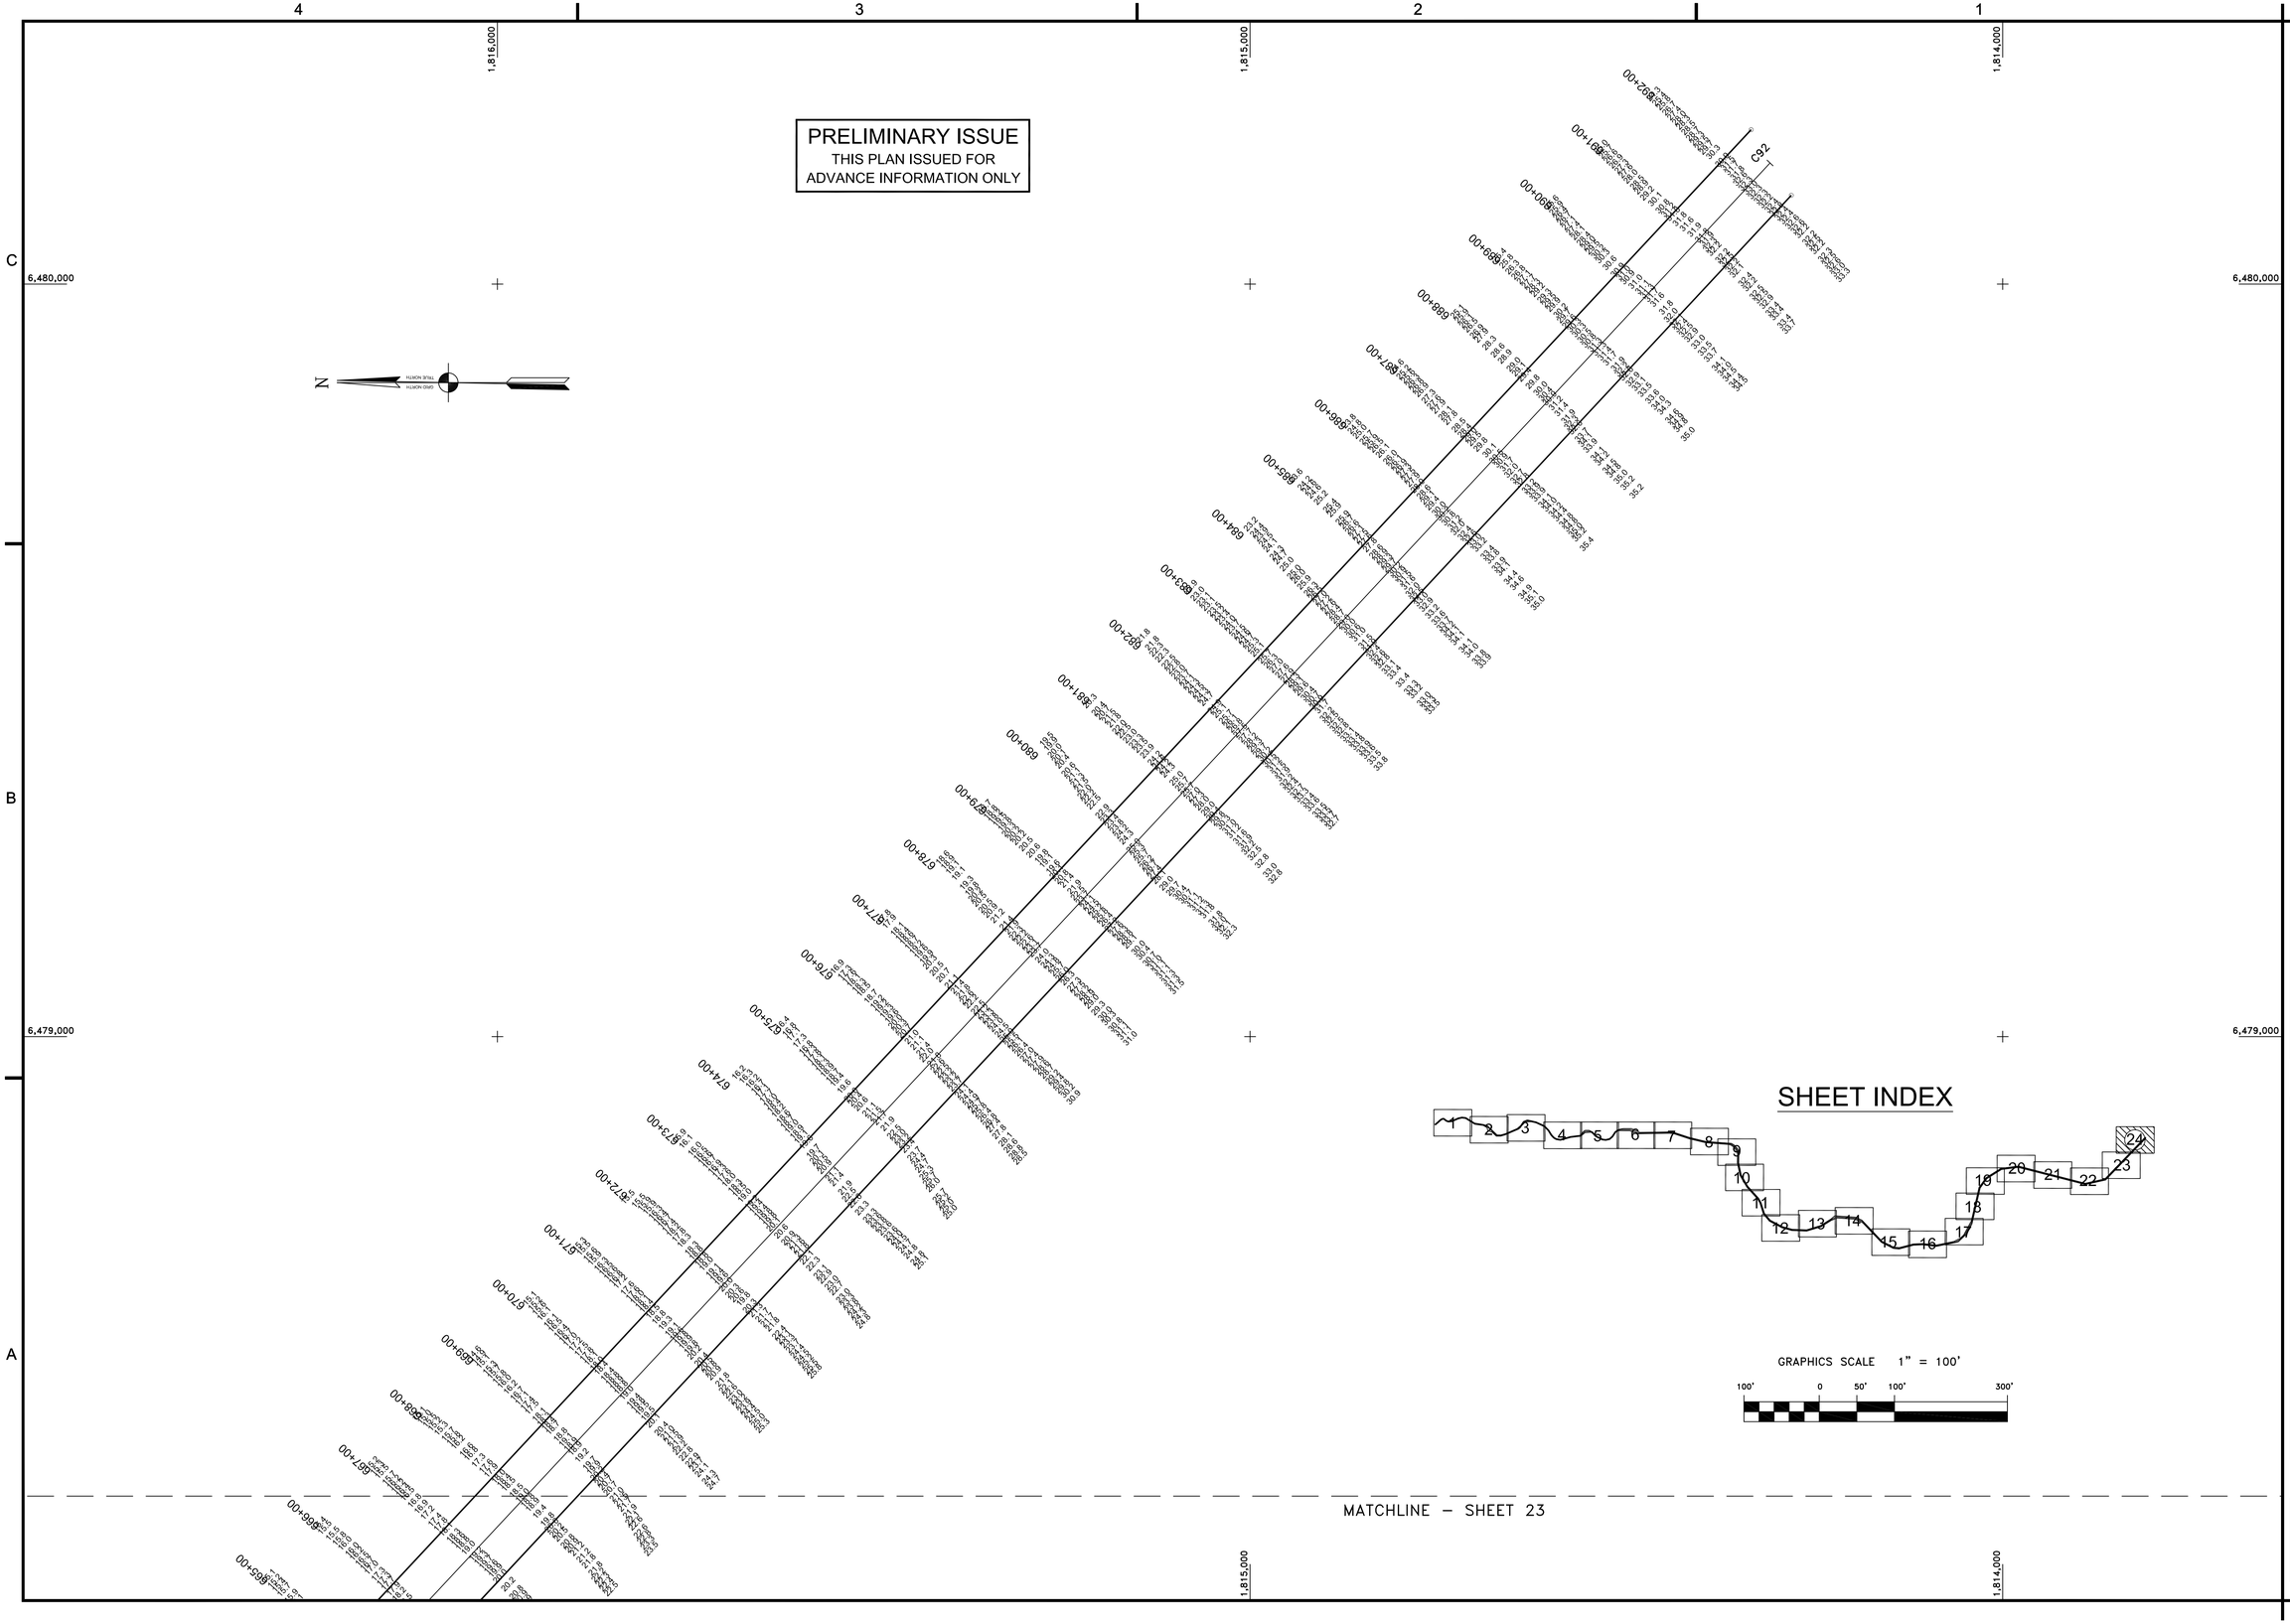

US Army Corps of Engineers
San Francisco District
1455 Market Street
San Francisco, CA 94103

Mark	Description	Date	Appr.

SUBMITTED: PDT
Hydro Survey Team Leader
APPROVAL RECOMMENDED:
Chief, Geomatics Section
APPROVED:
Chief, Construction Branch

DESIGNED BY:
DATE: 04/19/2012
CHECKED BY: PDT
SHEET NO. 1 OF 24
DRAWN BY: PDT
DRAWING NO. 50 2

PREPARED UNDER THE DIRECTION OF
TORREY A. DICIRO
LT. COLONEL, C.E., DISTRICT ENGINEER

NAPA COUNTY CALIFORNIA

NAPA RIVER
CONDITION SURVEY
3-7 & 12, 17 & 19 APRIL 2012

Sheet reference number
C24