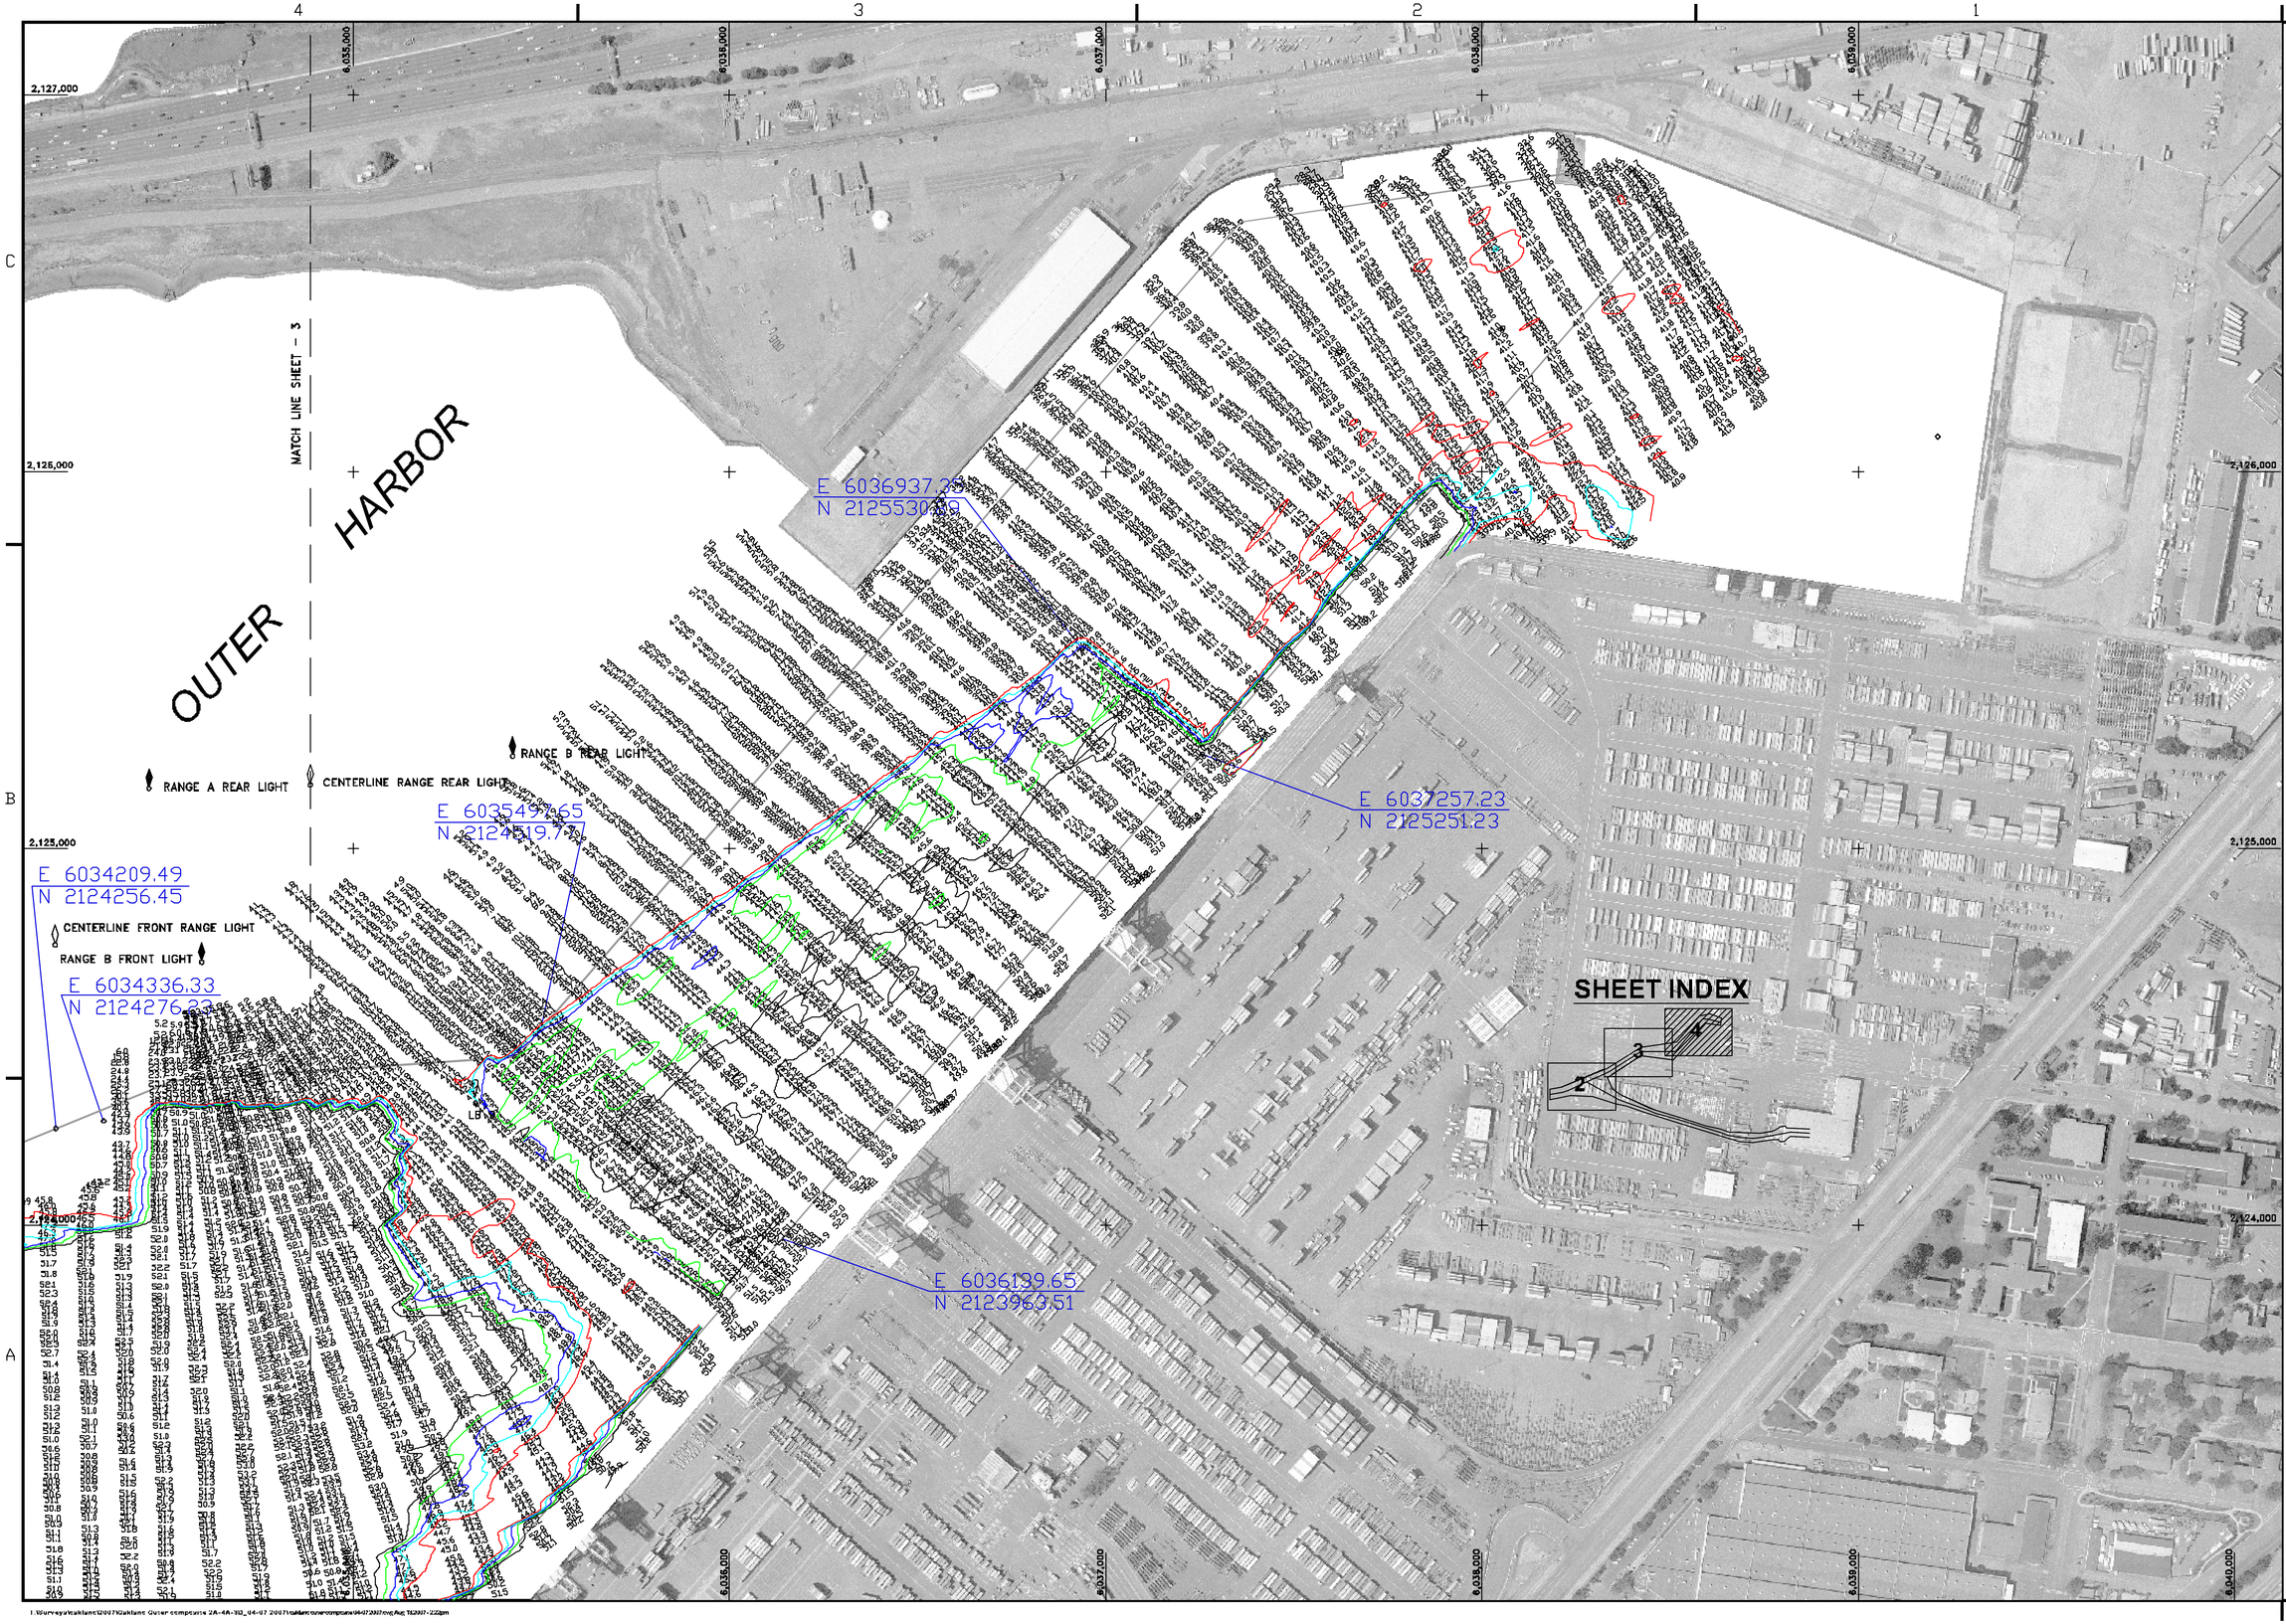

US Army Corps of Engineers
San Francisco District
1455 Market Street
San Francisco, CA 94103

Mark	Description	Date	Appr.

SUBMITTED: MC	DESIGNED BY:	CHECKED BY: TVW	DRAWN BY: EWC		
Hydro Survey Section	DATE:	SHEET NO.	DRAWING NO.		
APPROVAL RECOMMENDED:	08/01/2007	2 OF 3	2	2	362
Chief, Technical Support Section	PREPARED UNDER THE DIRECTION OF CRAIG W. KILEY LT. COLONEL, C.E., DISTRICT ENGINEER				
APPROVED:					
Chief, Construction Branch					

ALAMEDA COUNTY CALIFORNIA

OAKLAND OUTER HARBOR
POSTDREDGE SURVEY
5,19, 25 APRIL , 4-5, 11 & 29 MAY 2007
4 & 15 JUNE AND
2, 6, 11, 12 &13 JULY 2007

Sheet reference number
C4