PRELIMINARY ISSUE
NOT FOR USE FOR CONSTRUCTION OR ADVANCE MEASUREMENT PURPOSES

TABLE 1

N.A.D. 1983 COORDINATES
OUTER HARBOR CHANNEL ANGLE POINTS AND CONTROL LINE

CHANNEL ∠ PT.	EASTING	NORTHING	CL ∠ PT.	EASTING	NORTHING
O–1	E 6020245.90	N 2118153.46	C1–0	E 6024016.87	N 2119632.35
O–2	E 6024157.24	N 2119039.99	C2–0	E 6025188.46	N 2119896.23
O–3	E 6026473.56	N 2119570.70	C3–0	E 6025737.33	N 2120062.50
O–4	E 6029195.32	N 2121154.59	C4–0	E 6028997.45	N 2121502.85
O–5	E 6032145.86	N 2123096.60	C5–0	E 6029354.80	N 2121699.81
O–6	E 6035035.47	N 2122691.23	C6–0	E 6032165.53	N 2123462.88
O–7	E 6038502.15	N 2126885.88	C7–0	E 6035180.13	N 2123505.95
O–8	E 6038225.45	N 2126792.32	C8–0	E 6037620.33	N 2126319.15
O–9	E 6037357.62	N 2126663.70	C9–0	E 6038054.24	N 2126382.46
O–10	E 6035435.04	N 2124447.60	C10–0	E 6039210.60	N 2126093.74
O–11	E 6034521.88	N 2124383.85			
O–12	E 6034015.75	N 2124177.44			
O–13	E 6032185.18	N 2123829.00			
O–14	E 6028402.05	N 2121692.56			
O–15	E 6025557.78	N 2120540.53			
O–16	E 6023915.29	N 2120061.03			
O–17	E 6020014.00	N 2119177.46			
O–18	E 6027018.64	N 2121132.23			

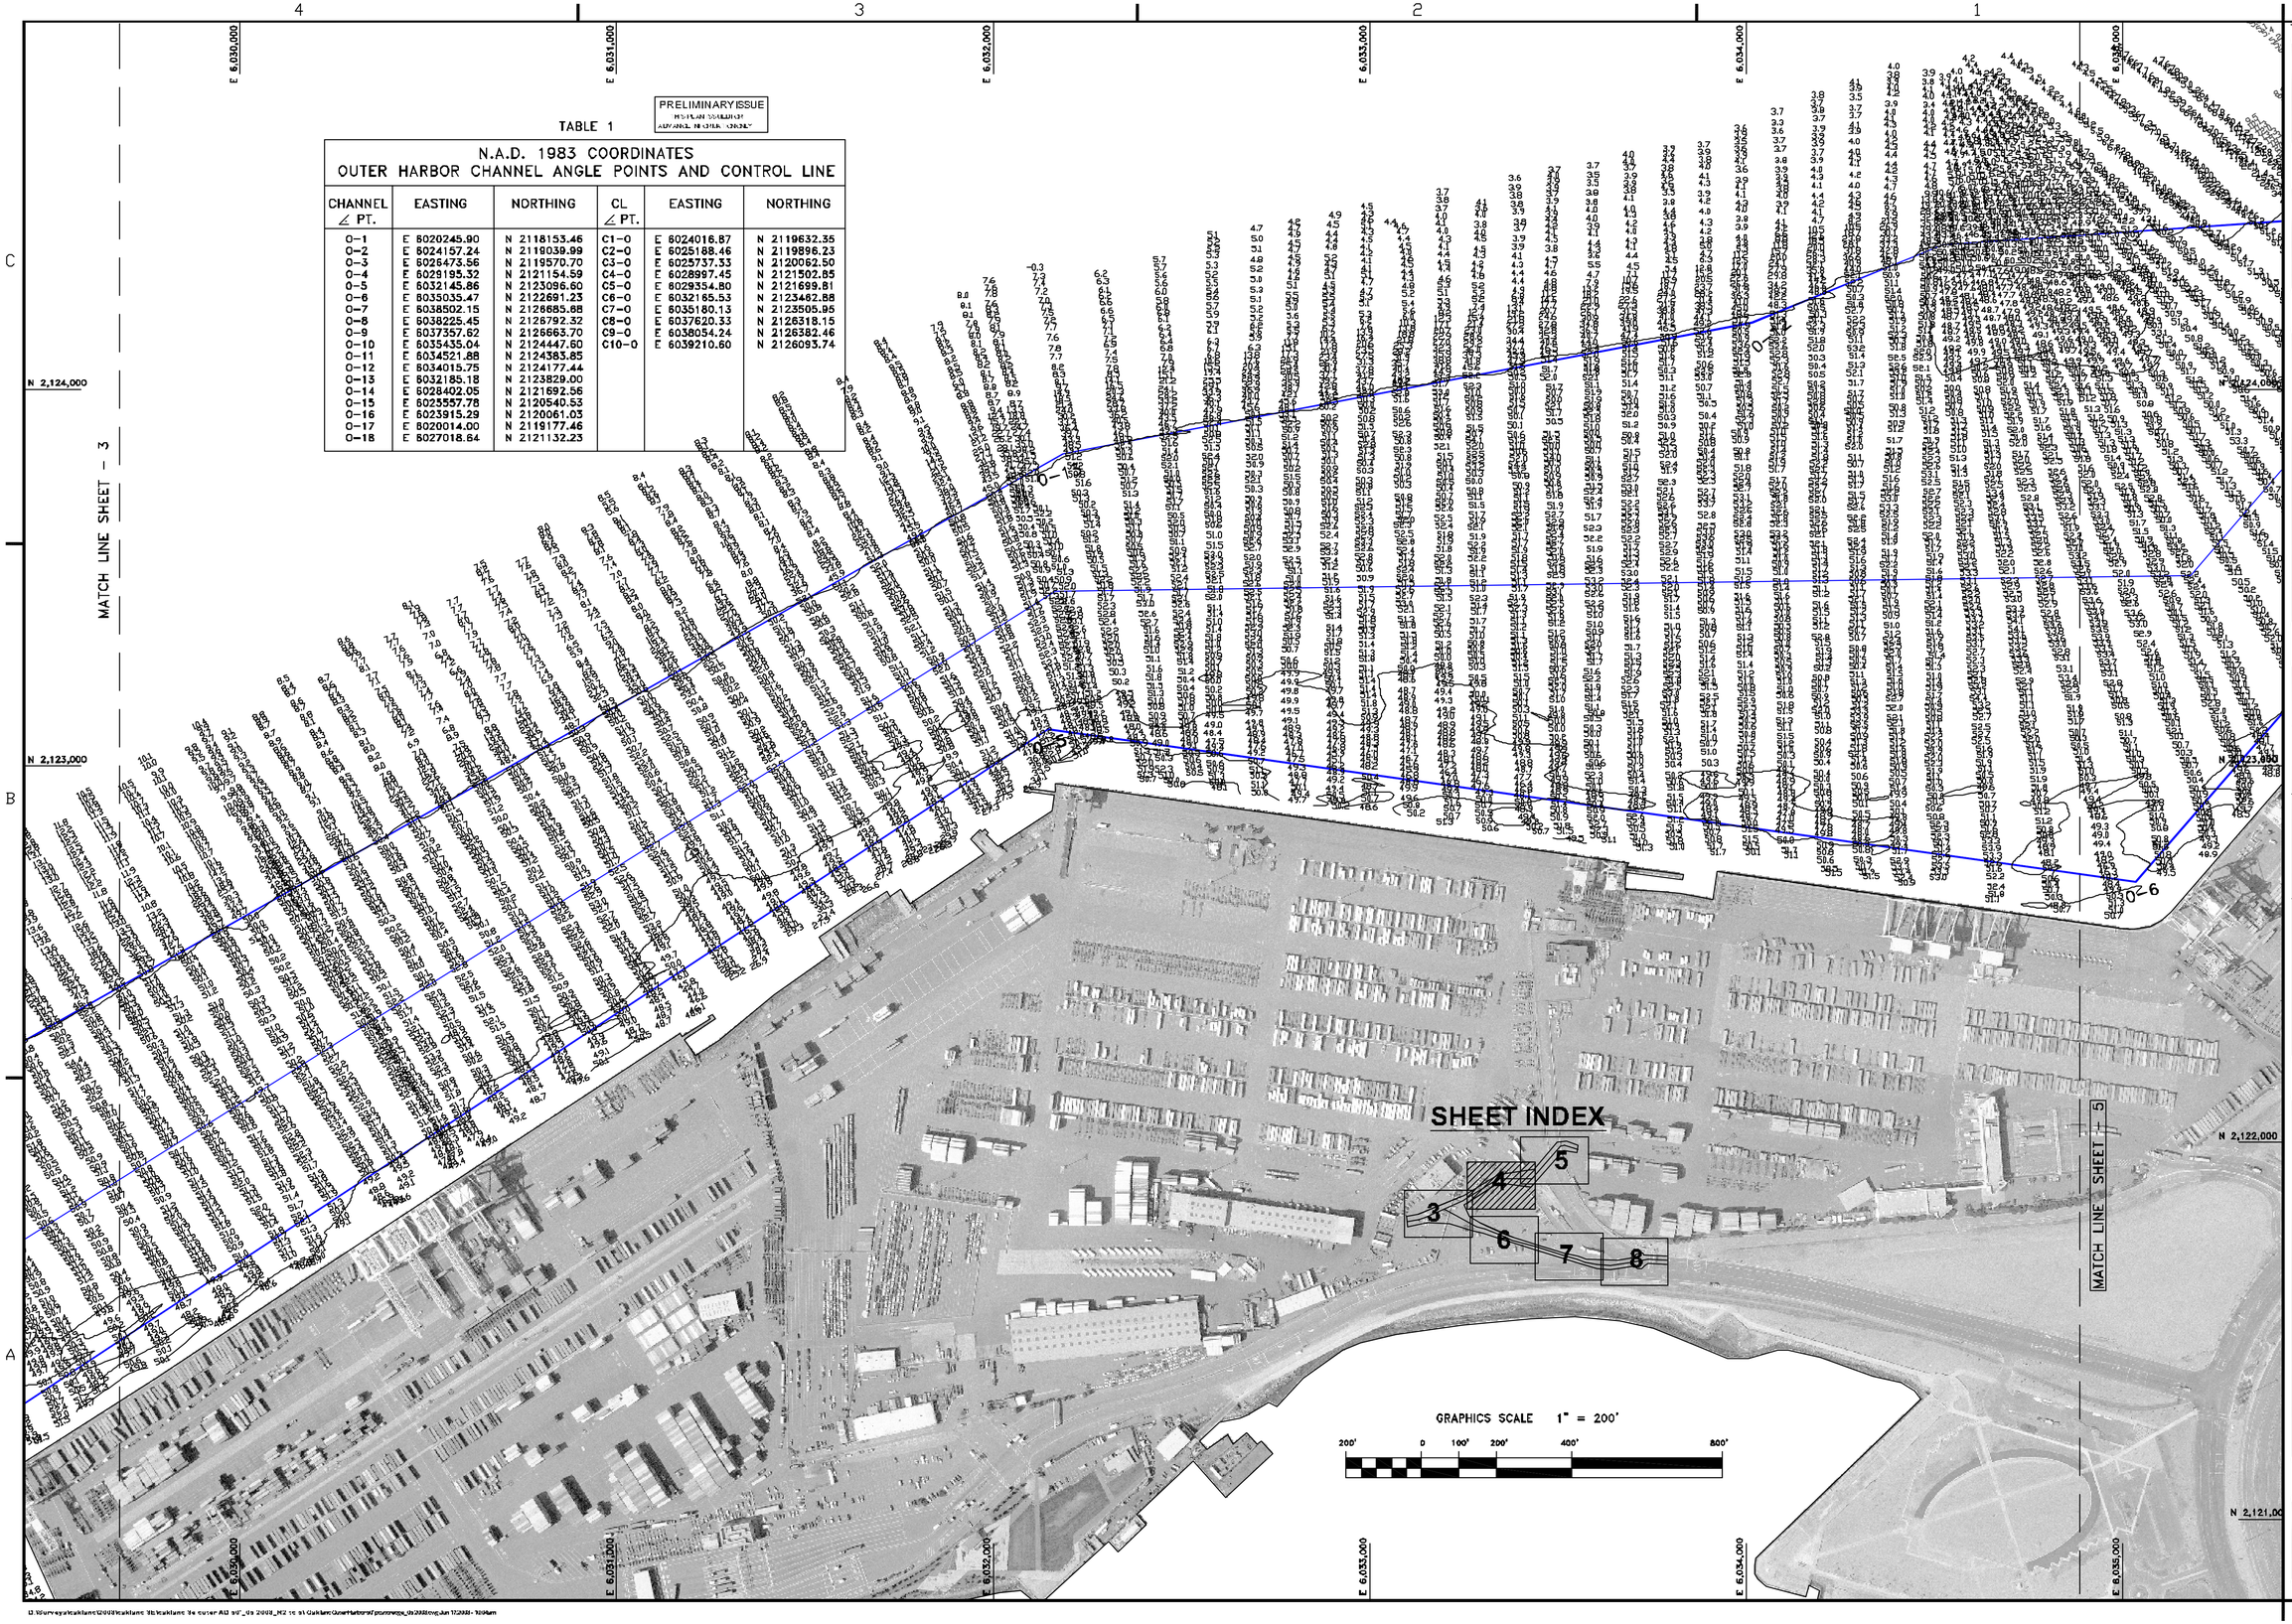

US Army Corps of Engineers
San Francisco District
333 Market Street
San Francisco, CA 94105

Mark	Description	Date	Appr.

DESIGNED BY:	CHECKED BY:	DRAWN BY:	
MC	TYW	EWC	
DATE:	SHEET NO.	DRAWING NO.	
06/17/2008	4 OF 8	2	XXX

SUBMITTED:
Hydro Survey Team Leader

APPROVAL RECOMMENDED:
Chief, Technical Support Section

APPROVED:
Chief, Construction Branch

PREPARED UNDER THE DIRECTION OF
CRAIG W. KILEY
LT. COLONEL, C.E., DISTRICT ENGINEER

CALIFORNIA
ALAMEDA COUNTY

OAKLAND OUTER HARBOR
POSTDREDGE SURVEY
2,5,13,14,20,23 MAY 2008

Sheet reference number
C4

G:\Surveys\Oakland\2008\Oakland 33rd\Oakland 33rd outer A3 30"_09 2008_M2 to 91 Oakland Outer Harbor\drawings_09\2008.dwg, Jun 17,2008 - 10:04am