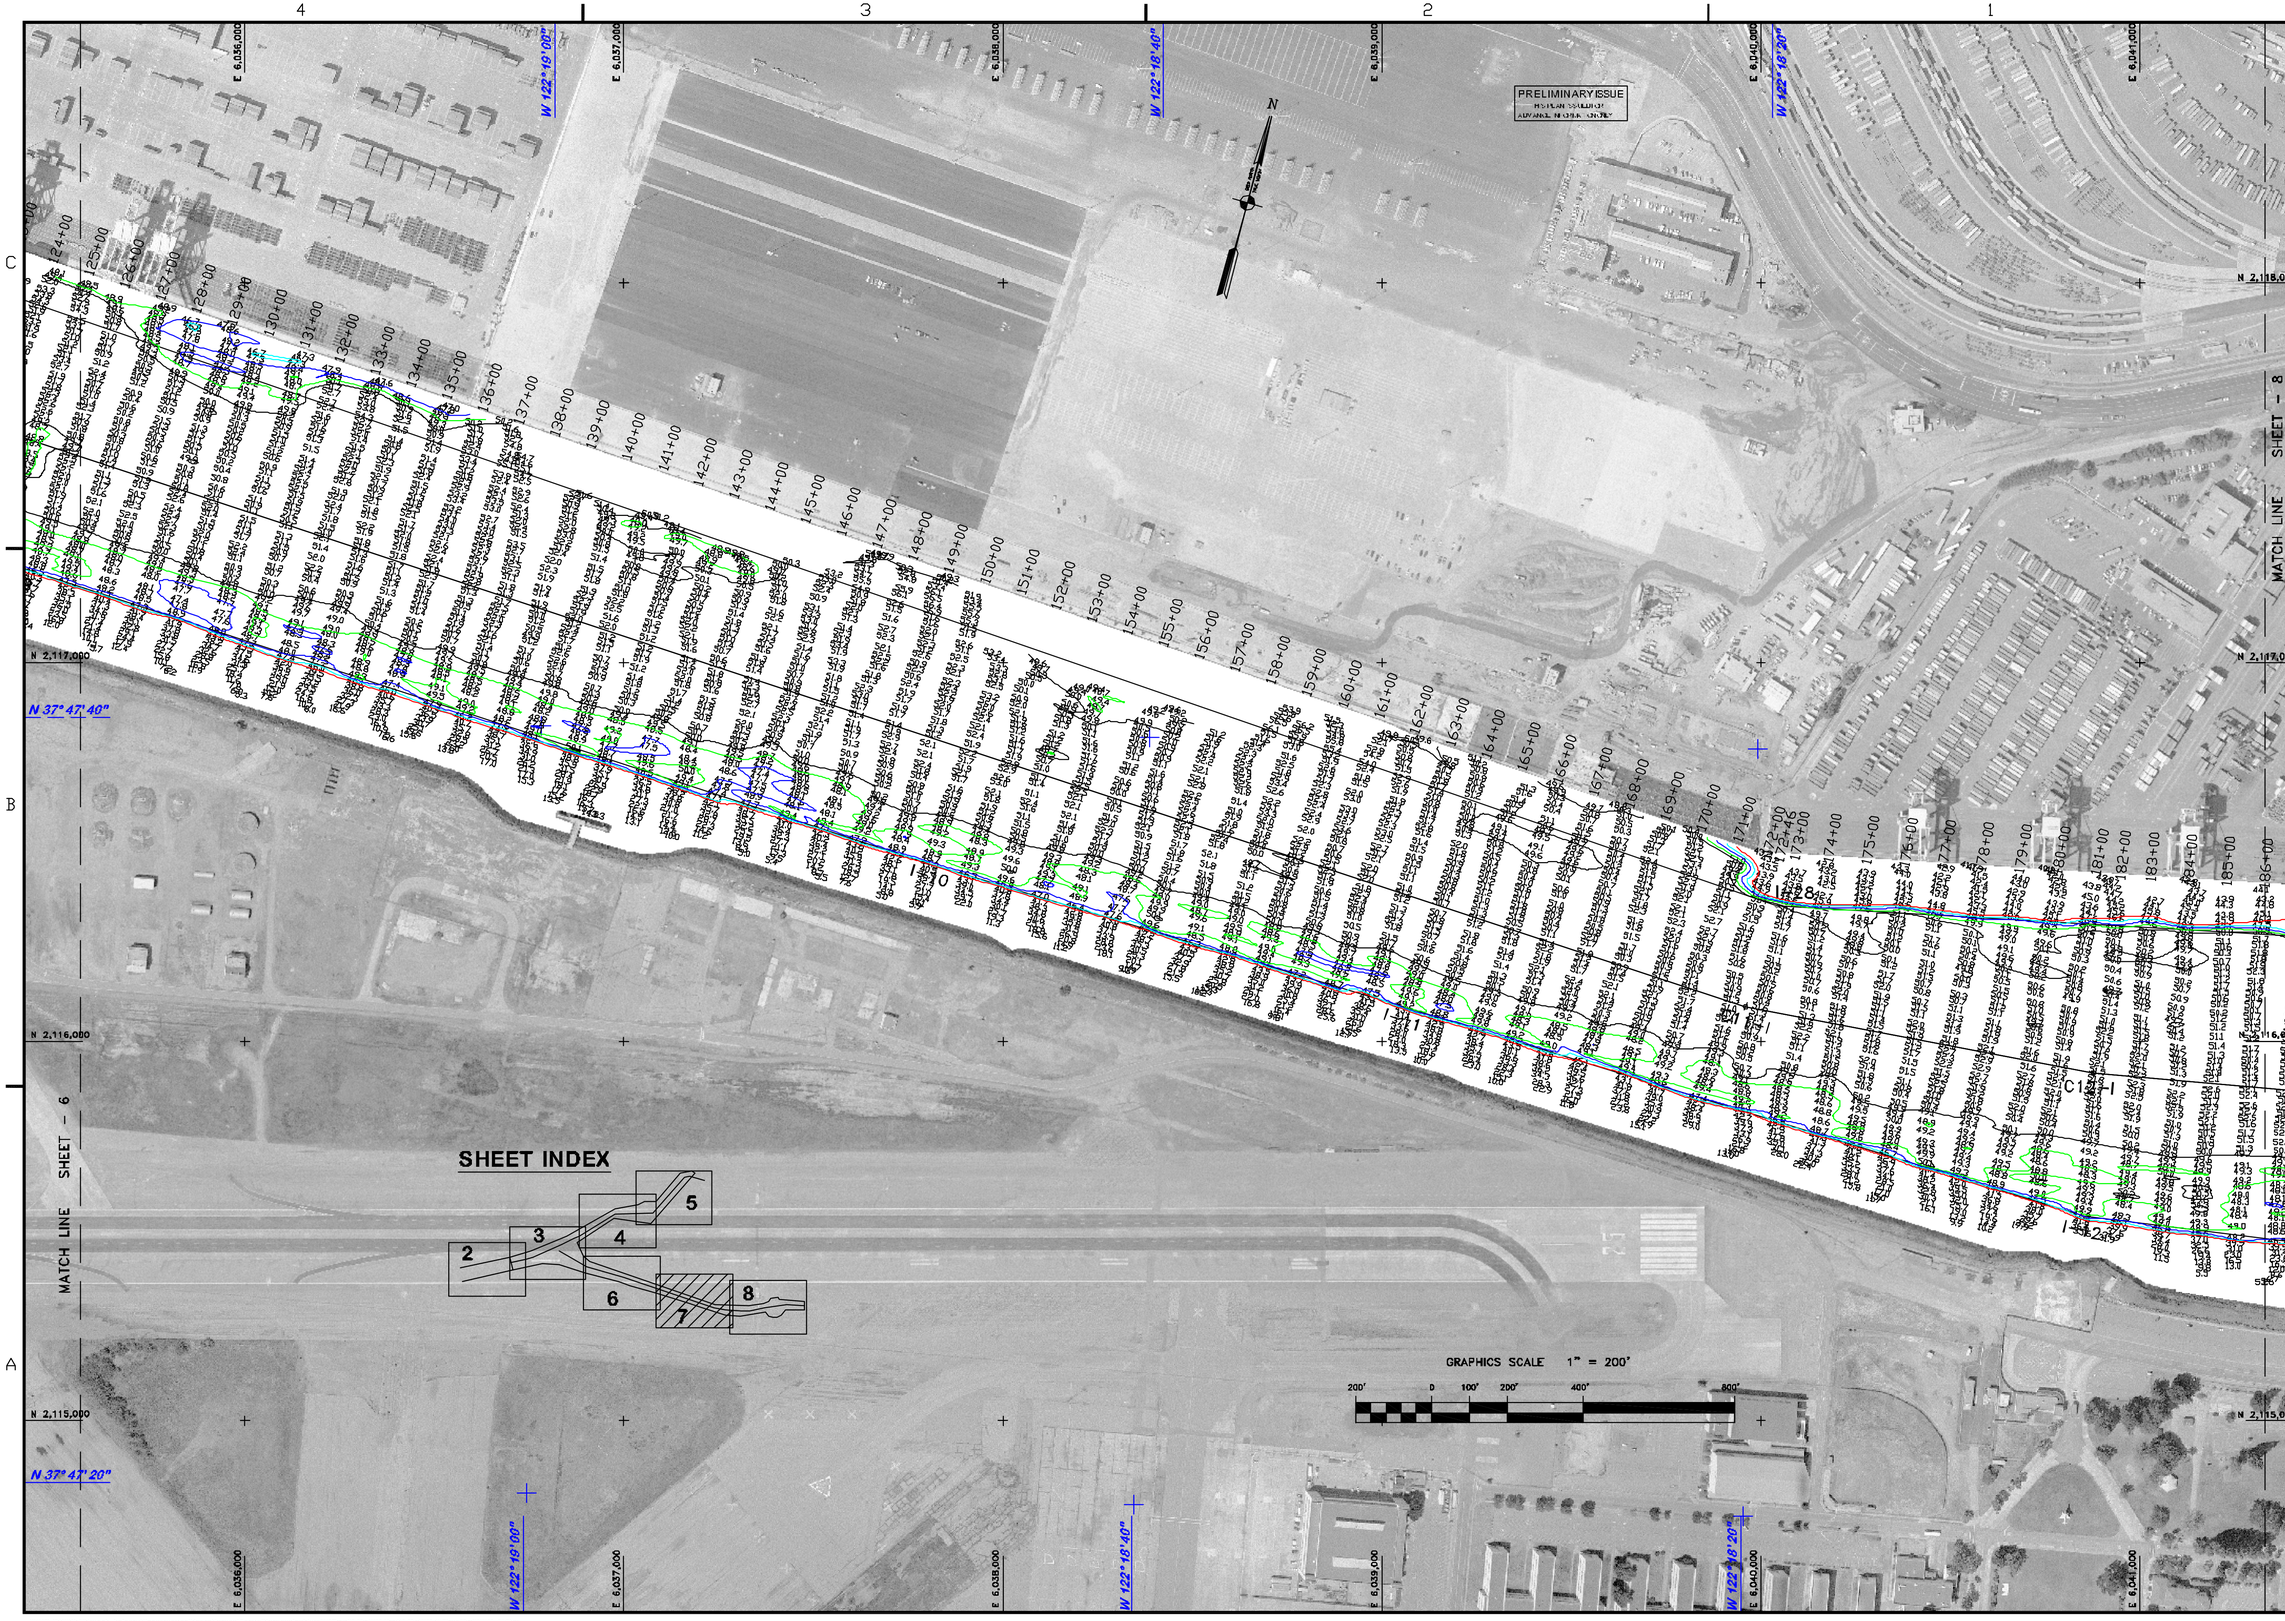

US Army Corps of Engineers
San Francisco District
1455 Market Street
San Francisco, CA 94103

Mark	Description	Date	Appr.

DESIGNED BY: PDT	CHECKED BY: PDT	DRAWN BY: PDT	
DATE: 5/26/2011	SHEET NO. 7 OF 8	DRAWING NO. 2	XXX

PREPARED UNDER THE DIRECTION OF
TORREY A. DICIRO
LT. COLONEL, C.E., DISTRICT ENGINEER

SUBMITTED: PDT
Hydro Survey Team Leader
APPROVAL RECOMMENDED:
Chief, Construction Section
APPROVED:
Chief, Construction Branch

CALIFORNIA
ALAMEDA COUNTY

OAKLAND HARBOR INNER HARBOR CONDITION SURVEY
19, 23-24 MAY 2011

Sheet reference number
C7