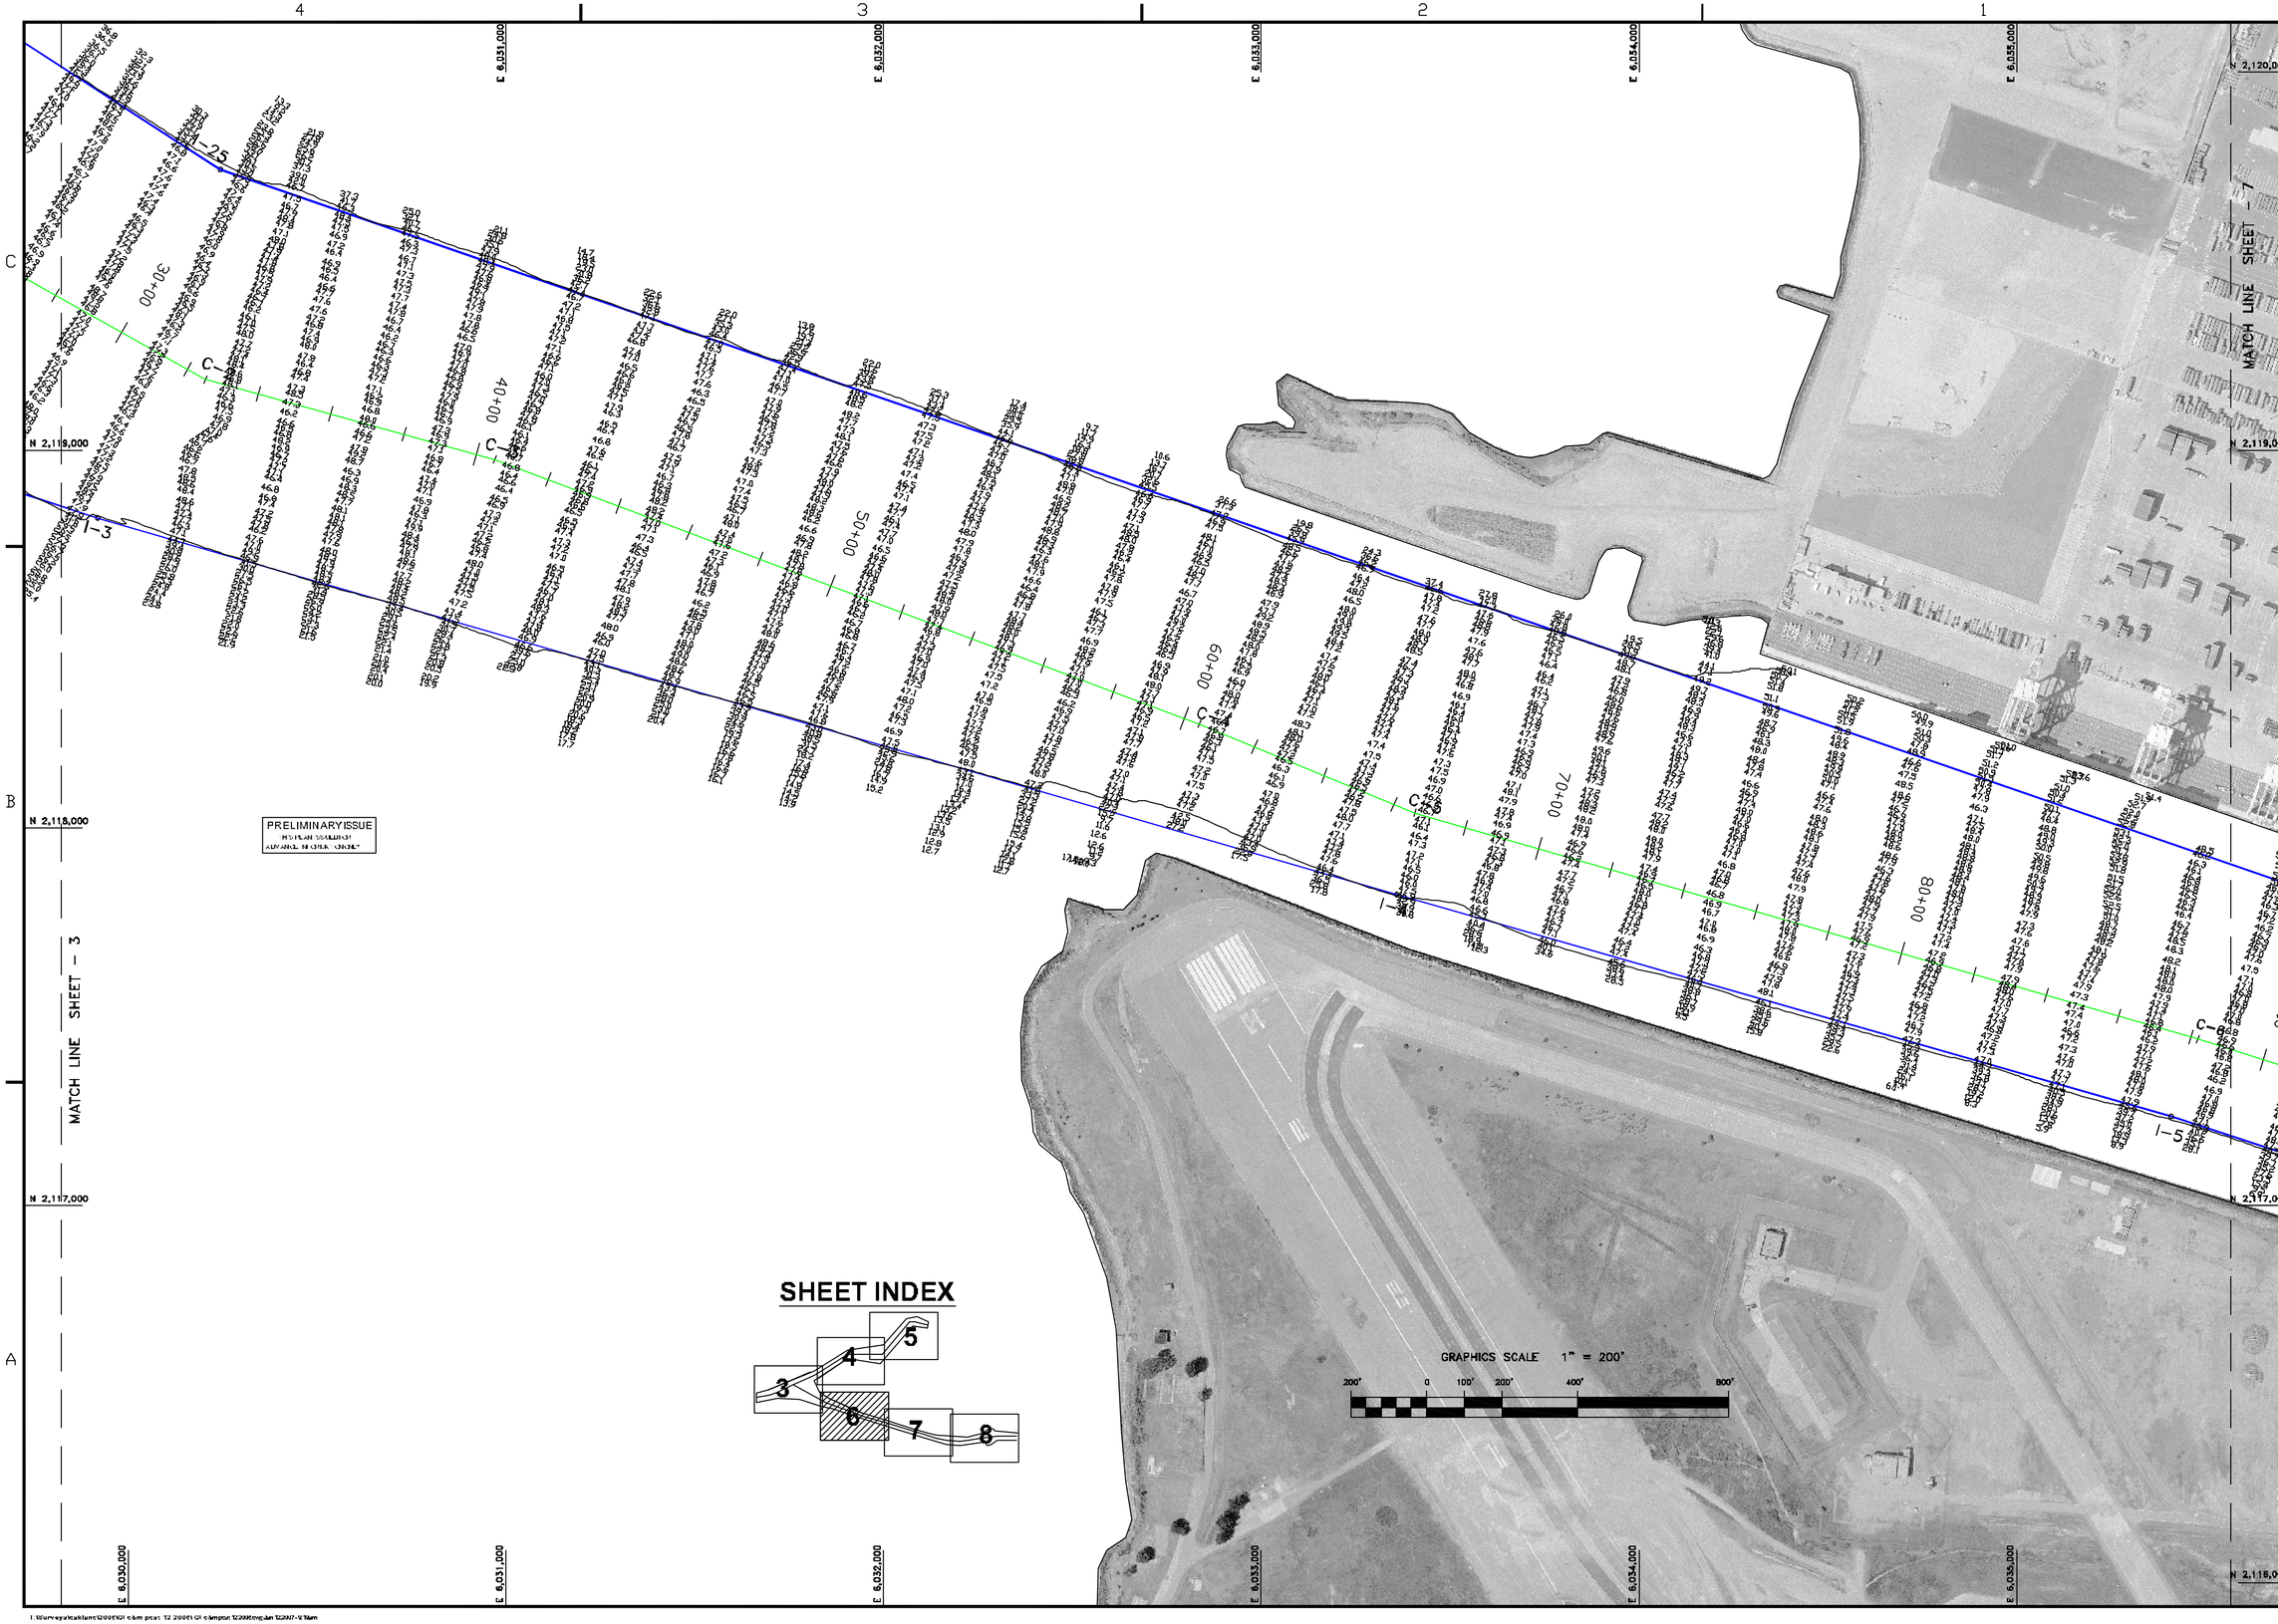

US Army Corps of Engineers
San Francisco District
333 Market Street
San Francisco, CA 94105

Mark	Description	Date	Appr.

SUBMITTED: Hydro Survey Team Leader
APPROVAL RECOMMENDED: Chief, Technical Support Section
APPROVED: Chief, Construction Branch

DESIGNED BY: | CHECKED BY: TVW | DRAWN BY: EWC
DATE: 01/04/2006 | SHEET NO. 6 OF 8 | DRAWING NO. 2 | 2 | 355

PREPARED UNDER THE DIRECTION OF
CRAIG W. KILEY
LT. COLONEL, C.E., DISTRICT ENGINEER

ALAMEDA COUNTY CALIFORNIA

OAKLAND HARBOR
OAKLAND INNER HARBOR
POSTDREDGE SURVEY
19-22 & 28-31 DECEMBER 2006

Sheet reference number
C6