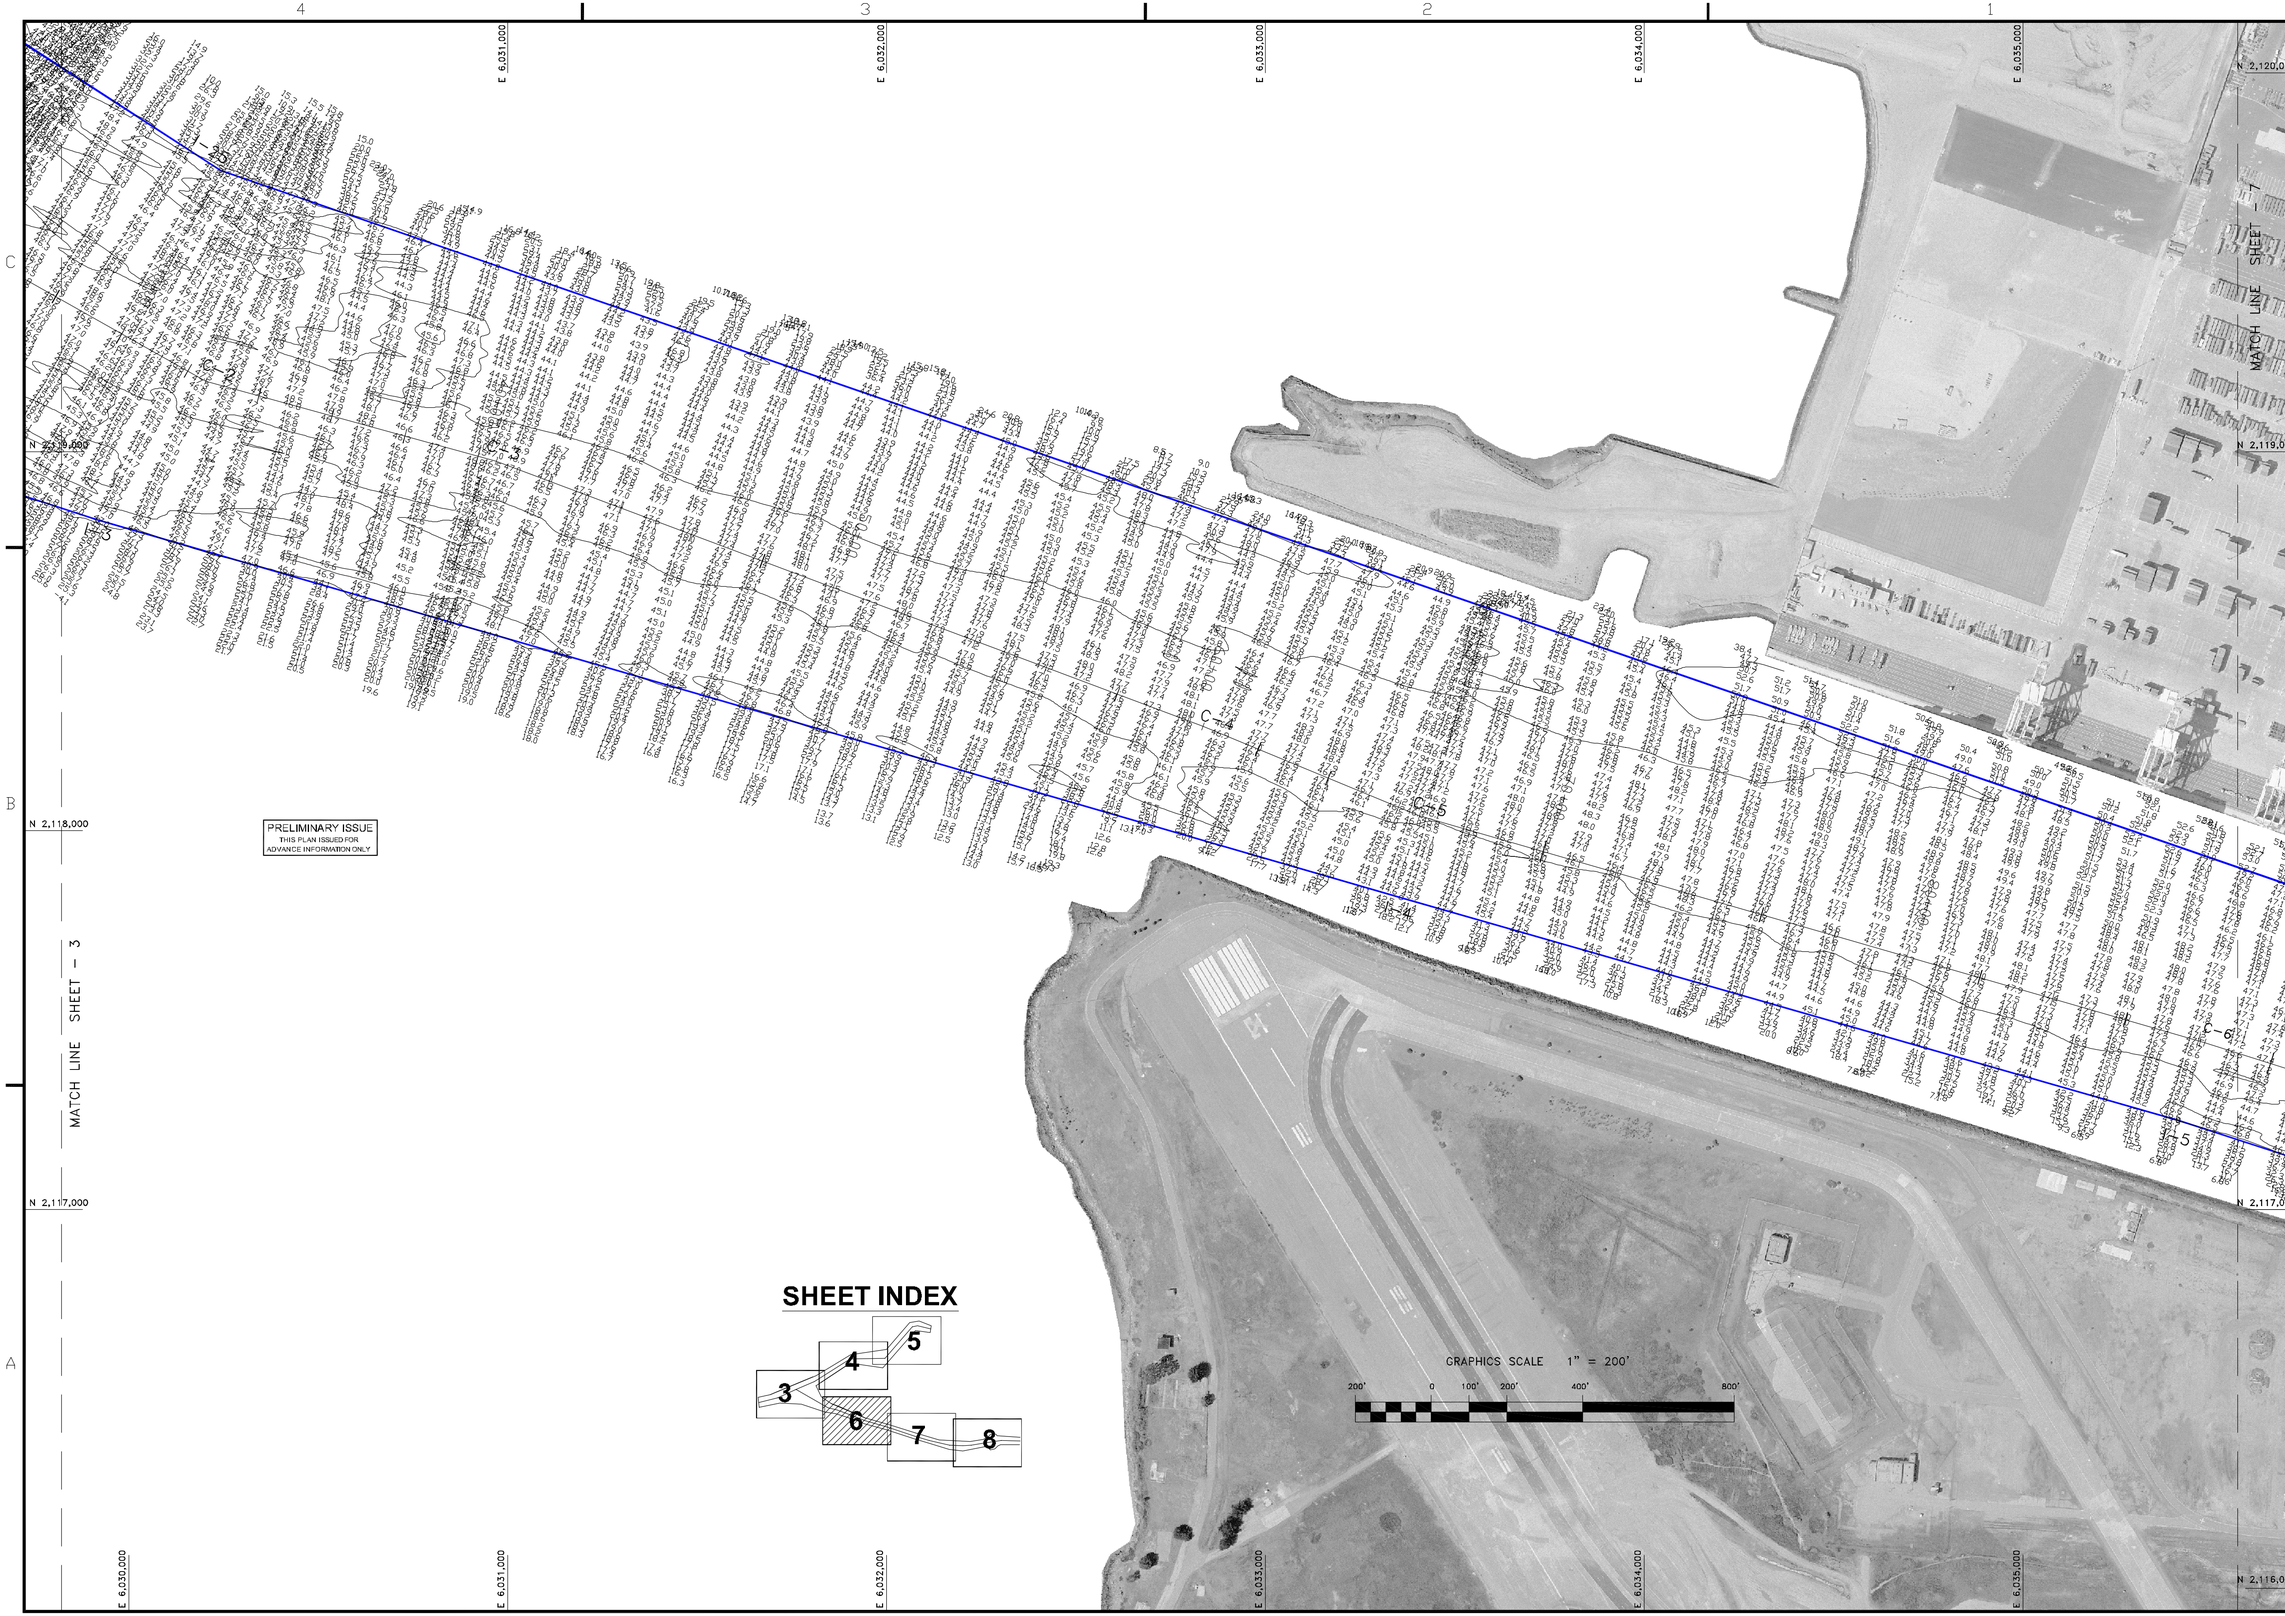

SHEET INDEX

US Army Corps of Engineers
San Francisco District
333 Market Street
San Francisco, CA 94105

Mark	Description	Date	Appr.

SUBMITTED:
Hydro Survey Team Leader
APPROVAL RECOMMENDED:
Chief, Technical Support Section
APPROVED:
Chief, Construction Branch

DESIGNED BY:
DATE: 11/20/2006
SHEET NO. 6 OF 8
CHECKED BY: TVW
DRAWN BY: EWC
DRAWING NO. 2 2 354

PREPARED UNDER THE DIRECTION OF
CRAIG W. KILEY
LT. COLONEL, C.E., DISTRICT ENGINEER

ALAMEDA COUNTY CALIFORNIA

OAKLAND HARBOR
OAKLAND INNER
PREDREDGE SURVEY
09, 15–17 NOVEMBER 2006

Sheet reference number
C6

T:\Surveys\oakland\2006\OI pre 46_11 2006\ OI pre 46_11 9&15-17 2006.dwg Dec 15,2006 - 10:34am