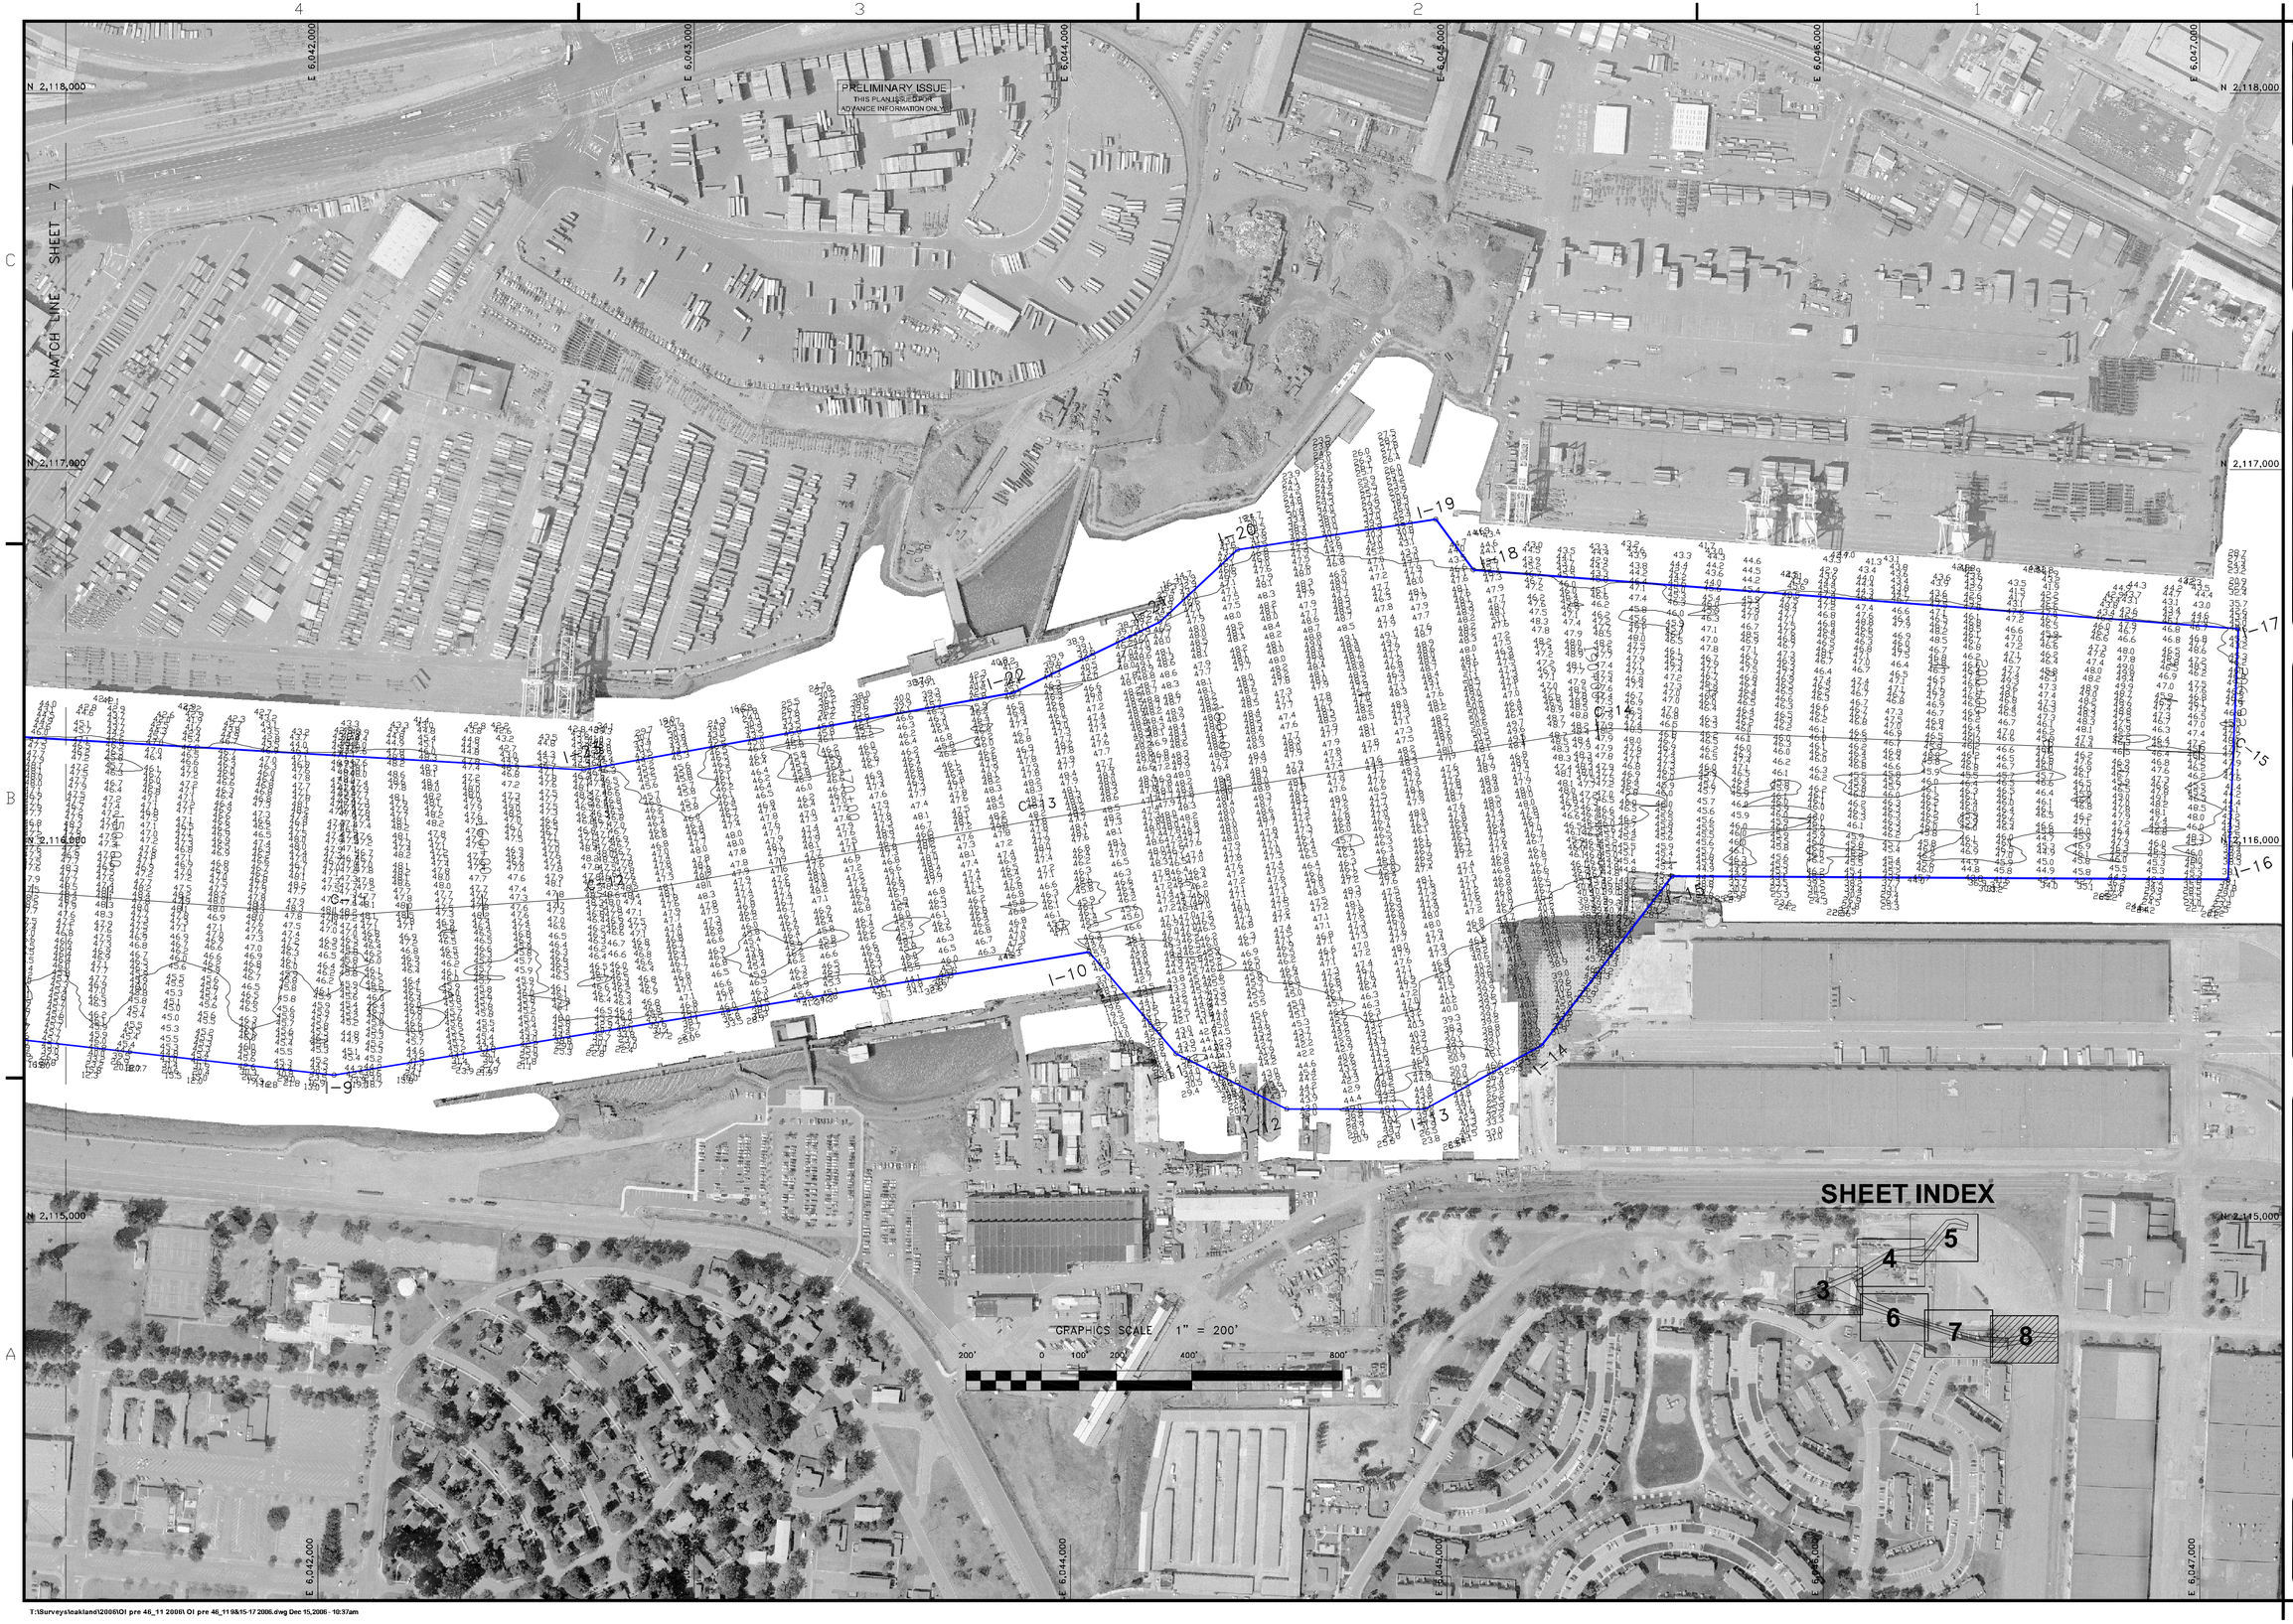

US Army Corps of Engineers
San Francisco District
333 Market Street
San Francisco, CA 94105

Mark	Description	Date	Appr.

DESIGNED BY:	CHECKED BY: TVW	DRAWN BY: EWC	
DATE: 11/20/2006	SHEET NO. 8 OF 8	DRAWING NO. 2	354

PREPARED UNDER THE DIRECTION OF
CRAIG W. KILEY
LT. COLONEL, C.E., DISTRICT ENGINEER

SUBMITTED:
Hydro Survey Team Leader
APPROVAL RECOMMENDED:
Chief, Technical Support Section
APPROVED:
Chief, Construction Branch

CALIFORNIA
ALAMEDA COUNTY

OAKLAND HARBOR
OAKLAND INNER
PREDREDGE SURVEY
09, 15–17 NOVEMBER 2006

Sheet reference number
C8

T:\Surveys\oakland\2006\OI pre 46_11 2006\ OI pre 46_11 9&15-17 2006.dwg Dec 15,2006 - 10:37am