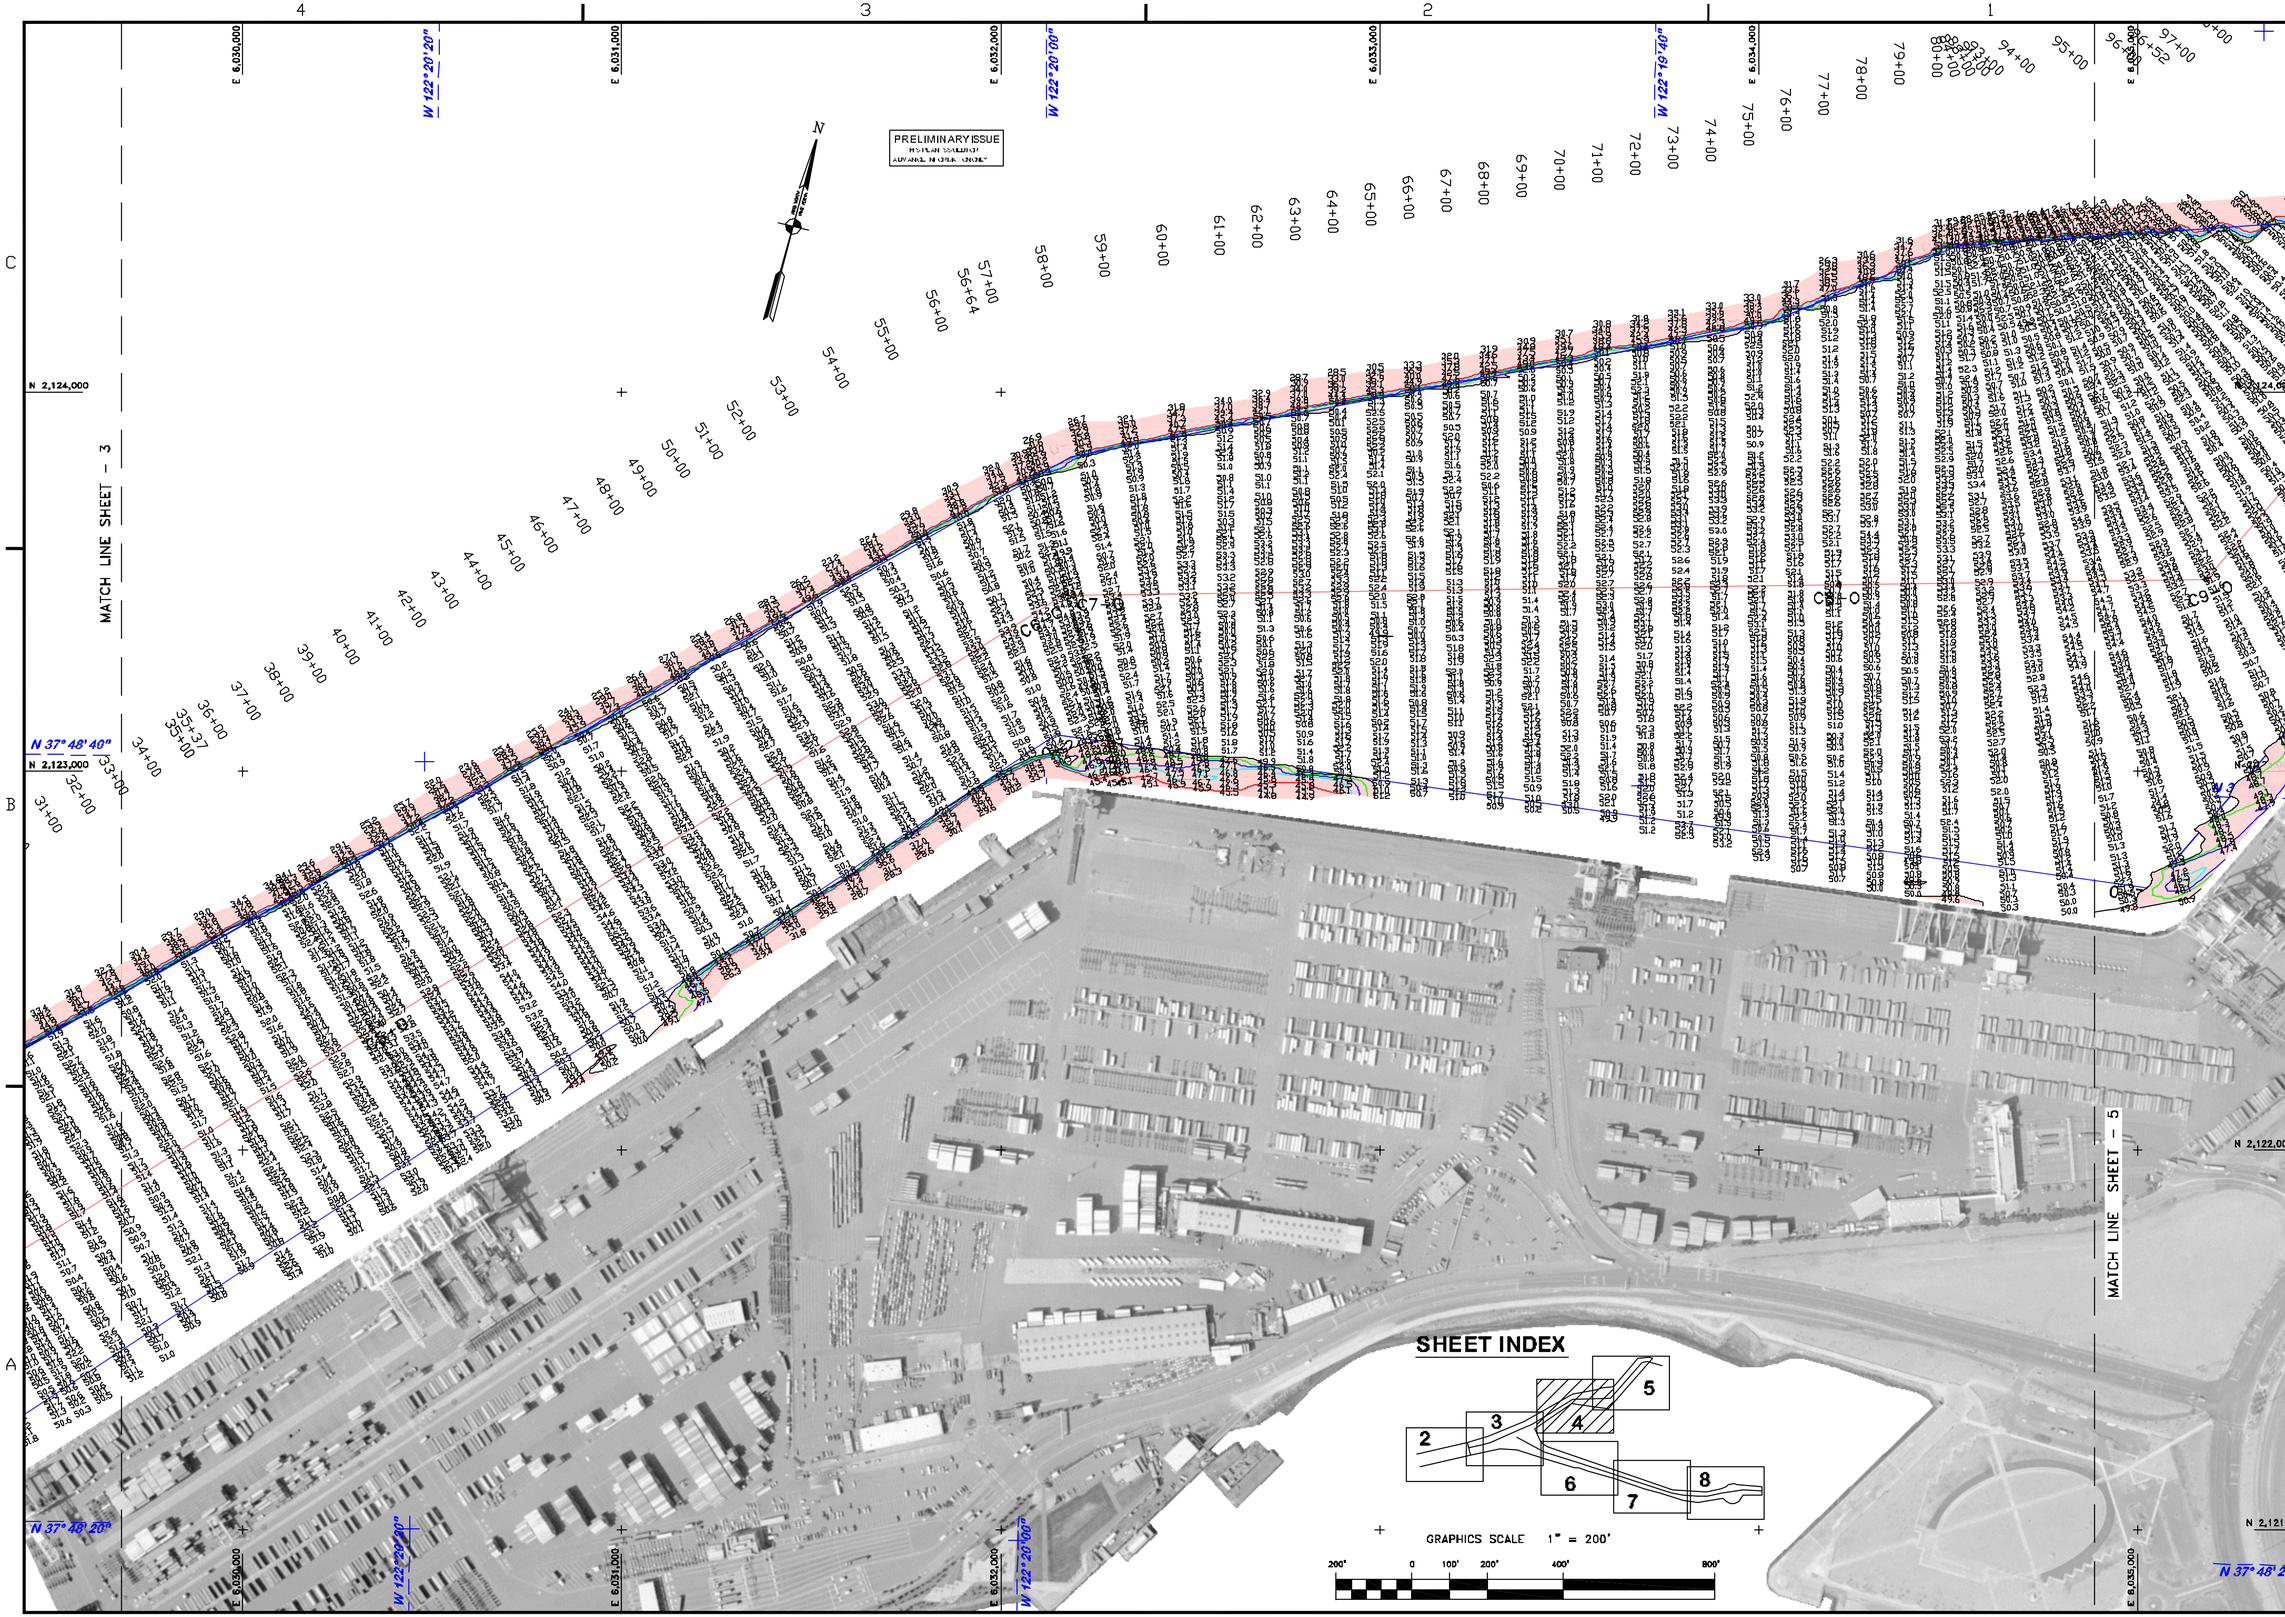

US Army Corps of Engineers
San Francisco District
1455 Market Street
San Francisco, CA 94103

Mark	Description	Date	Appr.

SUBMITTED: PDT	DESIGNED BY: PDT	CHECKED BY: PDT	DRAWN BY: PDT
Hydro Survey Team Leader	DATE: 5/31/2012	SHEET NO. 4 OF 8	DRAWING NO. 2 XXX
APPROVAL RECOMMENDED:	PREPARED UNDER THE DIRECTION OF TORREY A. DICIRO LT. COLONEL, C.E., DISTRICT ENGINEER		
Chief, Geomatics Section			
APPROVED:			
Chief, Construction Branch			

CALIFORNIA
ALAMEDA COUNTY

OAKLAND OUTER HARBOR
POSTDREDGE SURVEY
KNOCK DOWN COMPOSITE SURVEY
31 MAY 2012

Sheet reference number
C4