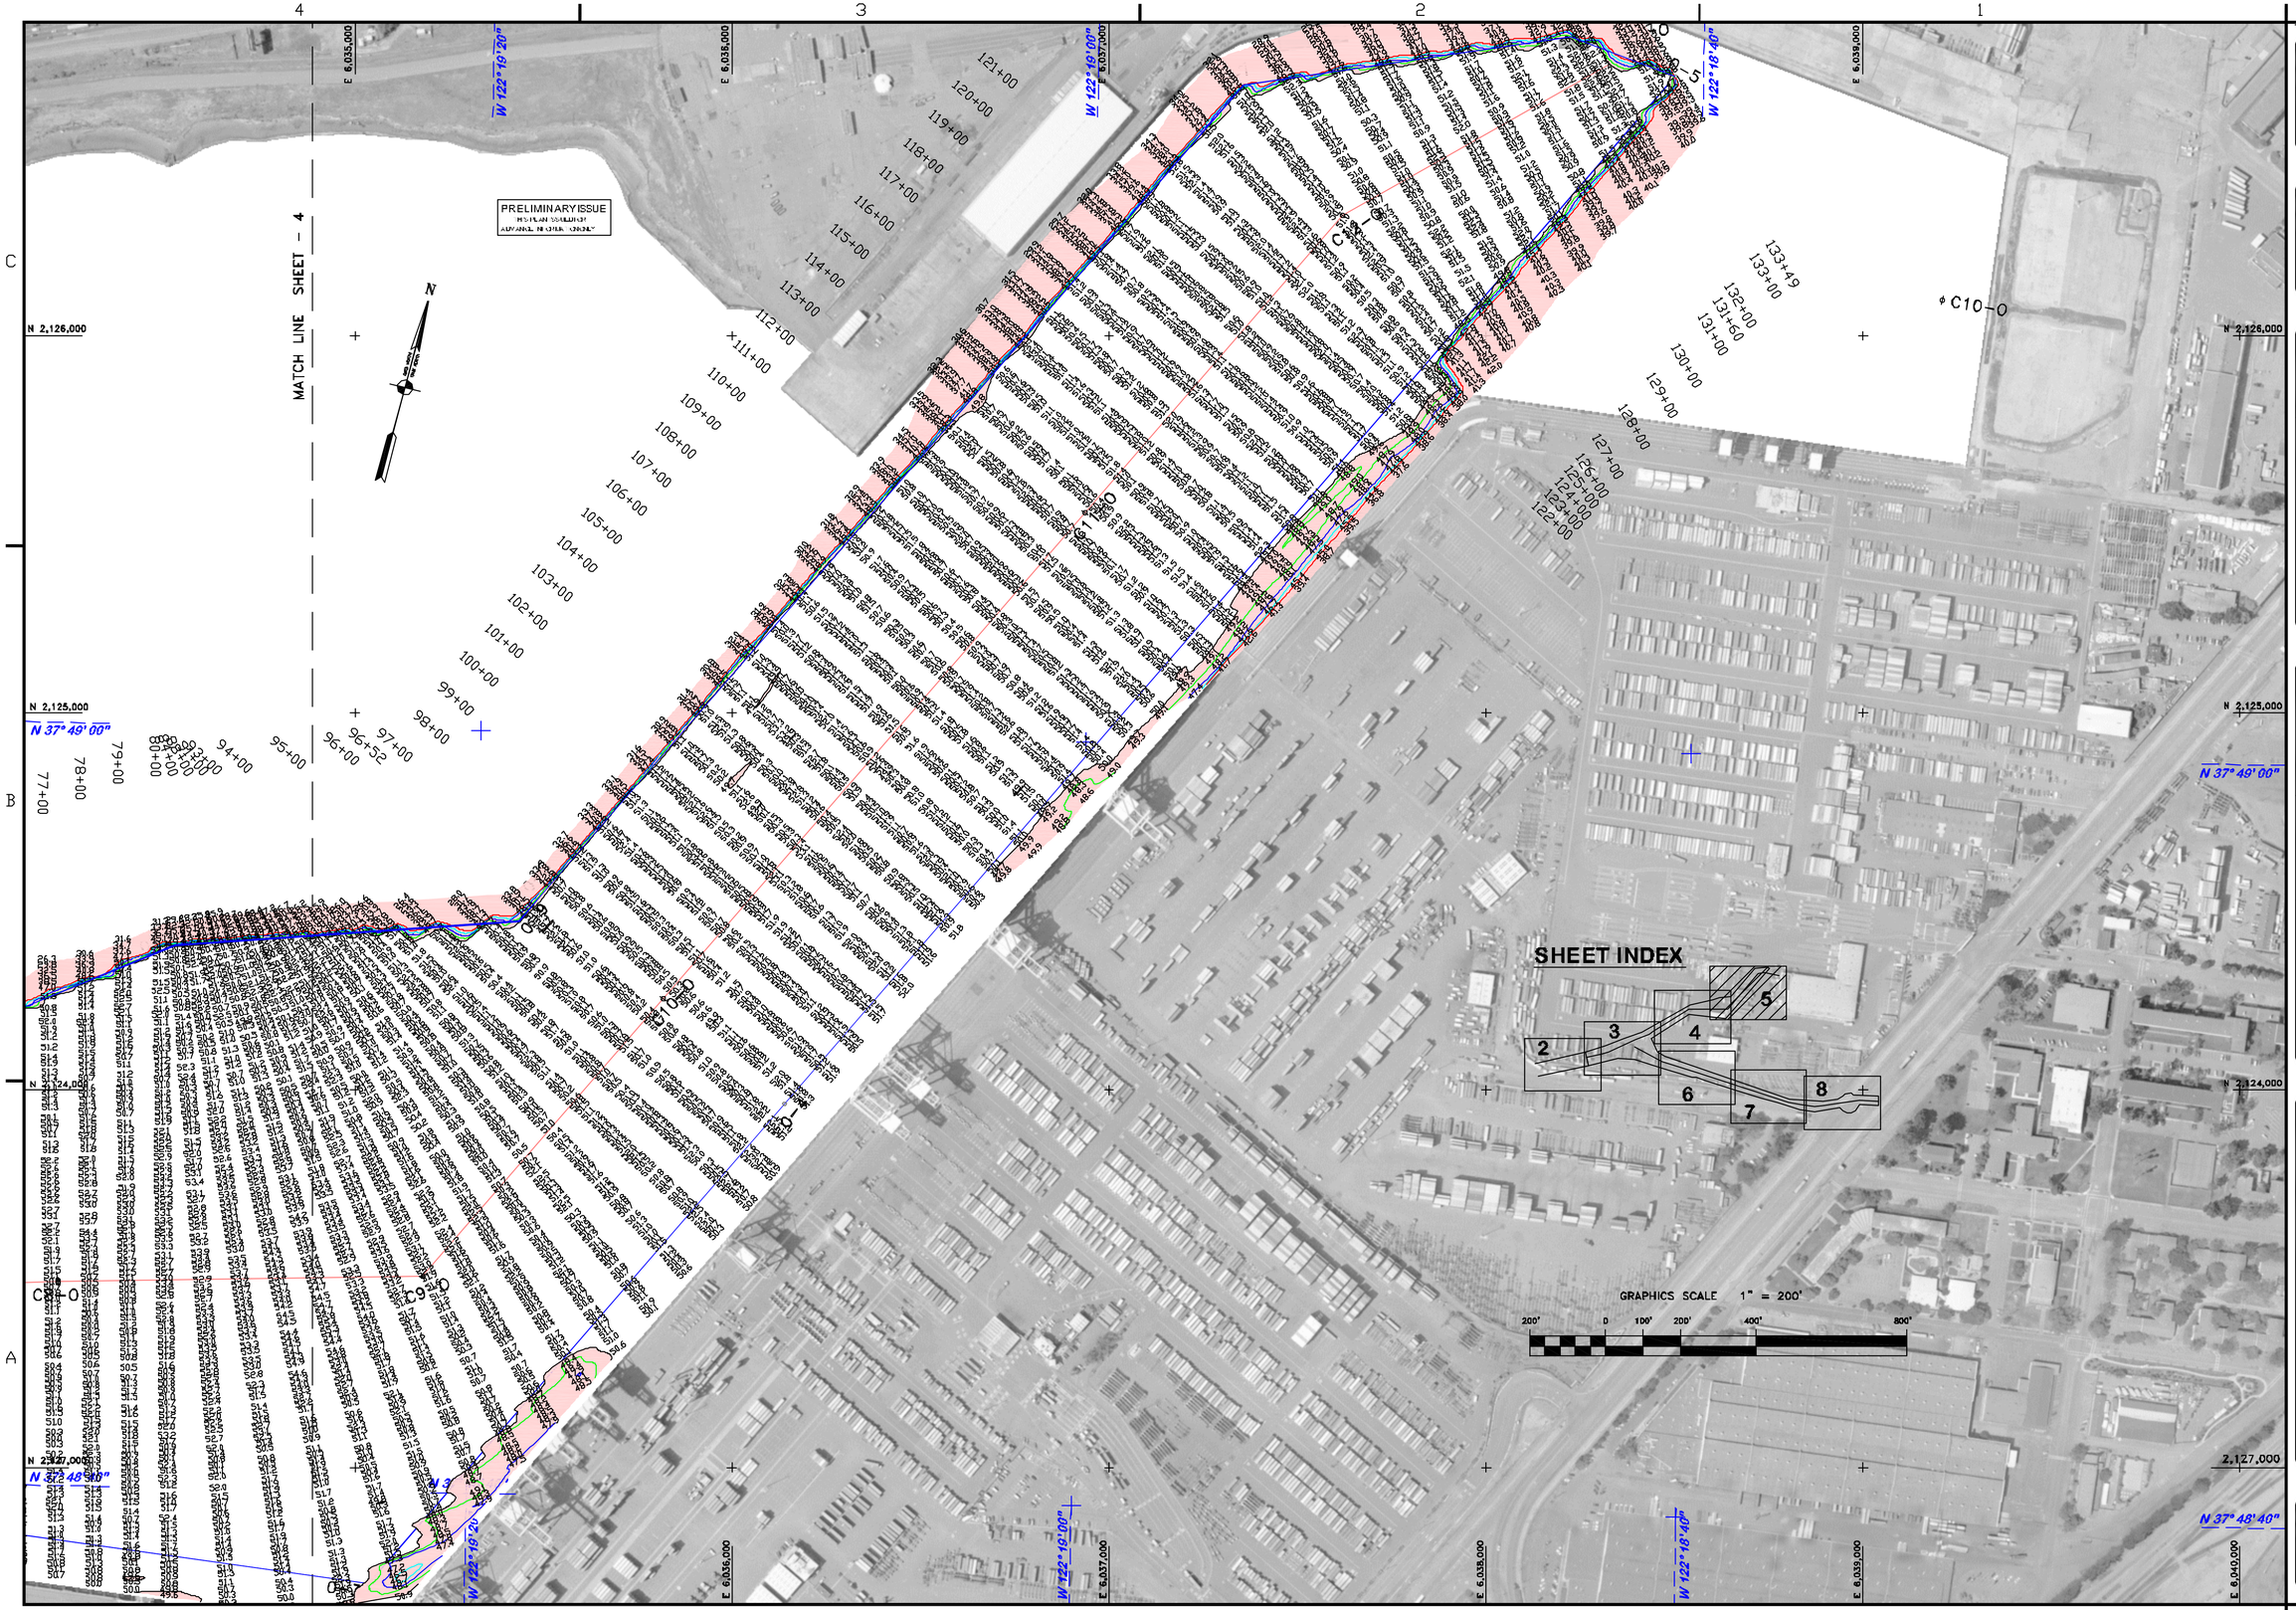

US Army Corps of Engineers
San Francisco District
1455 Market Street
San Francisco, CA 94103

Mark	Description	Date	Appr.

DESIGNED BY: PDT	CHECKED BY: PDT	DRAWN BY: PDT	
DATE: 5/31/2012	SHEET NO. 4 OF 8	DRAWING NO. 2	XXX

PREPARED UNDER THE DIRECTION OF
TORREY A. DICIRO
LT. COLONEL, C.E., DISTRICT ENGINEER

SUBMITTED: PDT
Hydro Survey Team Leader
APPROVAL RECOMMENDED:
Chief, Geospatial Section
APPROVED:
Chief, Construction Branch

CALIFORNIA
ALAMEDA COUNTY
OAKLAND OUTER HARBOR
POSTDREDGE SURVEY
KNOCK DOWN COMPOSITE SURVEY
31 MAY 2012

Sheet reference number
C5