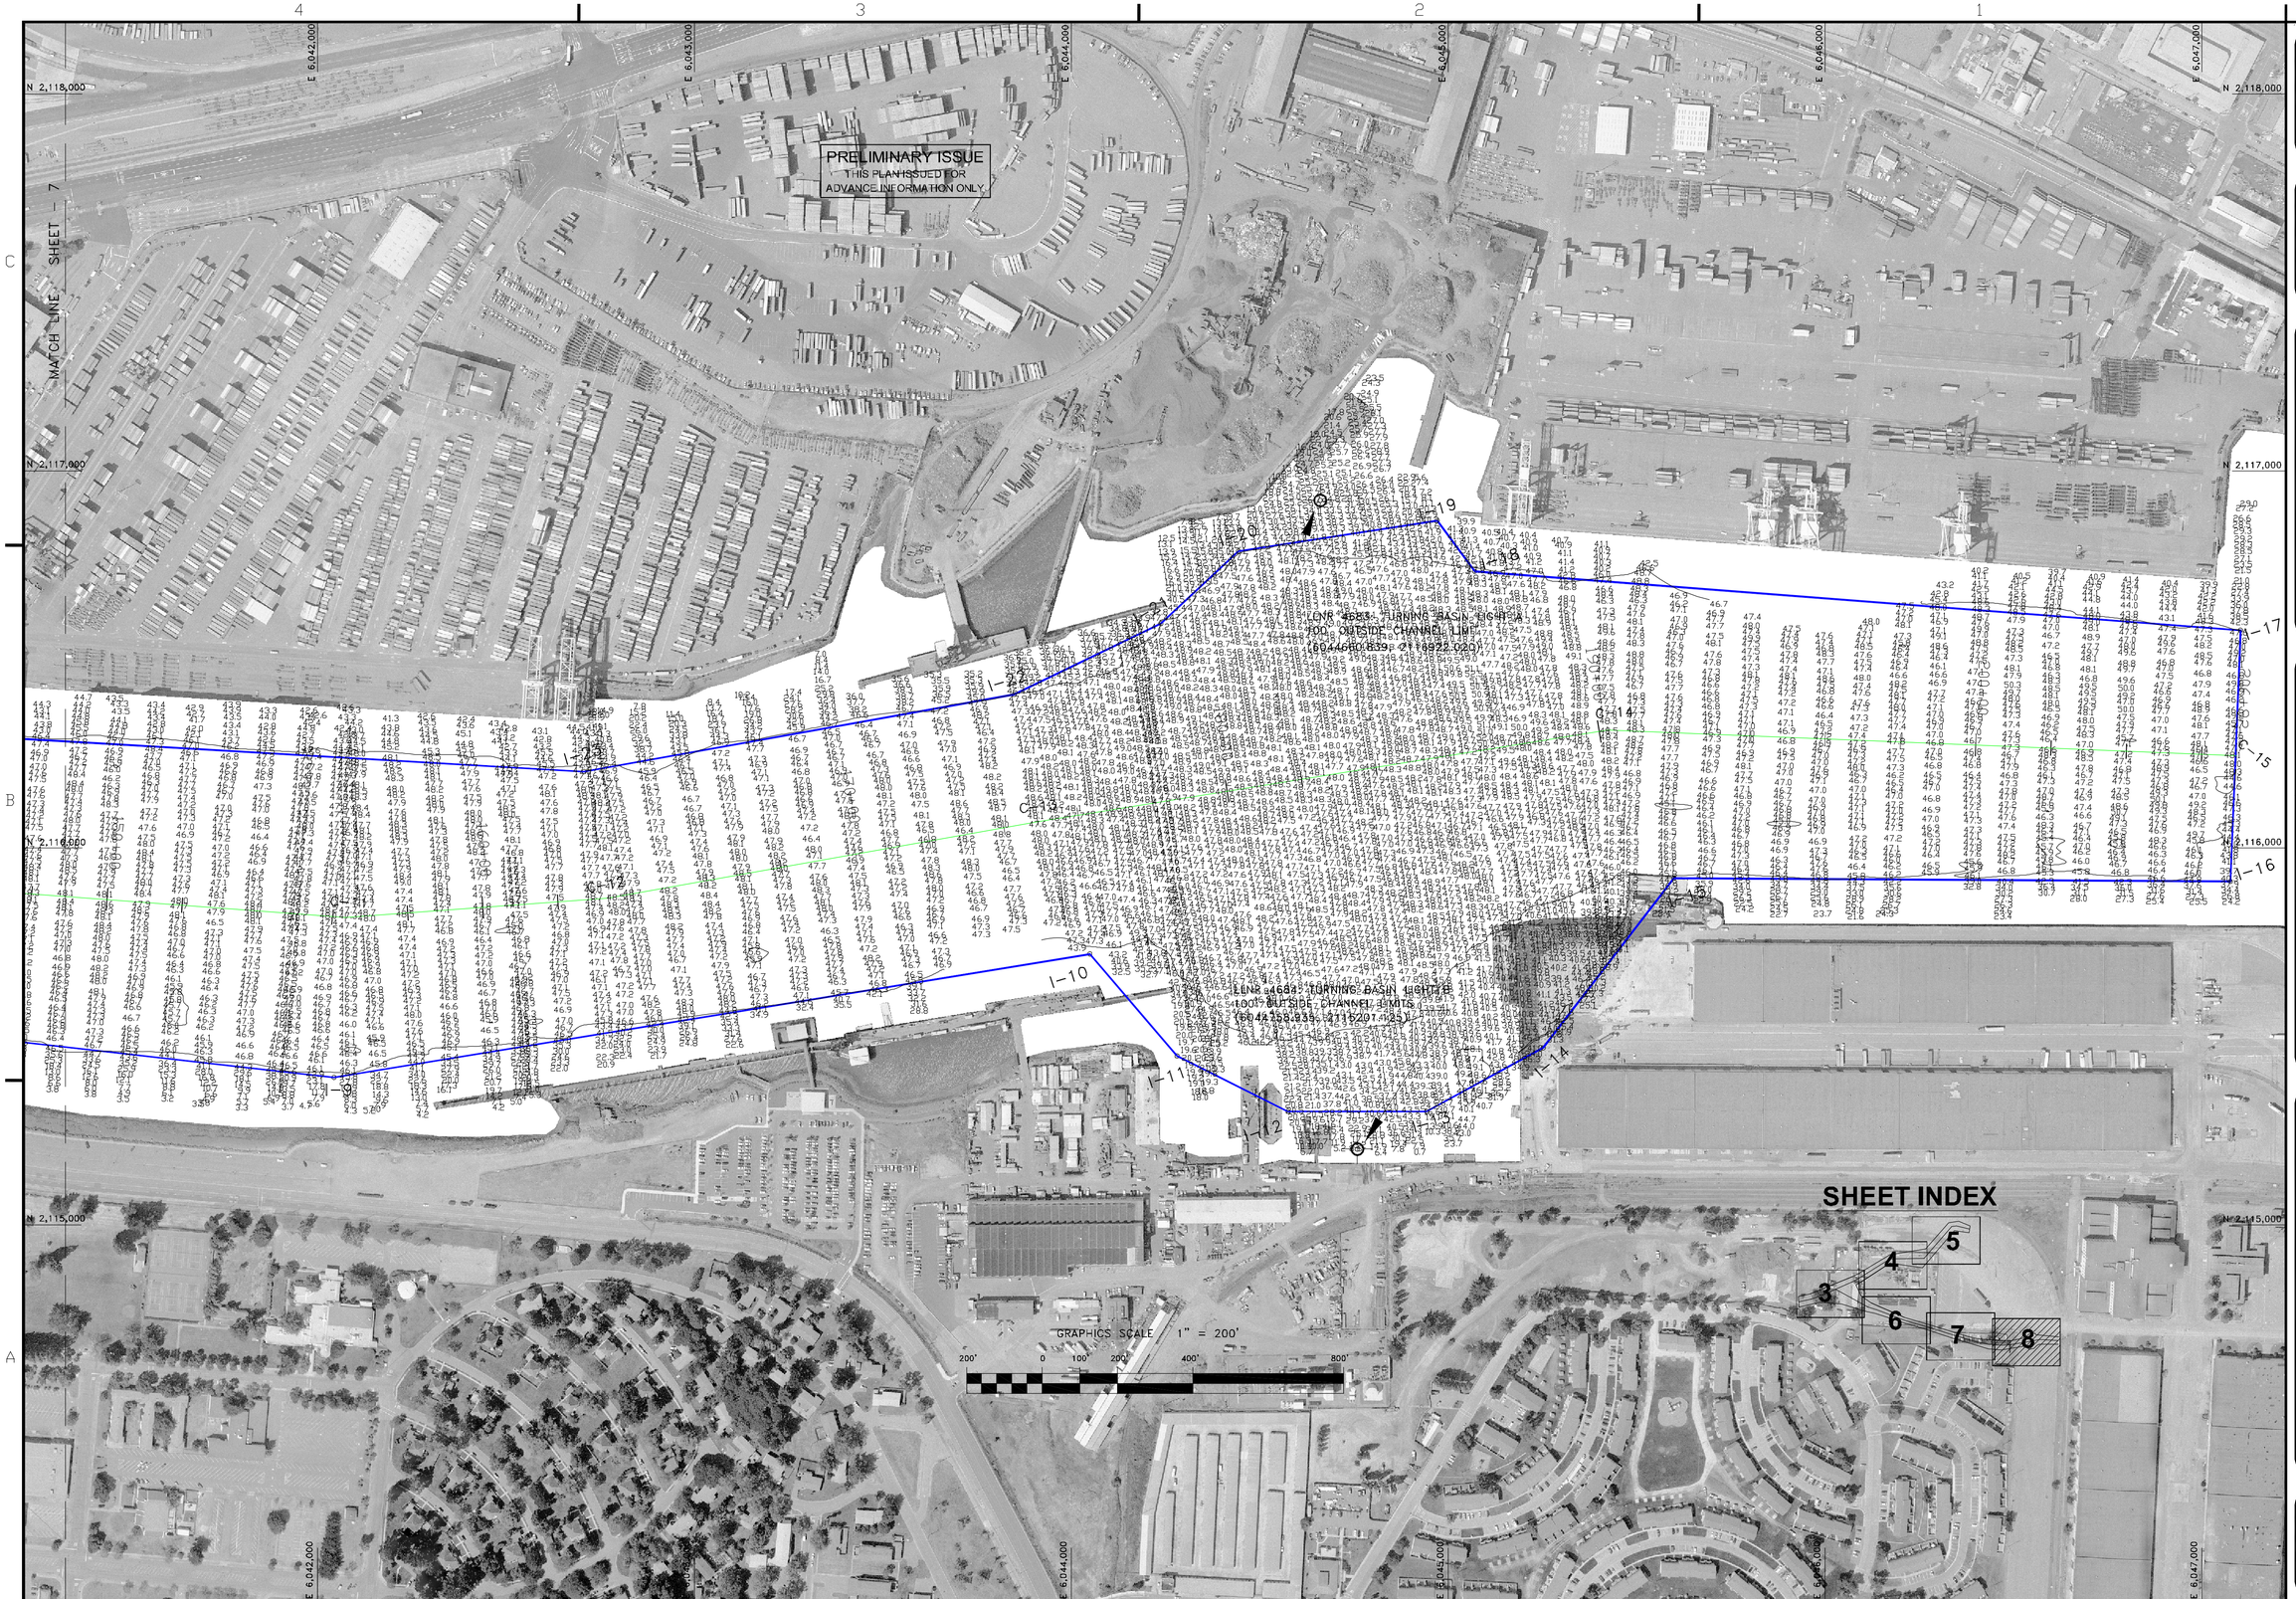

Z:\Surveys\oakland\2005\SEA SURVEYOR -46\12 2005\ OI & OO AD 46_SS_12 2005 w-nav aids.dwg Dec 29,2005 - 2:18pm

US Army Corps of Engineers
San Francisco District
333 Market Street
San Francisco, CA 94105

Mark	Description	Date	Appr.

DESIGNED BY: PC	CHECKED BY: TVW	DRAWN BY: EWC	
Hydro. Survey Team Leader	SHEET NO. 8 OF 8	DRAWING NO. 2	351
APPROVAL RECOMMENDED:	DATE: 12/20/2005	PREPARED UNDER THE DIRECTION OF PHILIP T. FEIR	
Chief, Technical Support Section			
APPROVED: Chief, Construction Branch		LT. COLONEL, C.E., DISTRICT ENGINEER	

CALIFORNIA
ALAMEDA COUNTY

OAKLAND HARBOR
OAKLAND INNER HARBOR
POSTDREDGE SURVEY
30 NOVEMBER, 5-9 DECEMBER 2005

Sheet reference number
C8