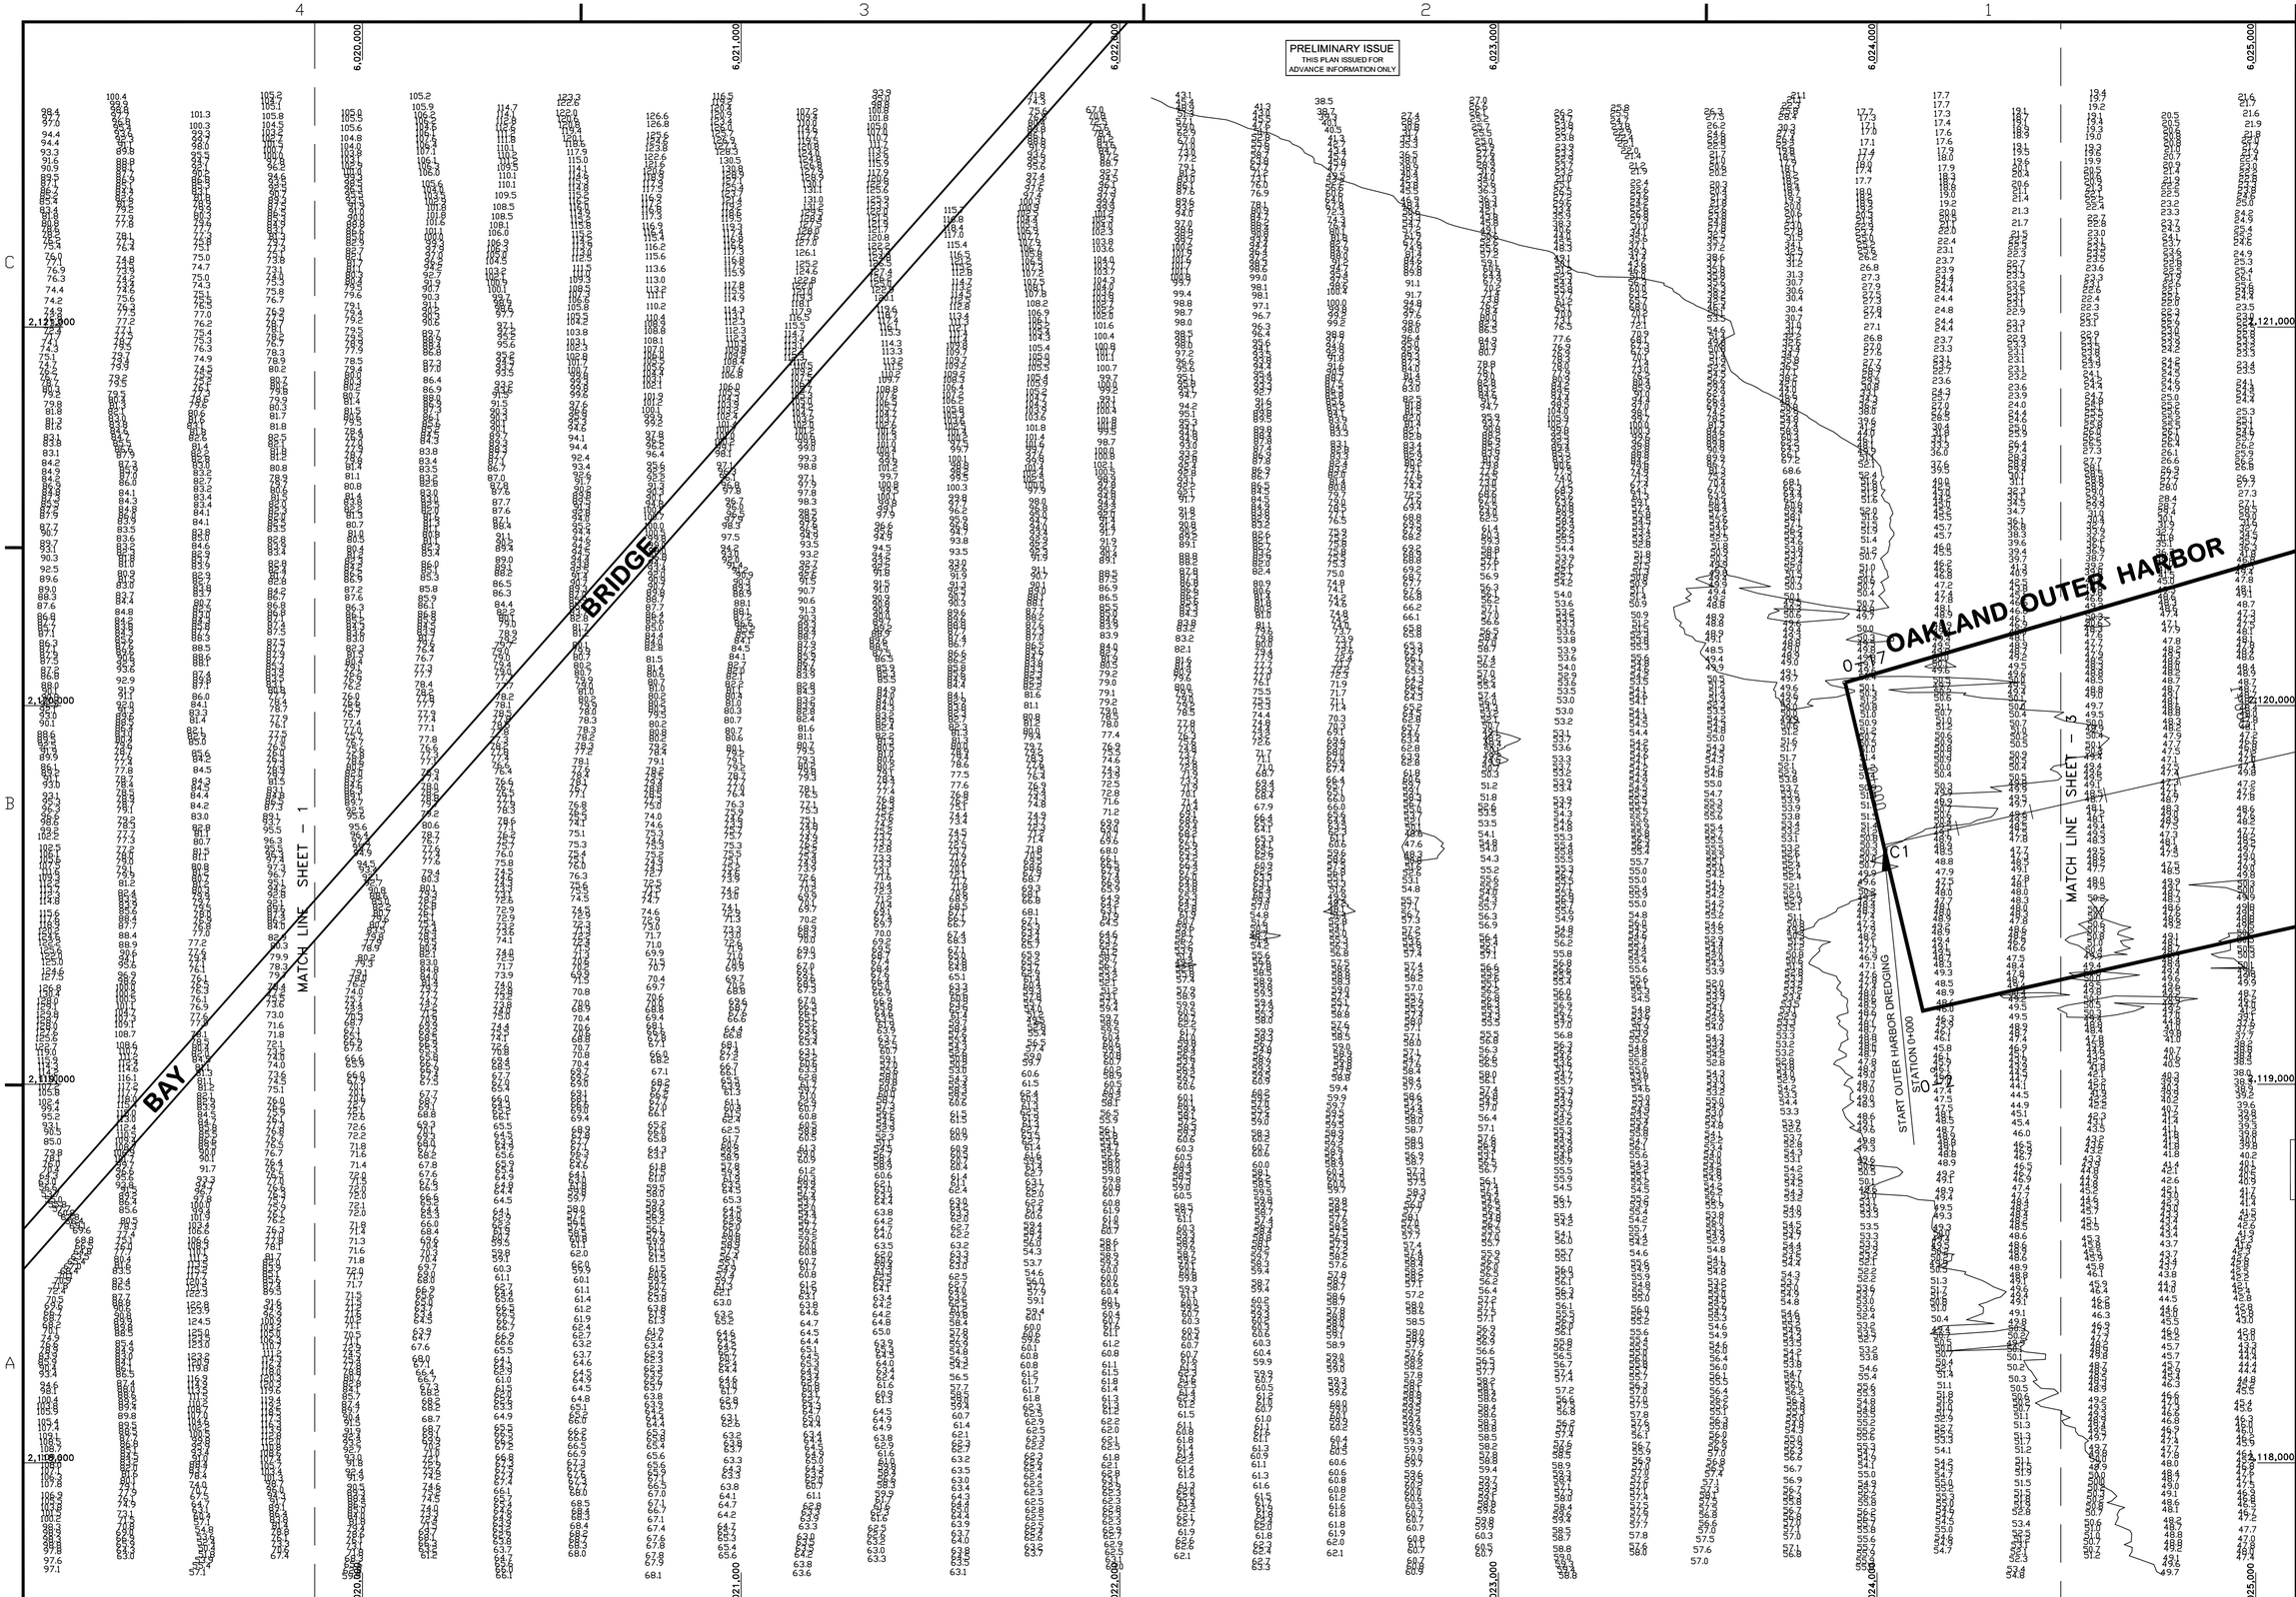

US Army Corps of Engineers
San Francisco District
333 Market Street
San Francisco, CA 94105

Mark	Description	Date	Appr.

SUBMITTED:	DESIGNED BY:	DRAWN BY:
PC	PC	TVW
Hydro. Survey Team Leader	DATE:	CHECKED BY:
APPROVAL RECOMMENDED:	09/20/2005	PC
	SHEET NO.	DRAWING NO.
	2 OF 8	2
APPROVED:	PREPARED UNDER THE DIRECTION OF	
	PHILIP T. FEIR	
Chief, Technical Support Section	LT. COLONEL, C.E., DISTRICT ENGINEER	
Chief, Construction Branch		

ALAMEDA COUNTY — CALIFORNIA

OAKLAND HARBOR
OAKLAND OUTER HARBOR
AIDS TO NAVIGATION SURVEY
1 & 23 SEPTEMBER 2005

Sheet reference number
C2

Z:\Surveys\oakland\2005\SF Bay Channel 09 2005\ Aids-to-Navigation 09 26 2005.dwg Sep 27,2005 - 1:08pm