PRELIMINARY ISSUE
THIS PLAN ISSUED FOR ADVANCE INFORMATION ONLY

MATCH LINE SHEET 2

MATCH LINE SHEET 4

TRUE NORTH
GRID NORTH

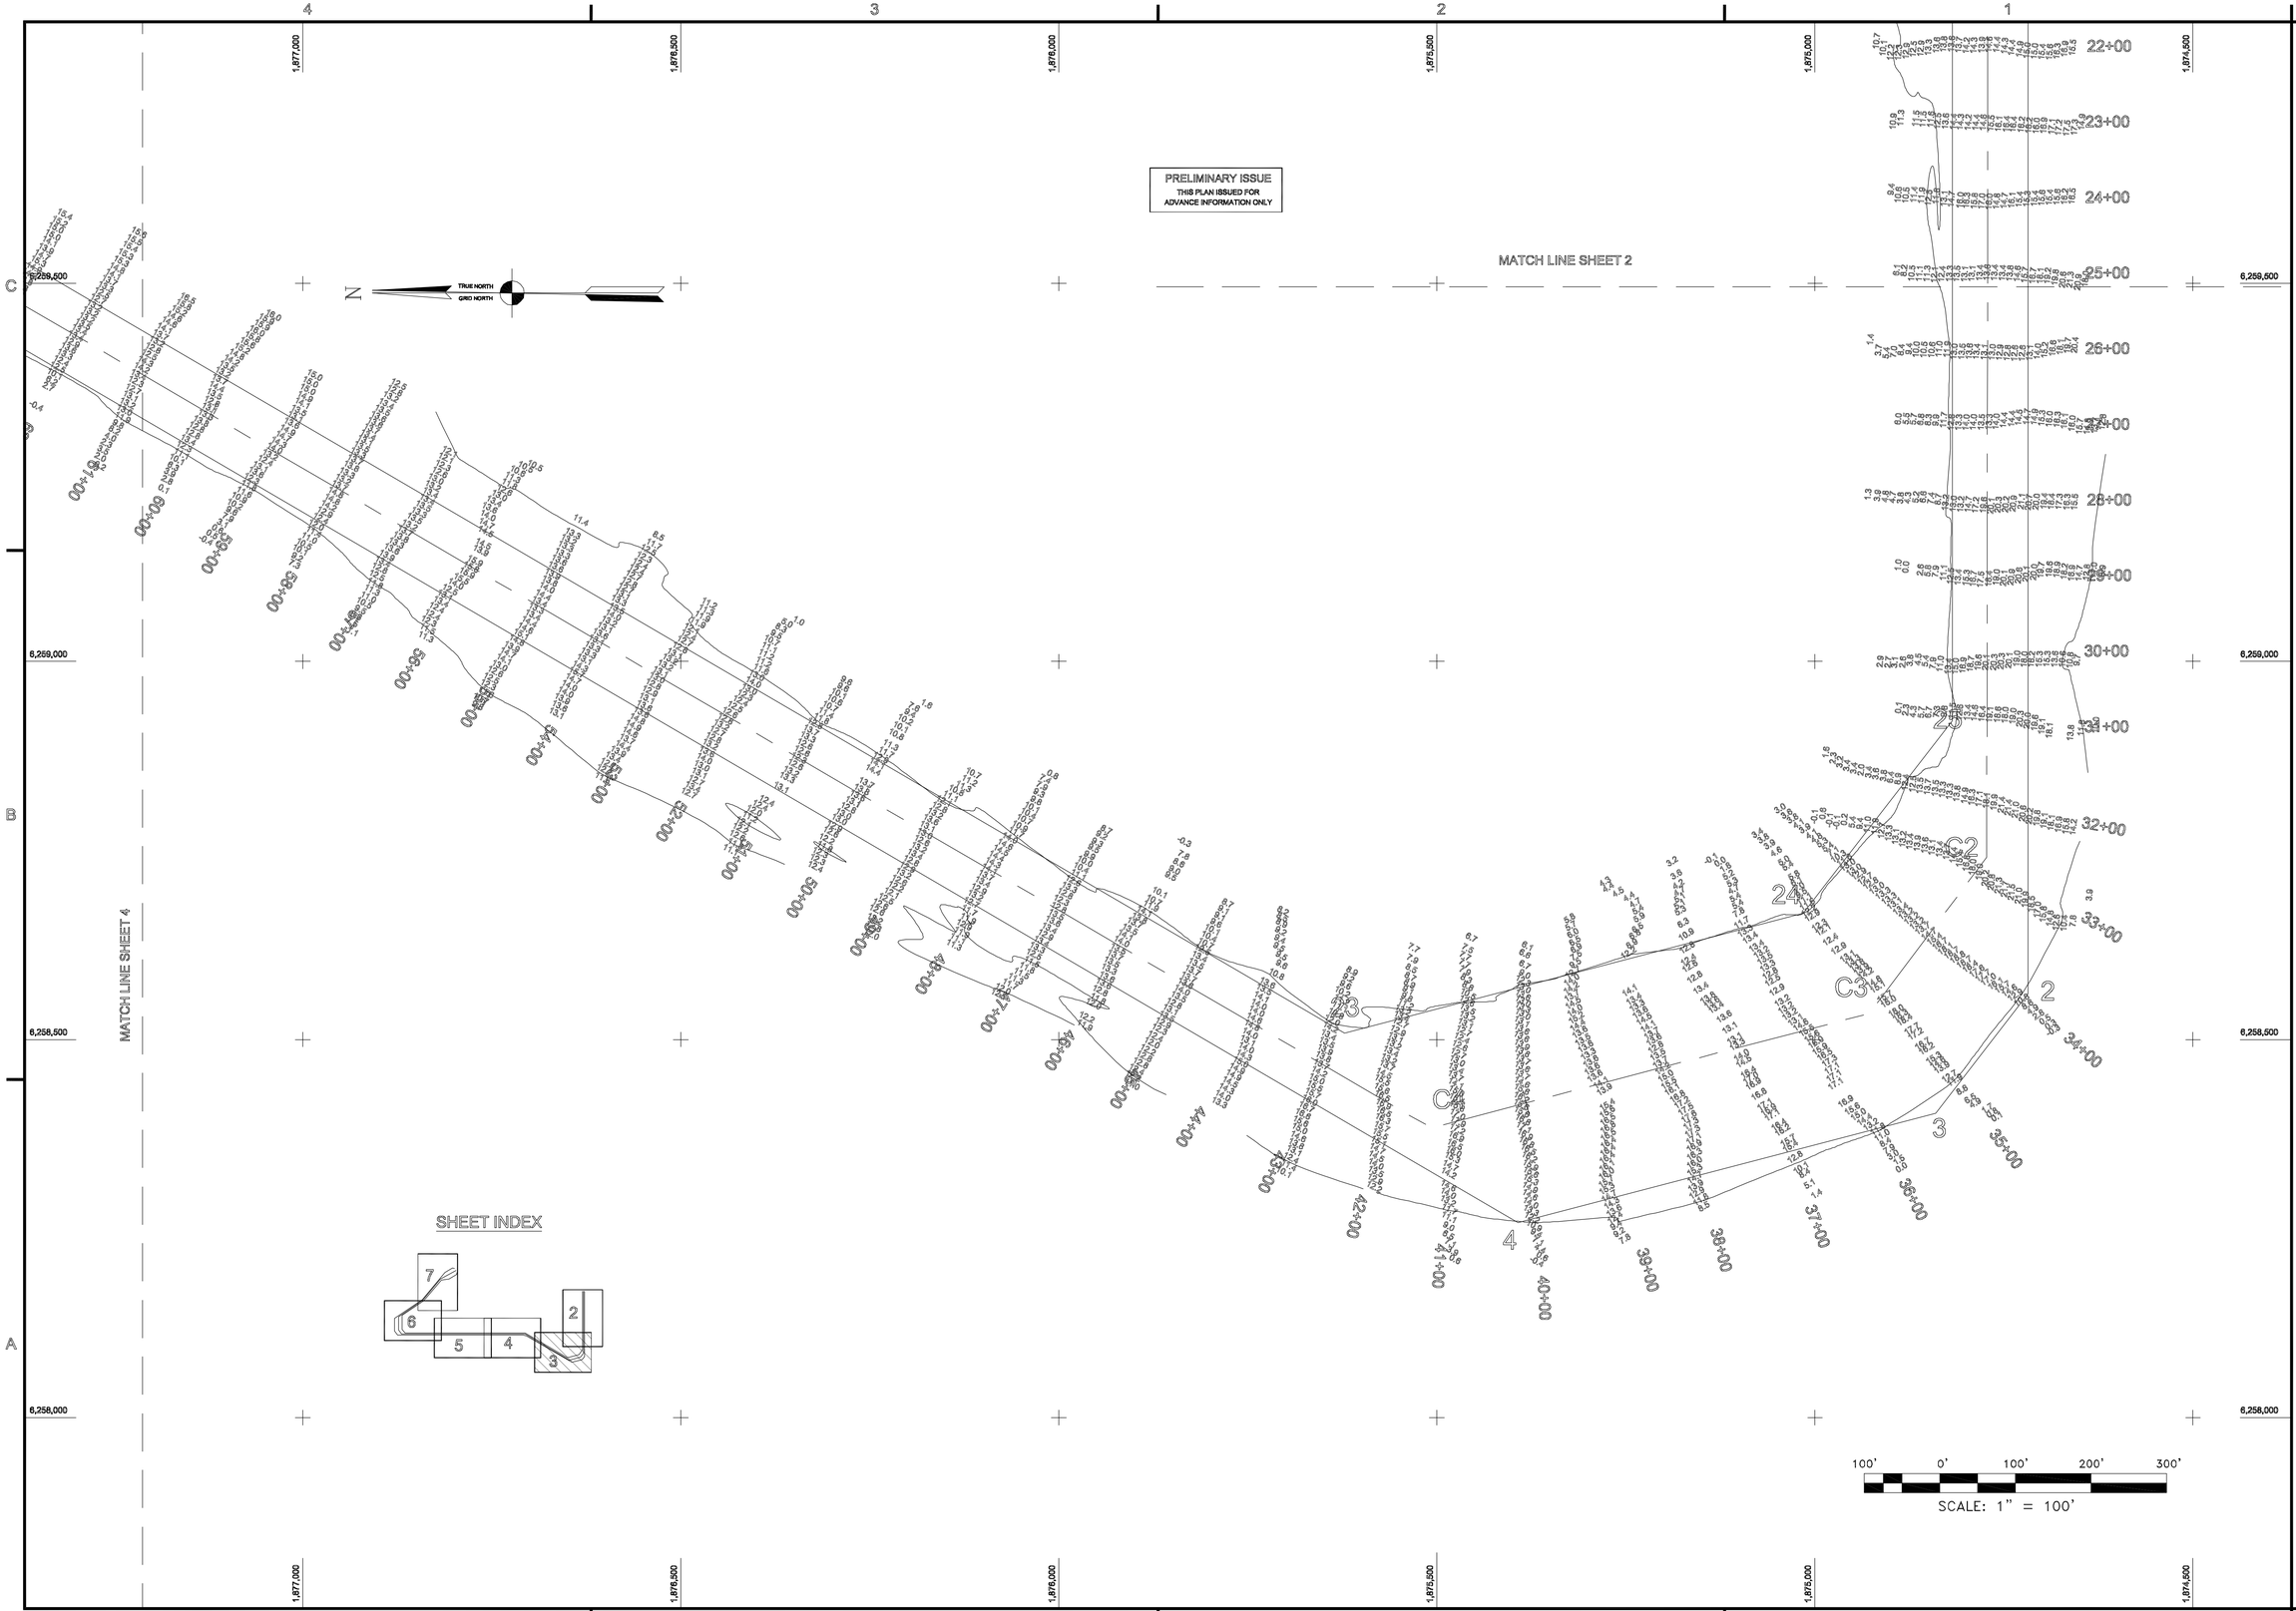

SHEET INDEX

US Army Corps of Engineers
San Francisco District
333 Market Street
San Francisco, CA 94105

Mark	Description	Date	Appr.

SUBMITTED: PC
Chief, Hydro Survey Section
APPROVAL RECOMMENDED:
HERBERT CHEONG
Chief, Engineering Branch
APPROVAL:
JOHN JACOBSON
Chief, Engineering & Technical Services Division

DESIGNED BY: PC
CHECKED BY: TVW
DRAWN BY: EC
DATE: 10/04/2004
SHEET NO. 3 of 11
DRAWING NO. 11 2 51

PREPARED UNDER THE DIRECTION OF
PHILIP T. FEIR
LT. COLONEL, C.E., DISTRICT ENGINEER

SONOMA COUNTY CALIFORNIA

BODEGA BAY CHANNEL
POSTDREDGE SURVEY
8-9 SEPTEMBER 2004

Sheet reference number
3