PRELIMINARY ISSUE
THIS PLAN ISSUED FOR
ADVANCE INFORMATION ONLY

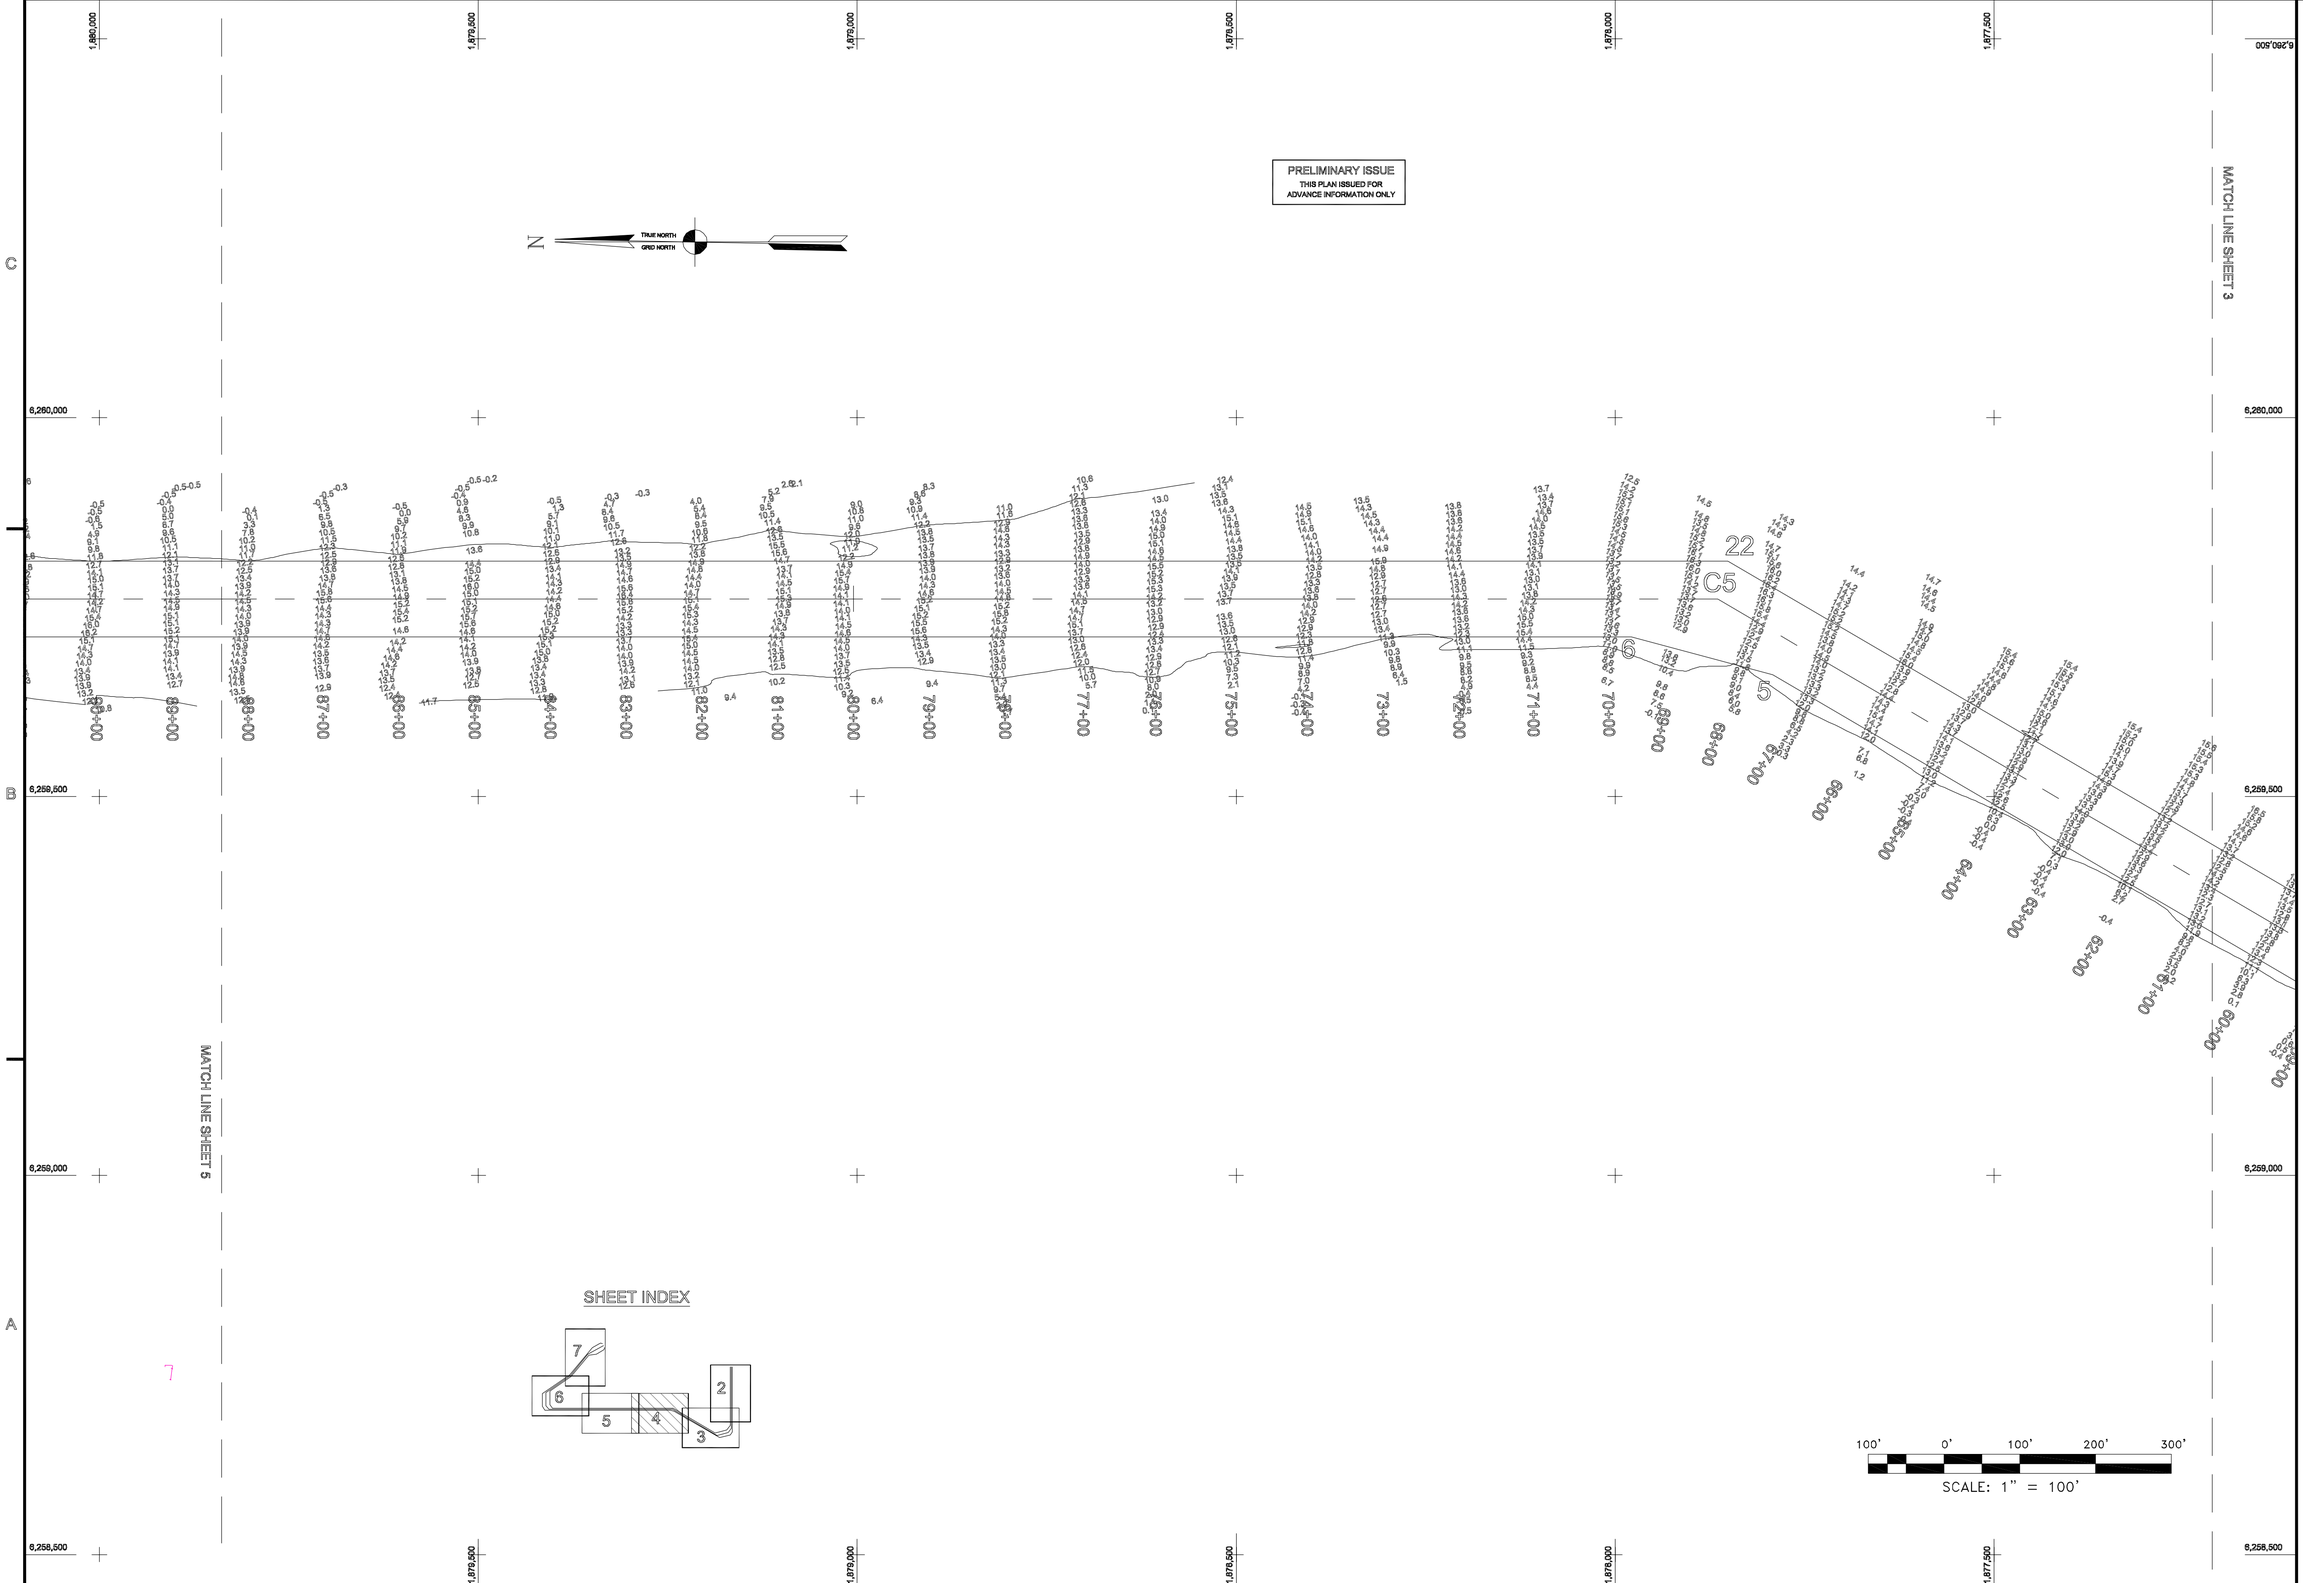

SHEET INDEX

US Army Corps of Engineers
San Francisco District
333 Market Street
San Francisco, CA 94105

Mark	Description	Date	Appr.

DESIGNED BY: TVW	CHECKED BY:	DRAWN BY: EC	
DATE: 10/04/2004	SHEET NO. 4 of 11	DRAWING NO. 11	2 / 51

PREPARED UNDER THE DIRECTION OF
PHILIP T. FERR
LT. COLONEL, C.E., DISTRICT ENGINEER

SUBMITTED: PC
Chief, Hydro Survey Section
APPROVAL RECOMMENDED:
HERBERT CHEONG
Chief, Engineering Branch
APPROVAL:
JOHN JACOBSON
Chief, Engineering & Technical Services Division

SONOMA COUNTY CALIFORNIA

BODEGA BAYCHANNEL POSTDREDGE SURVEY

8-9 SEPTEMBER 2004

Sheet reference number

4