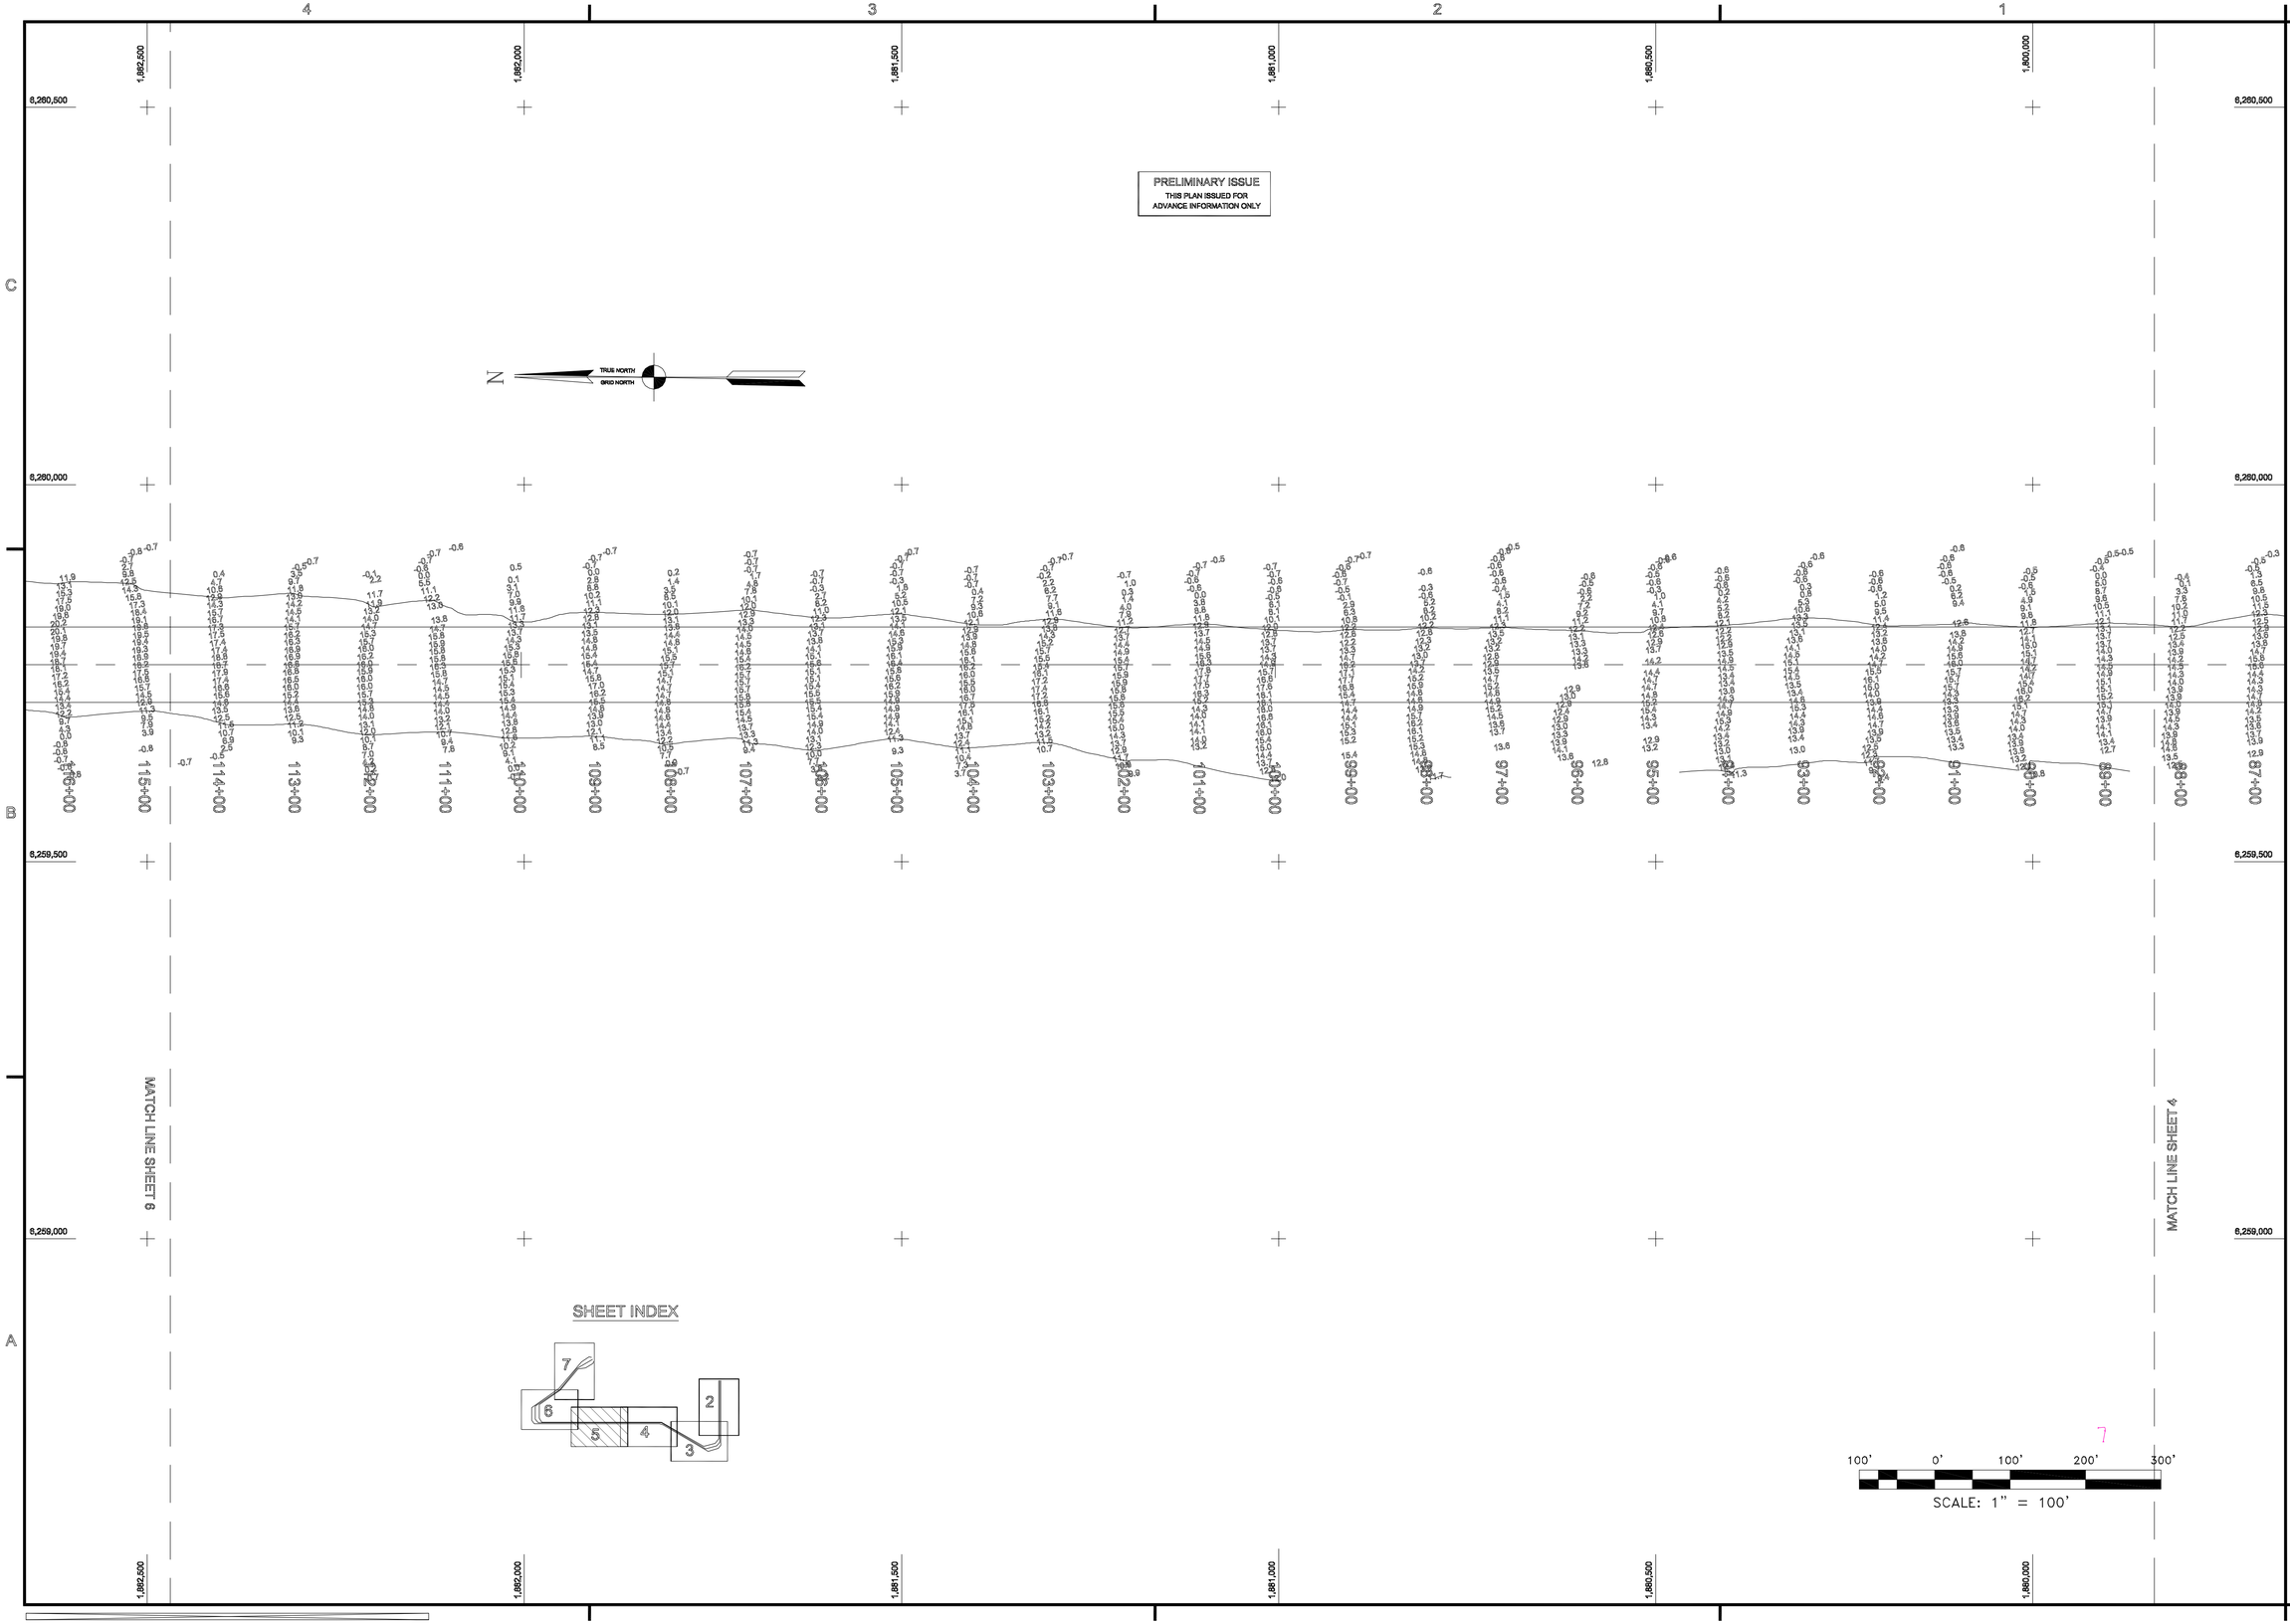


US Army Corps of Engineers
San Francisco District
333 Market Street
San Francisco, CA 94105

| Mark | Description | Date | Appr. |
|---|---|---|---|

| SUBMITTED: | DESIGNED BY: | CHECKED BY: | DRAWN BY: |
|---|---|---|---|
| PC | | TVW | EC |
| Chief, Civil Design Section | DATE: | SHEET NO. | DRAWING NO. |
| APPROVAL RECOMMENDED: HERBERT CHEONG | 10/04/2004 | 5 of 11 | 11 2 51 |
| Chief, Engineering Branch | PREPARED UNDER THE DIRECTION OF PHILIP T. FERR | | |
| APPROVAL: JOHN JACOBSON | LT. COLONEL, C.E., DISTRICT ENGINEER | | |
| Chief, Engineering & Technical Services Division | | | |

CALIFORNIA

SONOMA COUNTY

# BODEGA BAYCHANNEL POSTDREDGE SURVEY

8-9 SEPTEMBER 2004

Sheet reference number

5