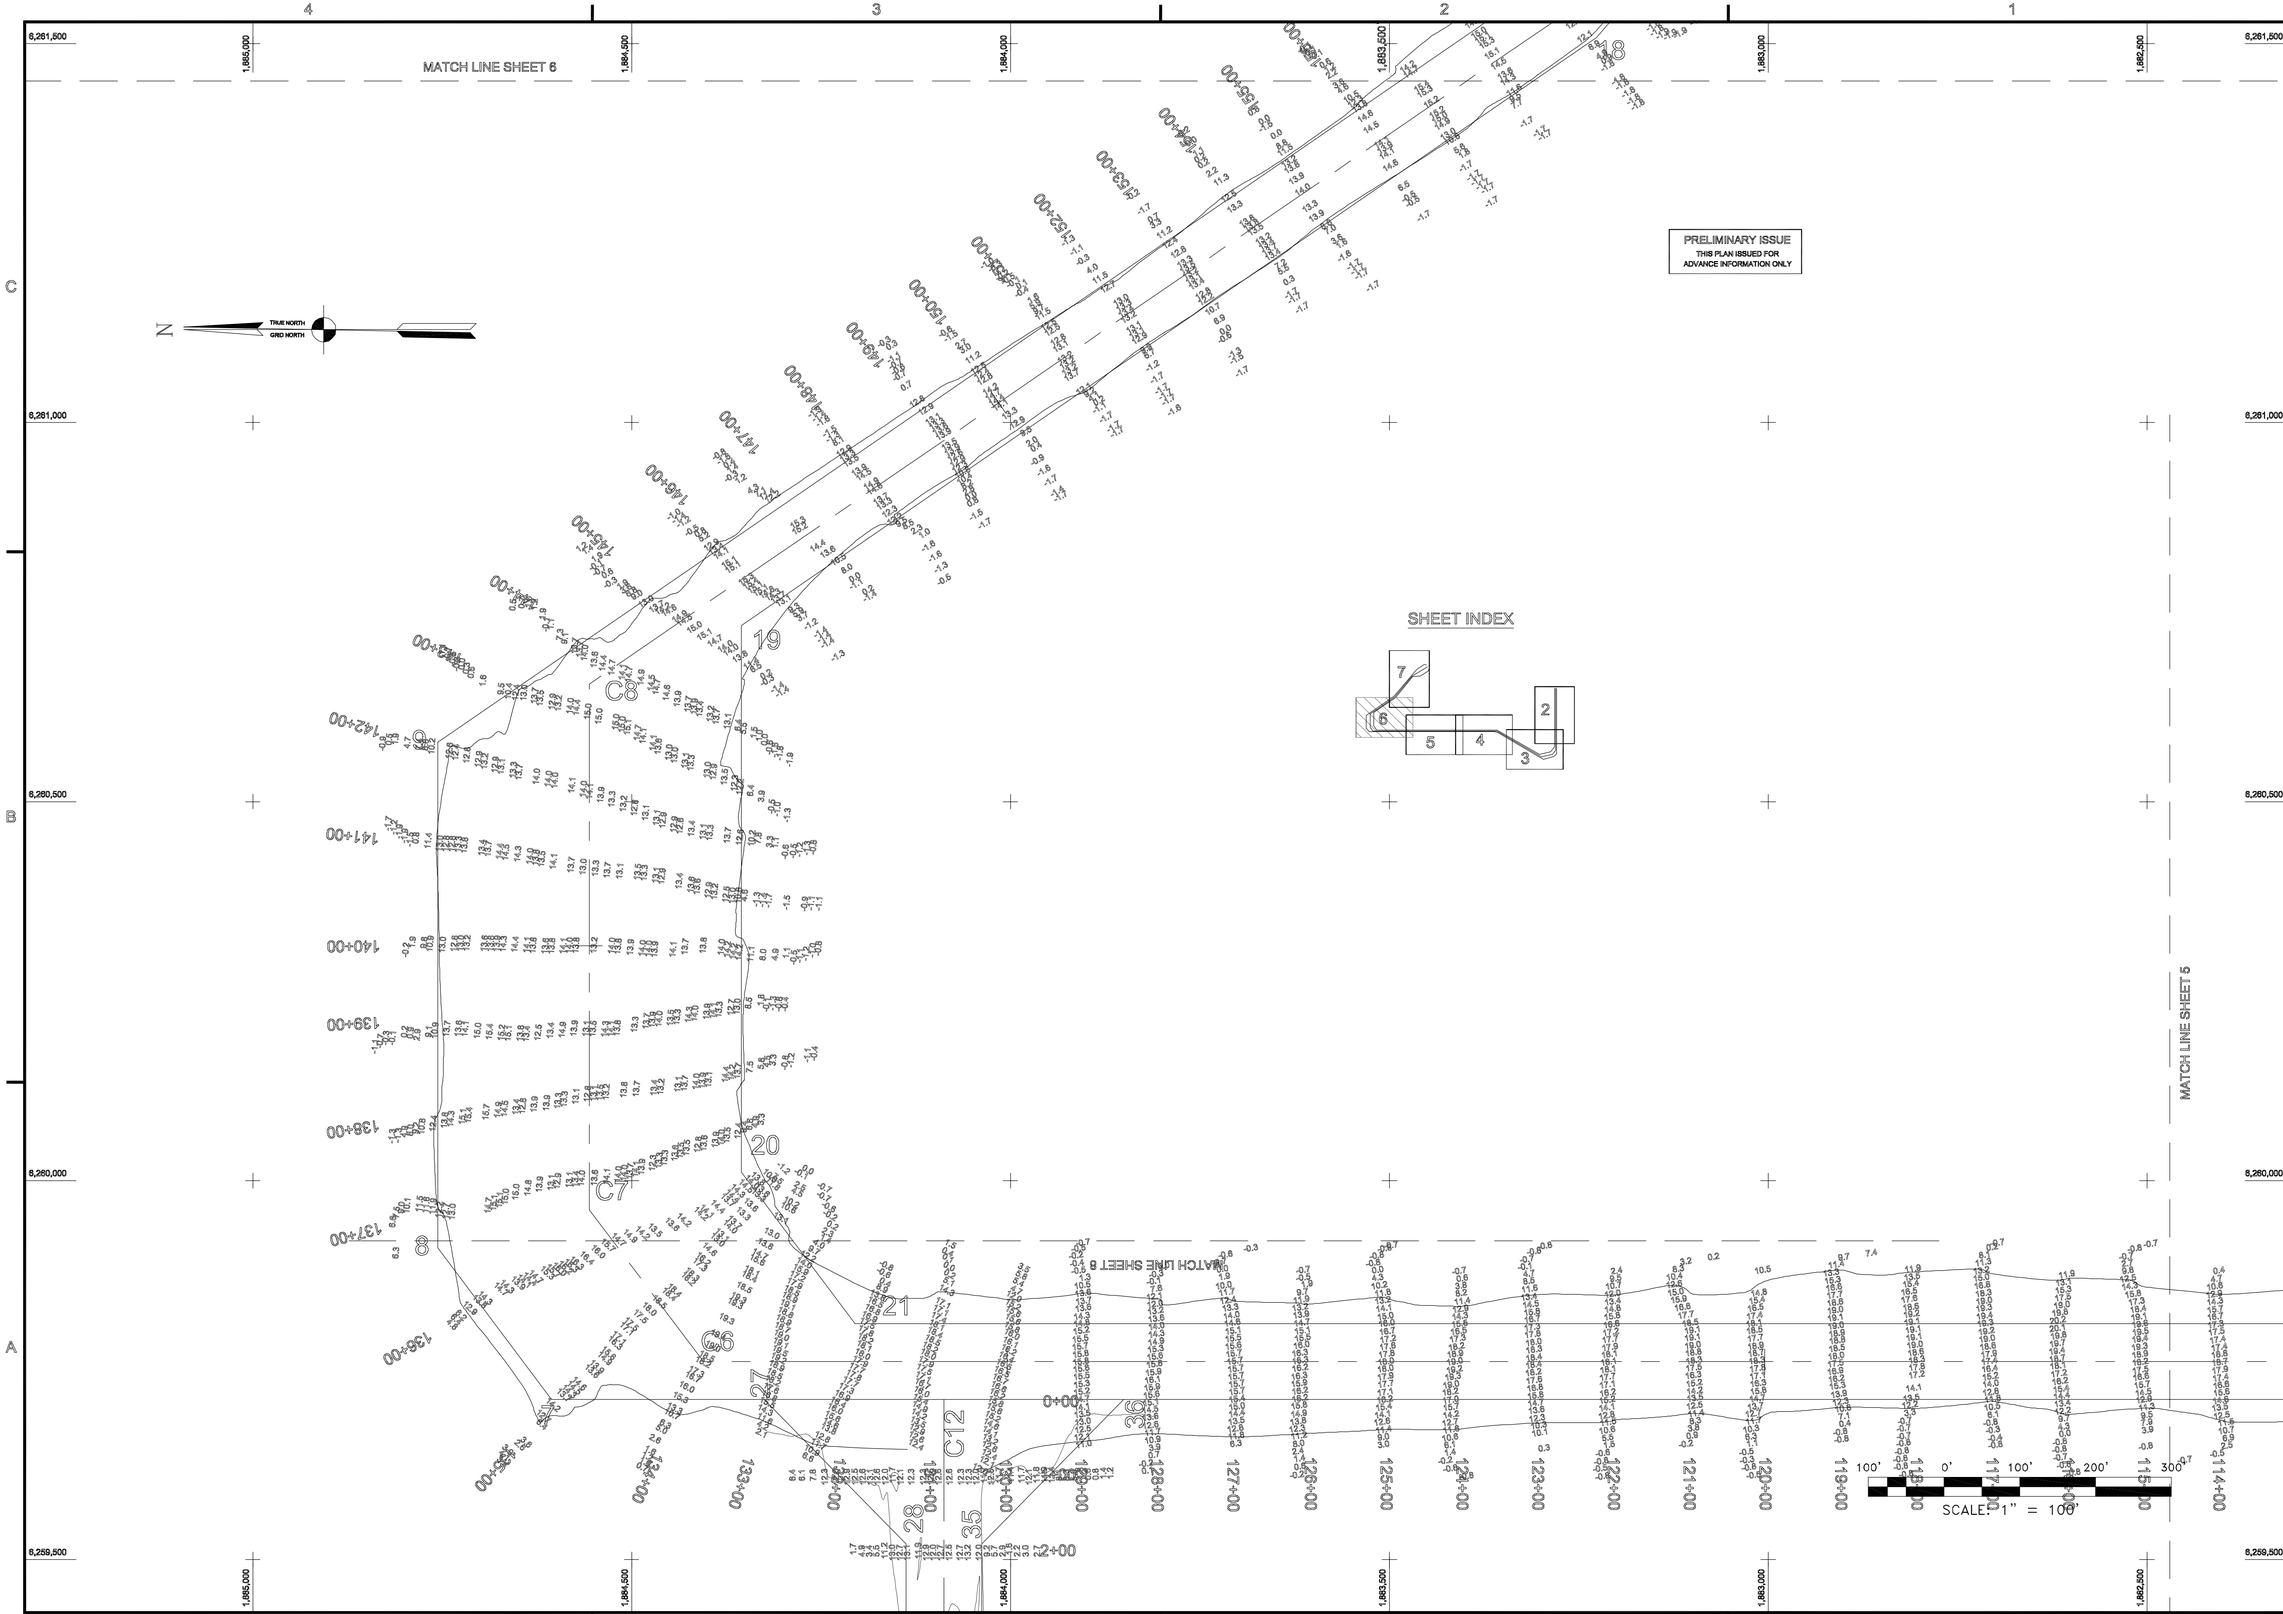

PRELIMINARY ISSUE
THIS PLAN ISSUED FOR ADVANCE INFORMATION ONLY

US Army Corps of Engineers
San Francisco District
333 Market Street
San Francisco, CA 94105

Mark	Description	Date	Appr.

DESIGNED BY:	CHECKED BY:	DRAWN BY:
PC	TVW	EC
DATE:	SHEET NO.	DRAWING NO.
10/04/2004	6 of 11	2 / 51

PREPARED UNDER THE DIRECTION OF
PHILIP T. FERR
LT. COLONEL, C.E., DISTRICT ENGINEER

SUBMITTED:
Chief, Hydro Survey Section

APPROVAL RECOMMENDED:
HERBERT CHEONG
Chief, Engineering Branch

APPROVAL:
JOHN JACOBSON
Chief, Engineering & Technical Services Division

CALIFORNIA
SONOMA COUNTY

BODEGA BAYCHANNEL
POSTDREDGE SURVEY
8-9 SEPTEMBER 2004

Sheet reference number
6