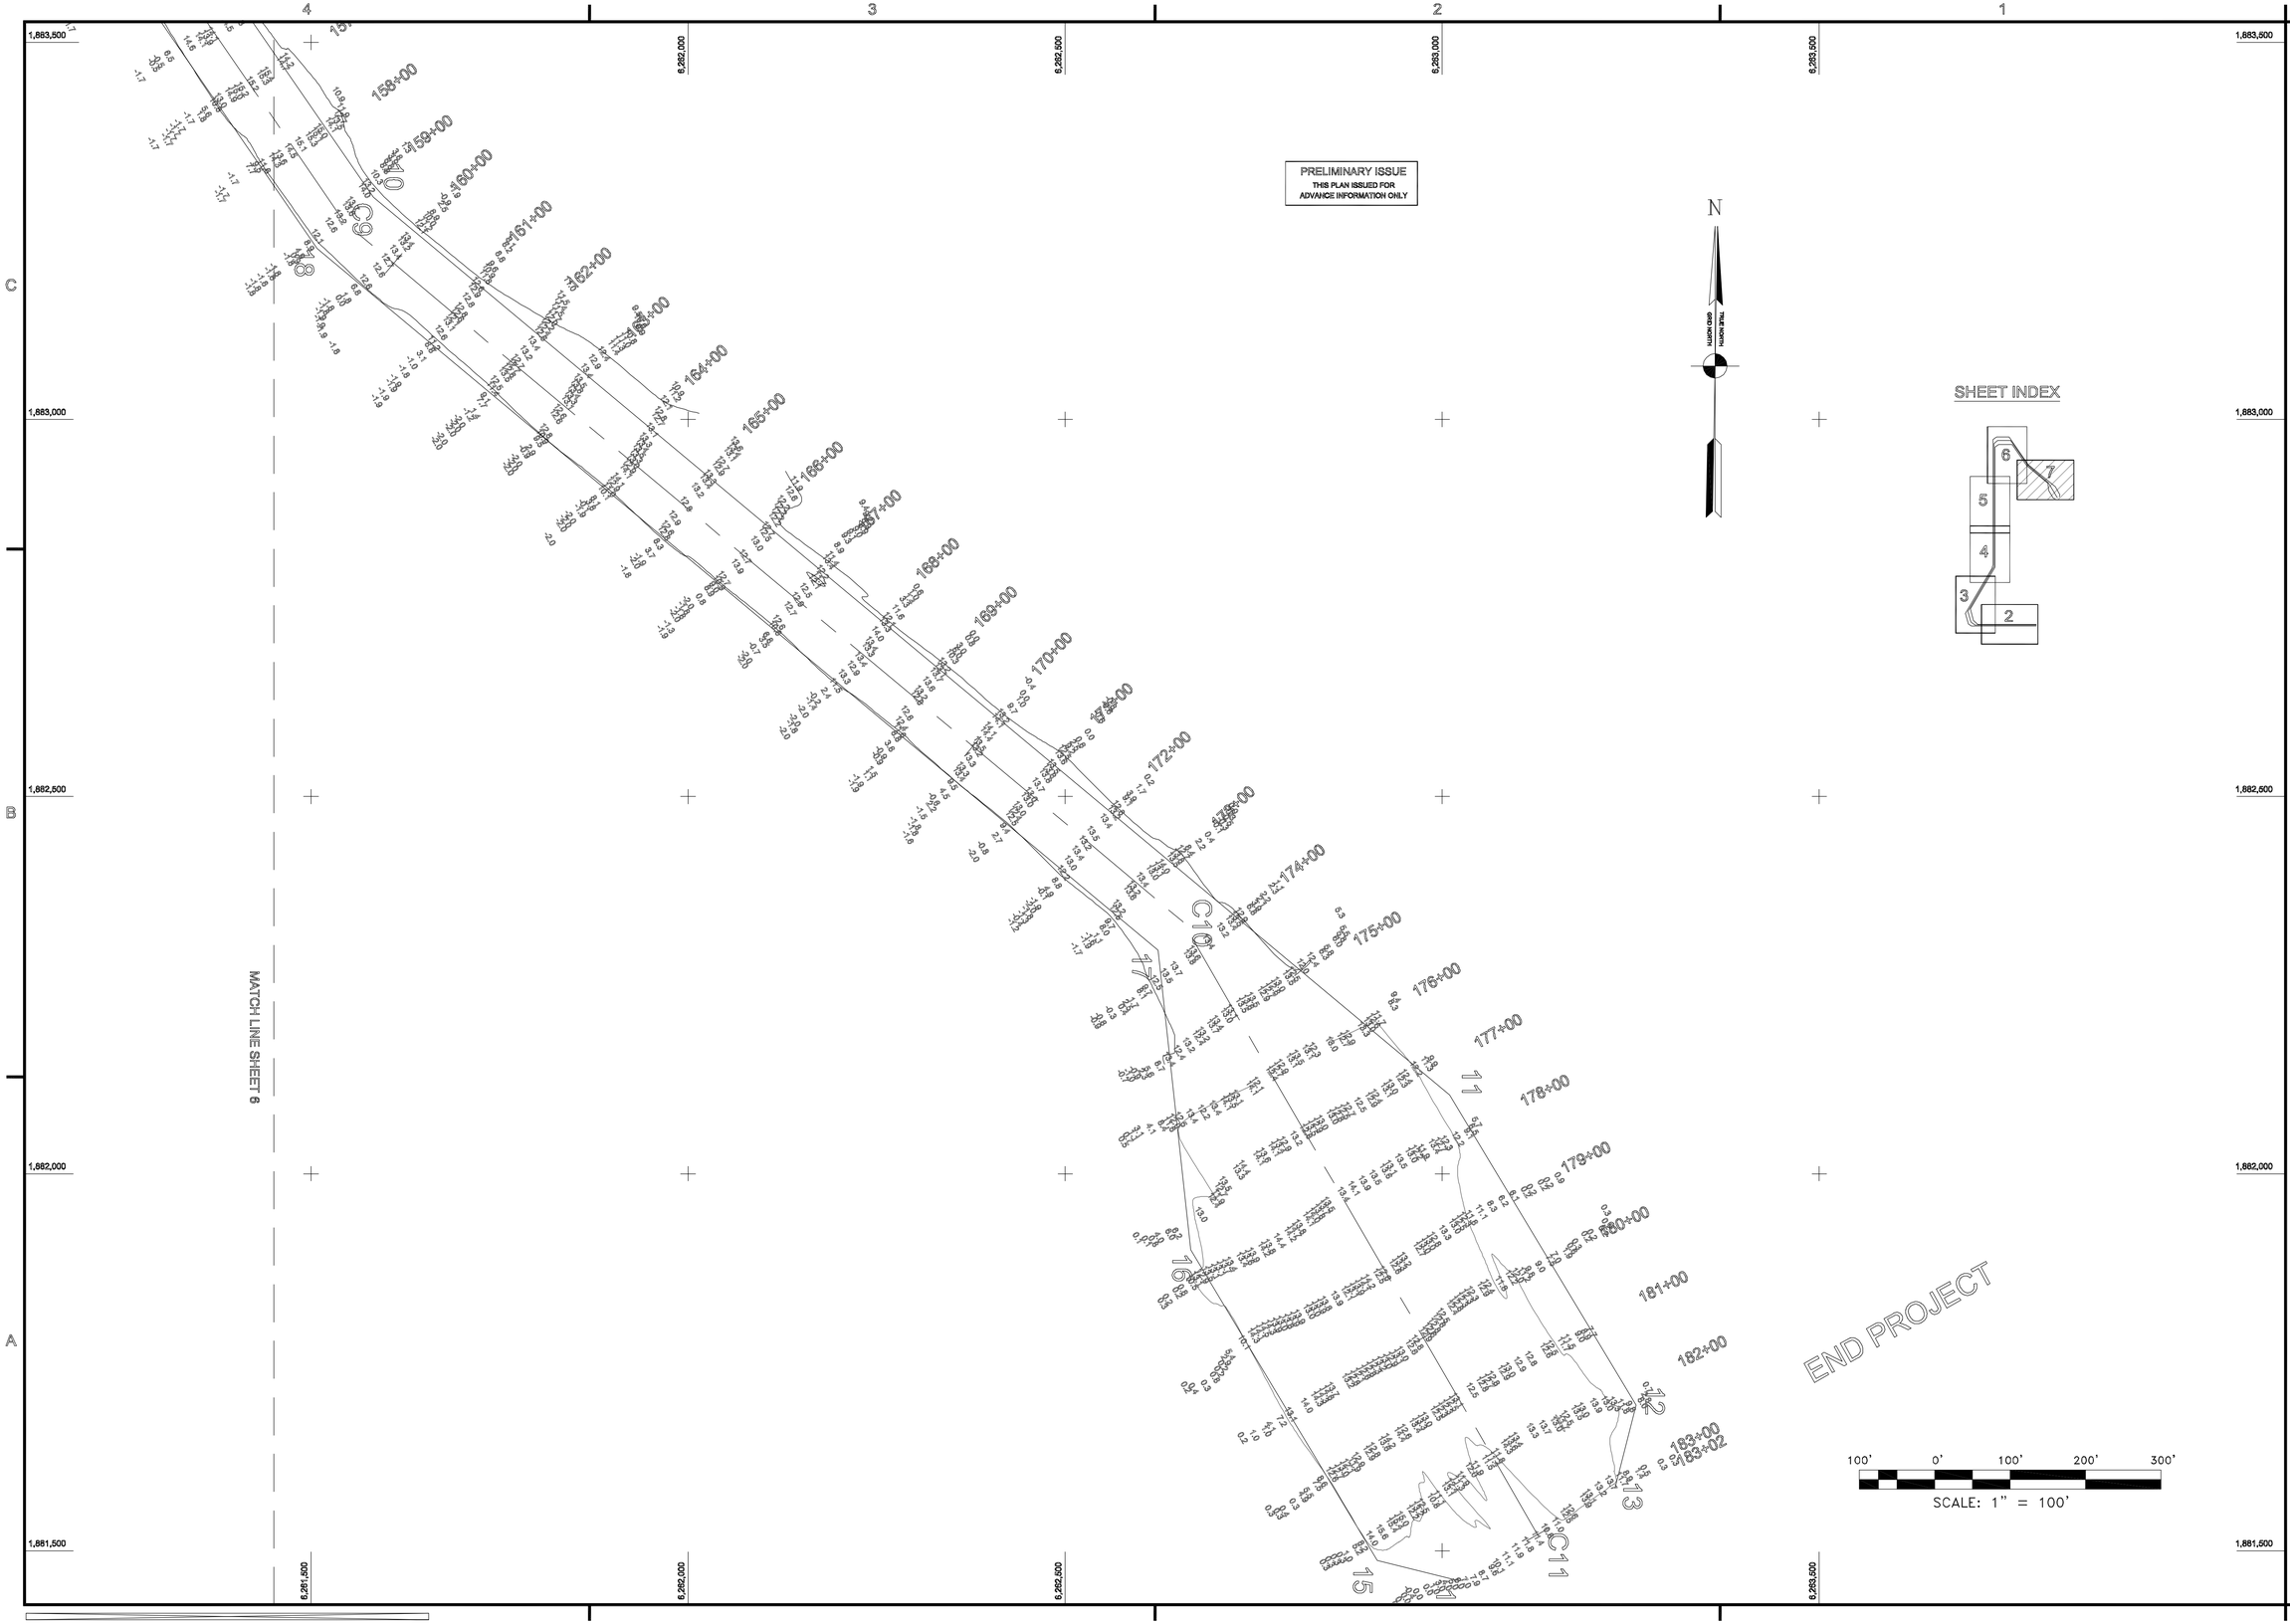

US Army Corps of Engineers
San Francisco District
333 Market Street
San Francisco, CA 94105

Mark	Description	Date	Appr.

SUBMITTED: PC
Chief, Hydro Survey Section
APPROVAL RECOMMENDED: HERBERT CHEONG
Chief, Engineering Branch
APPROVAL: JOHN JACOBSON
Chief, Engineering & Technical Services Division

DESIGNED BY:
DATE: 10/04/2004
SHEET NO. 7 of 11
CHECKED BY: TVW
DRAWING NO. 11
DRAWN BY: EC
2
51

PREPARED UNDER THE DIRECTION OF
PHILIP T. FEER
LT. COLONEL, C.E., DISTRICT ENGINEER

COUNTY NAME
CALIFORNIA

BODEGA BAY CHANNEL
POSTDREDGE SURVEY
8-9 SEPTEMBER 2004

Sheet reference number
7