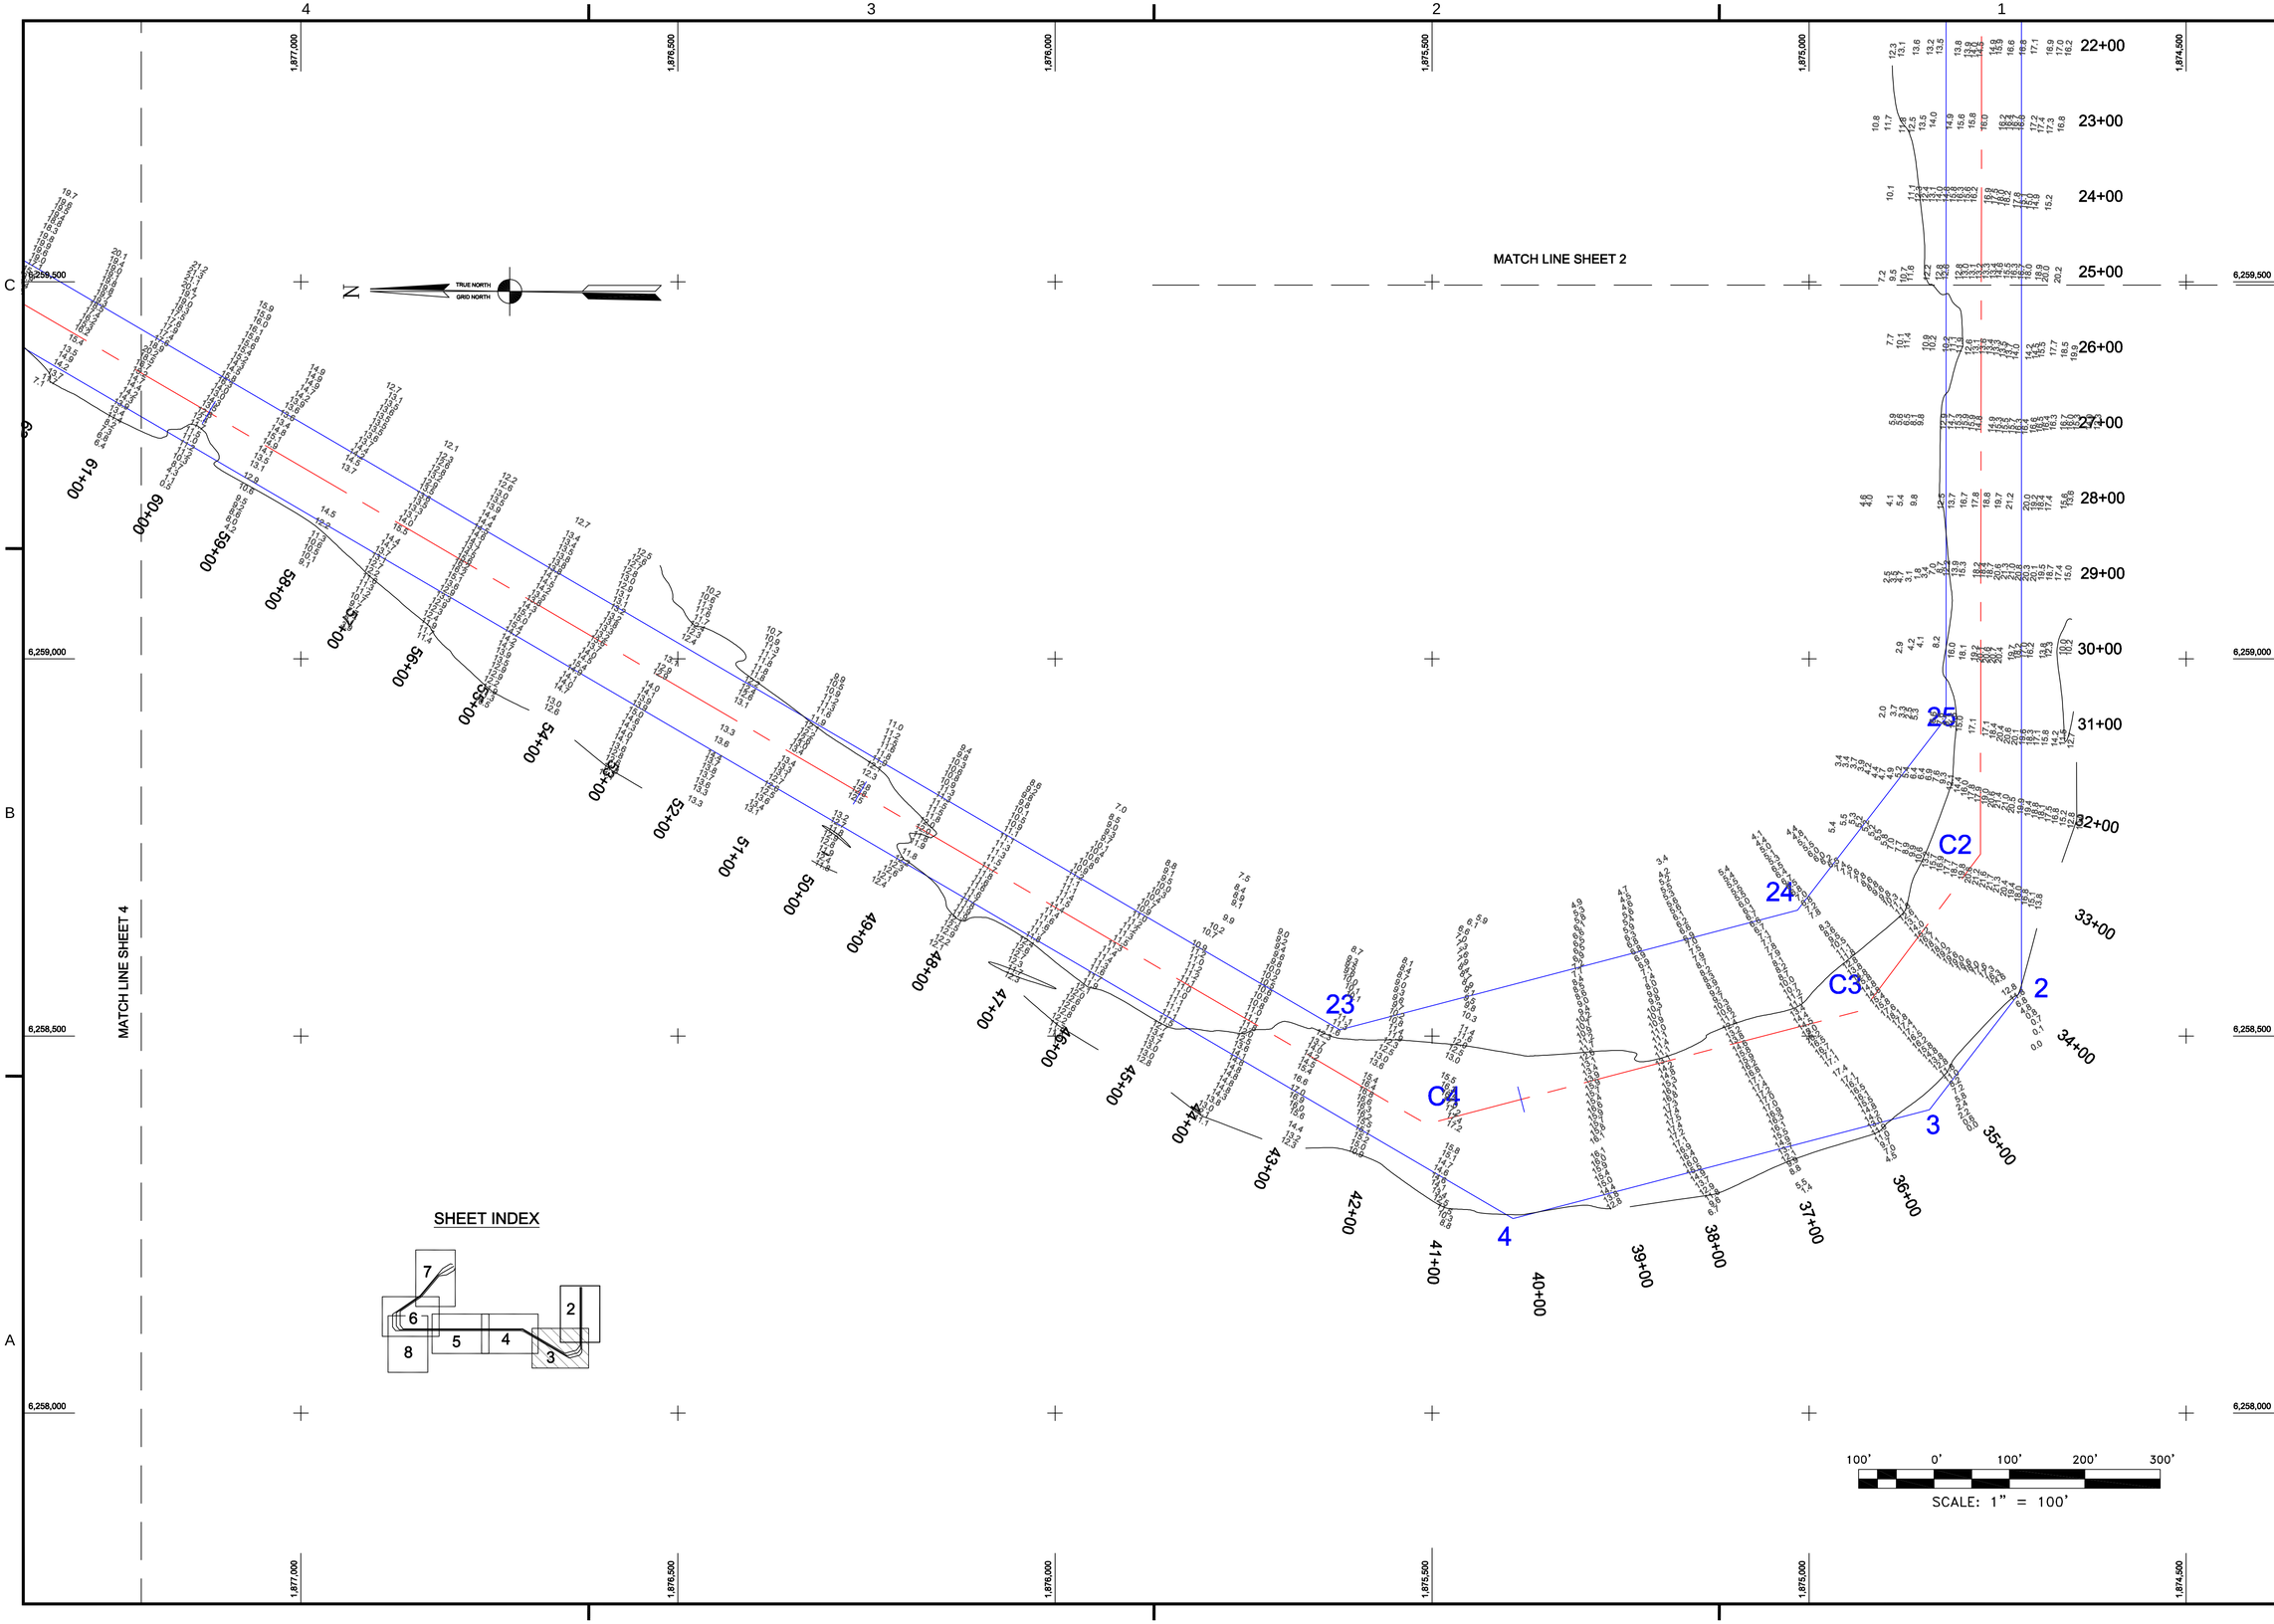

US Army Corps of Engineers
San Francisco District
333 Market Street
San Francisco, CA 94105

Mark	Description	Date	Appr.

SUBMITTED: PC	DESIGNED BY: TW	CHECKED BY: TW	DRAWN BY: EWC
Chief, Civil Design Section	DATE: 7/16/2004	SHEET NO. 3 of 9	DRAWING NO. 11 / 2 / 50
APPROVAL RECOMMENDED: HERBERT CHEONG, Chief, Engineering Branch	PREPARED UNDER THE DIRECTION OF MICHAEL MCCORMICK LT. COLONEL, C.E., DISTRICT ENGINEER		
APPROVAL: JOHN JACOBSON, Chief, Engineering & Technical Services Division			

SONOMA COUNTY CALIFORNIA

BODEGA BAYCHANNEL PREDREDGE SURVEY

29-30 JUNE & 1-3, 7 JULY 2004

Sheet reference number

3