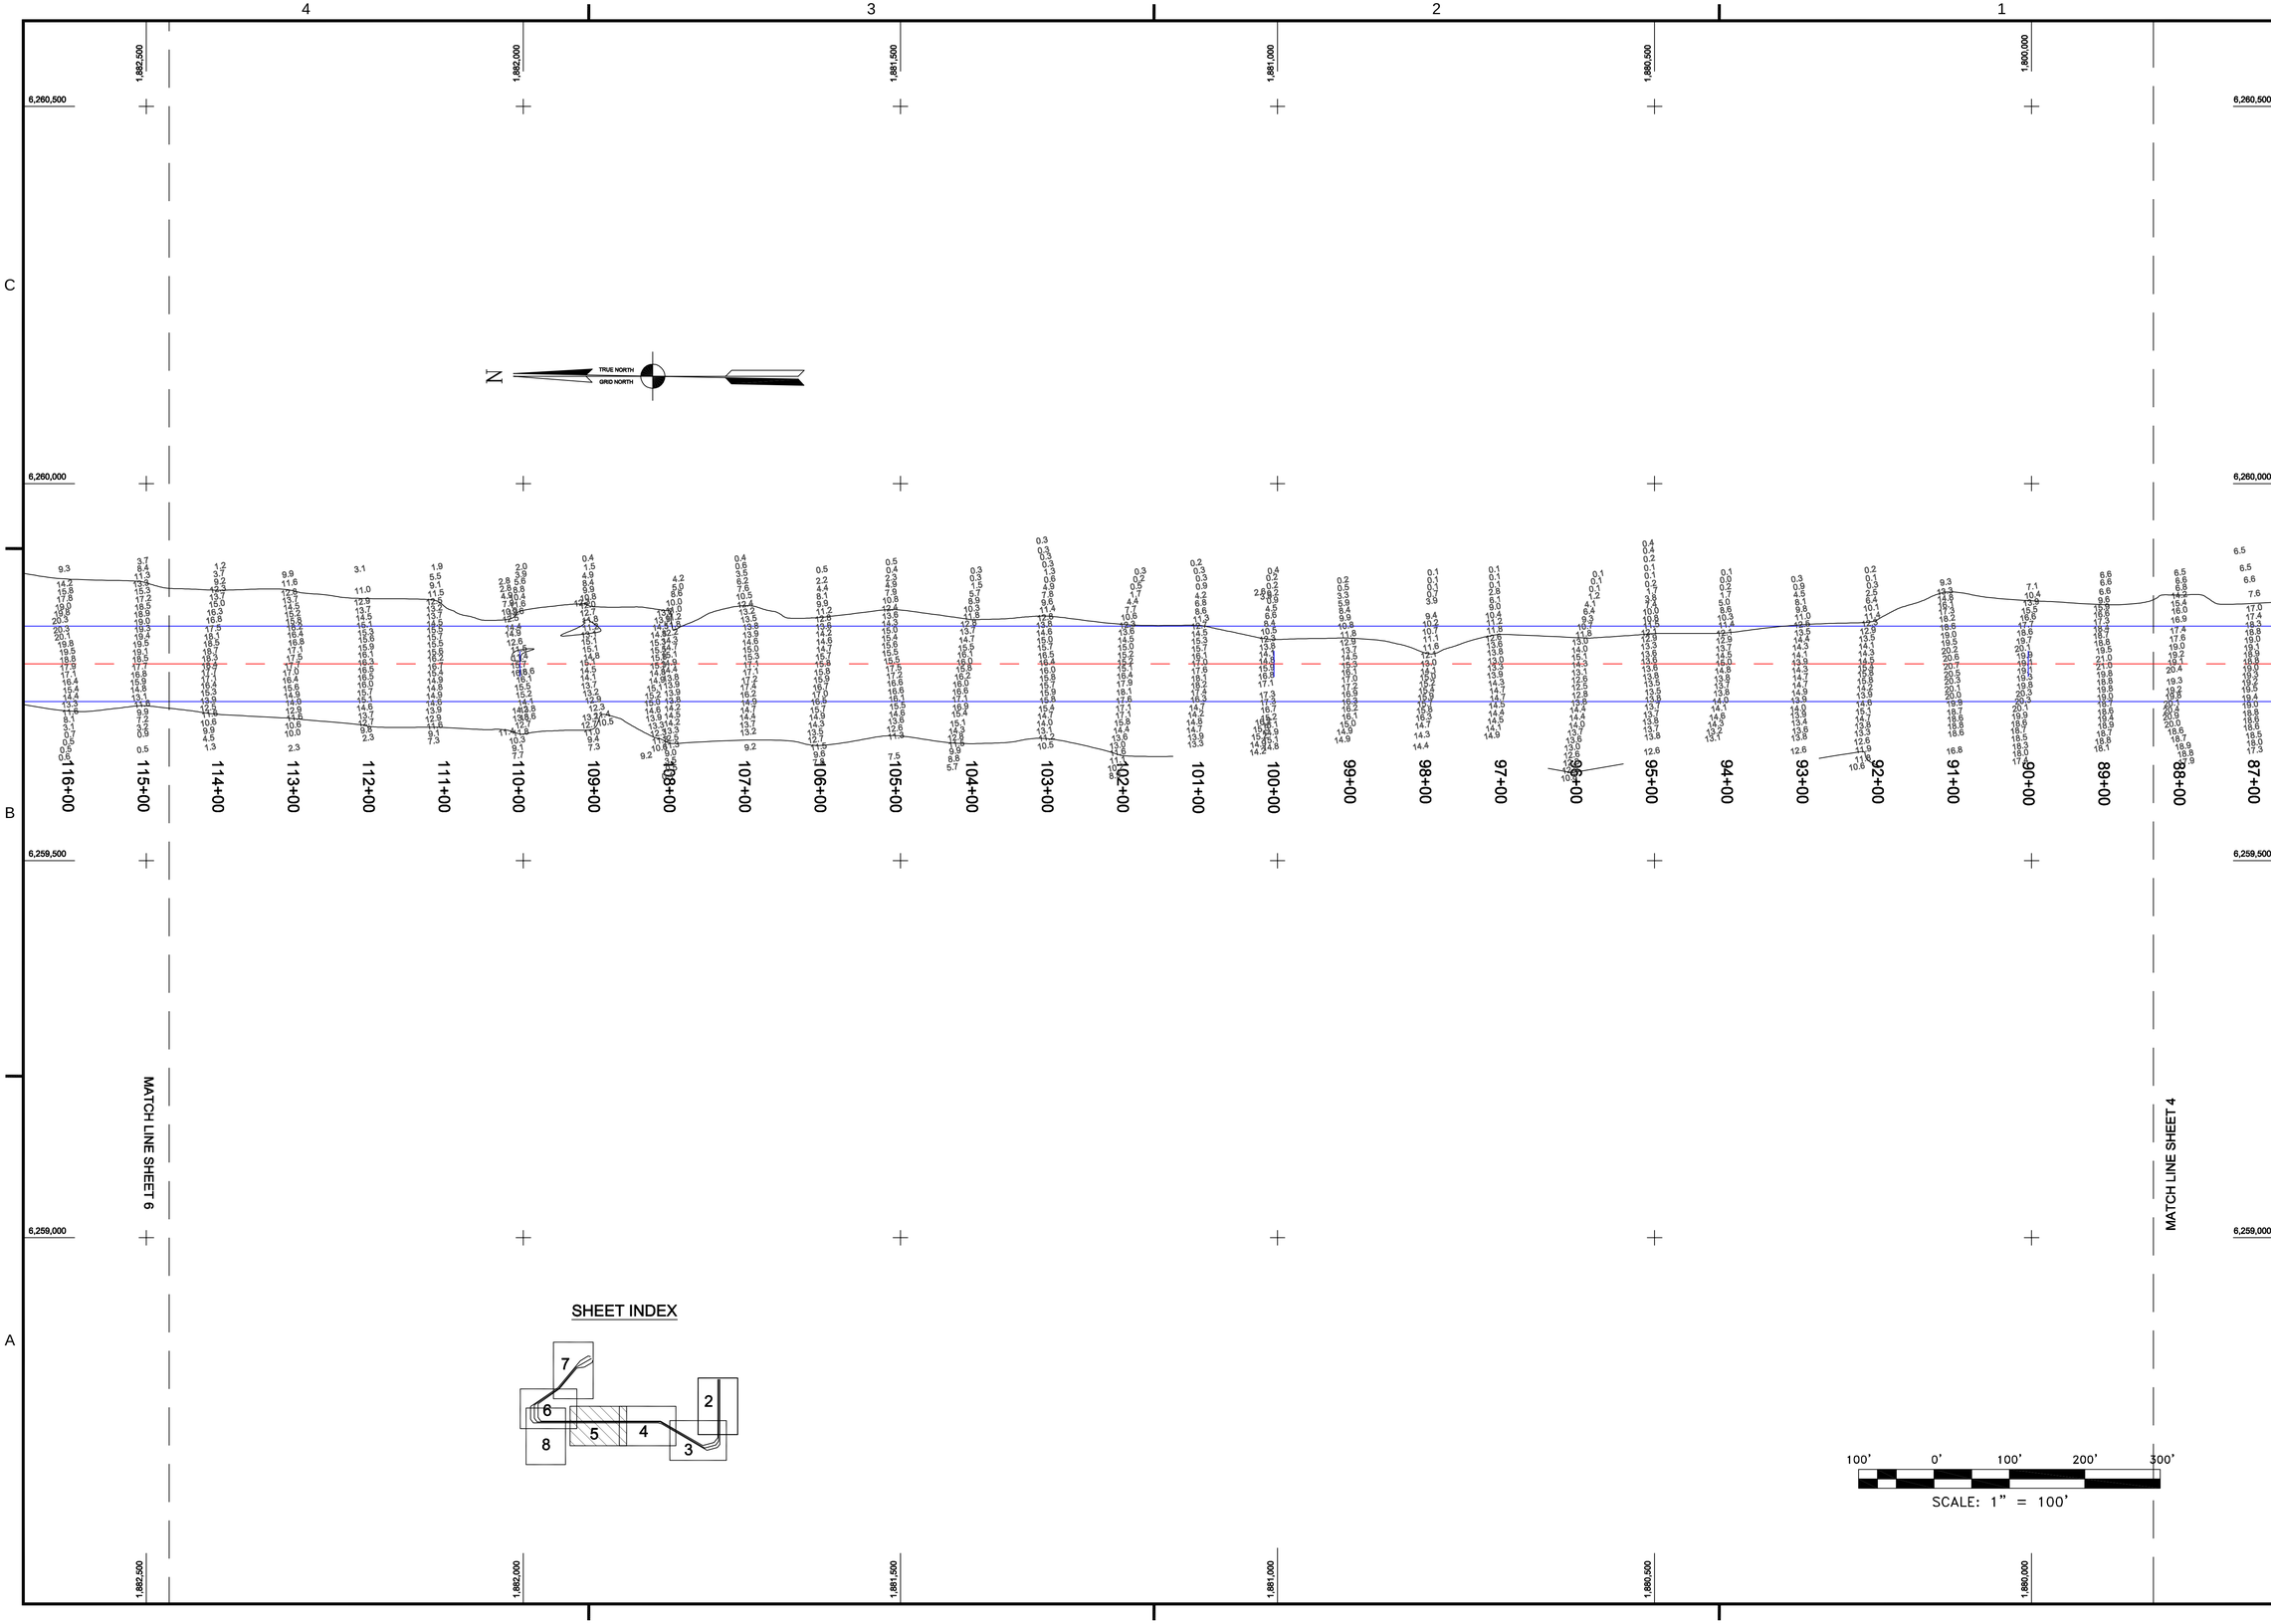

US Army Corps of Engineers
San Francisco District
333 Market Street
San Francisco, CA 94105

Mark	Description	Date	Appr.

DESIGNED BY: PC	CHECKED BY: TW	DRAWN BY: EWC	
DATE: 7/16/2004	SHEET NO. 5 of 9	DRAWING NO. 11	2 / 50

PREPARED UNDER THE DIRECTION OF
MICHAEL MCCORMICK
LT. COLONEL, C.E., DISTRICT ENGINEER

SUBMITTED:
Chief, Civil Design Section
APPROVAL RECOMMENDED:
HERBERT CHEONG
Chief, Engineering Branch
APPROVAL:
JOHN JACOBSON
Chief, Engineering & Technical Services Division

SONOMA COUNTY CALIFORNIA

BODEGA BAYCHANNEL PREDREDGE SURVEY

29-30 JUNE & 1-3, 7 JULY 2004

Sheet reference number

5