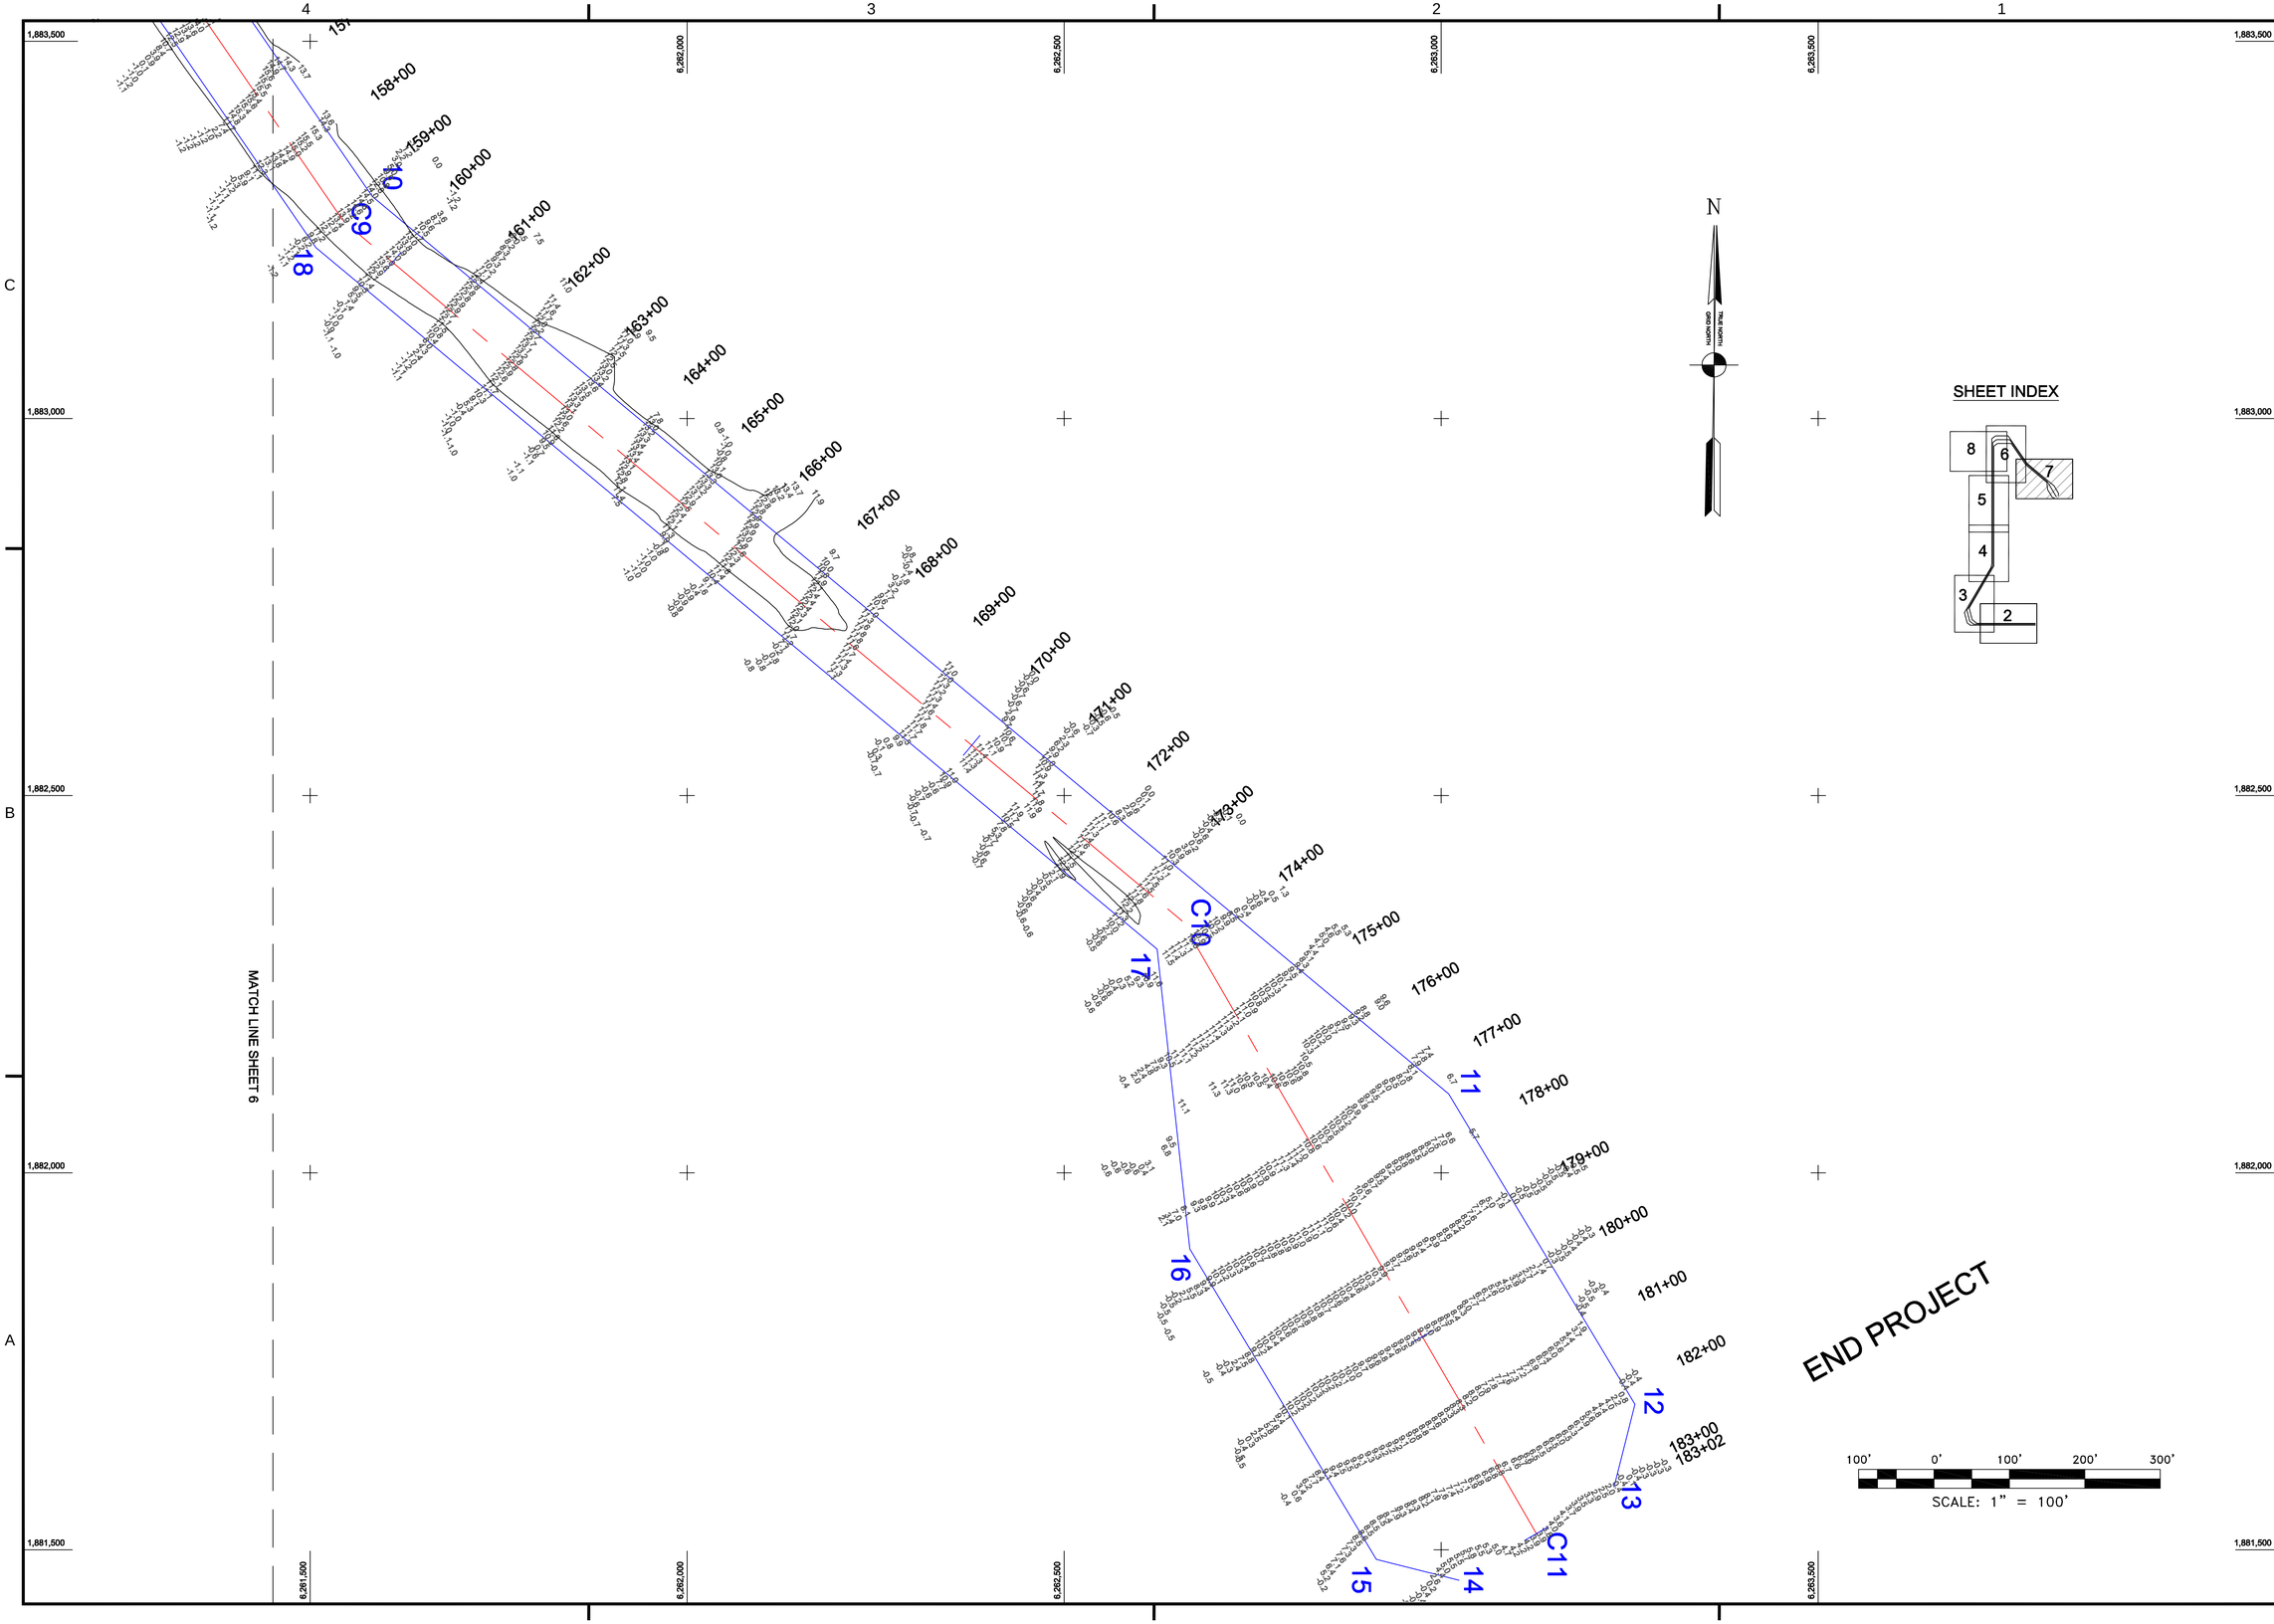

US Army Corps of Engineers
San Francisco District
333 Market Street
San Francisco, CA 94105

Mark	Description	Date	Appr.

SUBMITTED: PC
Chief, Civil Design Section
APPROVAL RECOMMENDED: HERBERT CHEONG
Chief, Engineering Branch
APPROVAL: JOHN JACOBSON
Chief, Engineering & Technical Services Division

DESIGNED BY: | CHECKED BY: TW | DRAWN BY: EWC
DATE: 7/16/2004 | SHEET NO. 7 of 9 | DRAWING NO. 11 | 2 | 50

PREPARED UNDER THE DIRECTION OF
MICHAEL MCCORMICK
LT. COLONEL, C.E., DISTRICT ENGINEER

COUNTY NAME
CALIFORNIA

BODEGA BAYCHANNEL PREDREDGE SURVEY
29-30 JUNE & 1-3, 7 JULY 2004

Sheet reference number
7