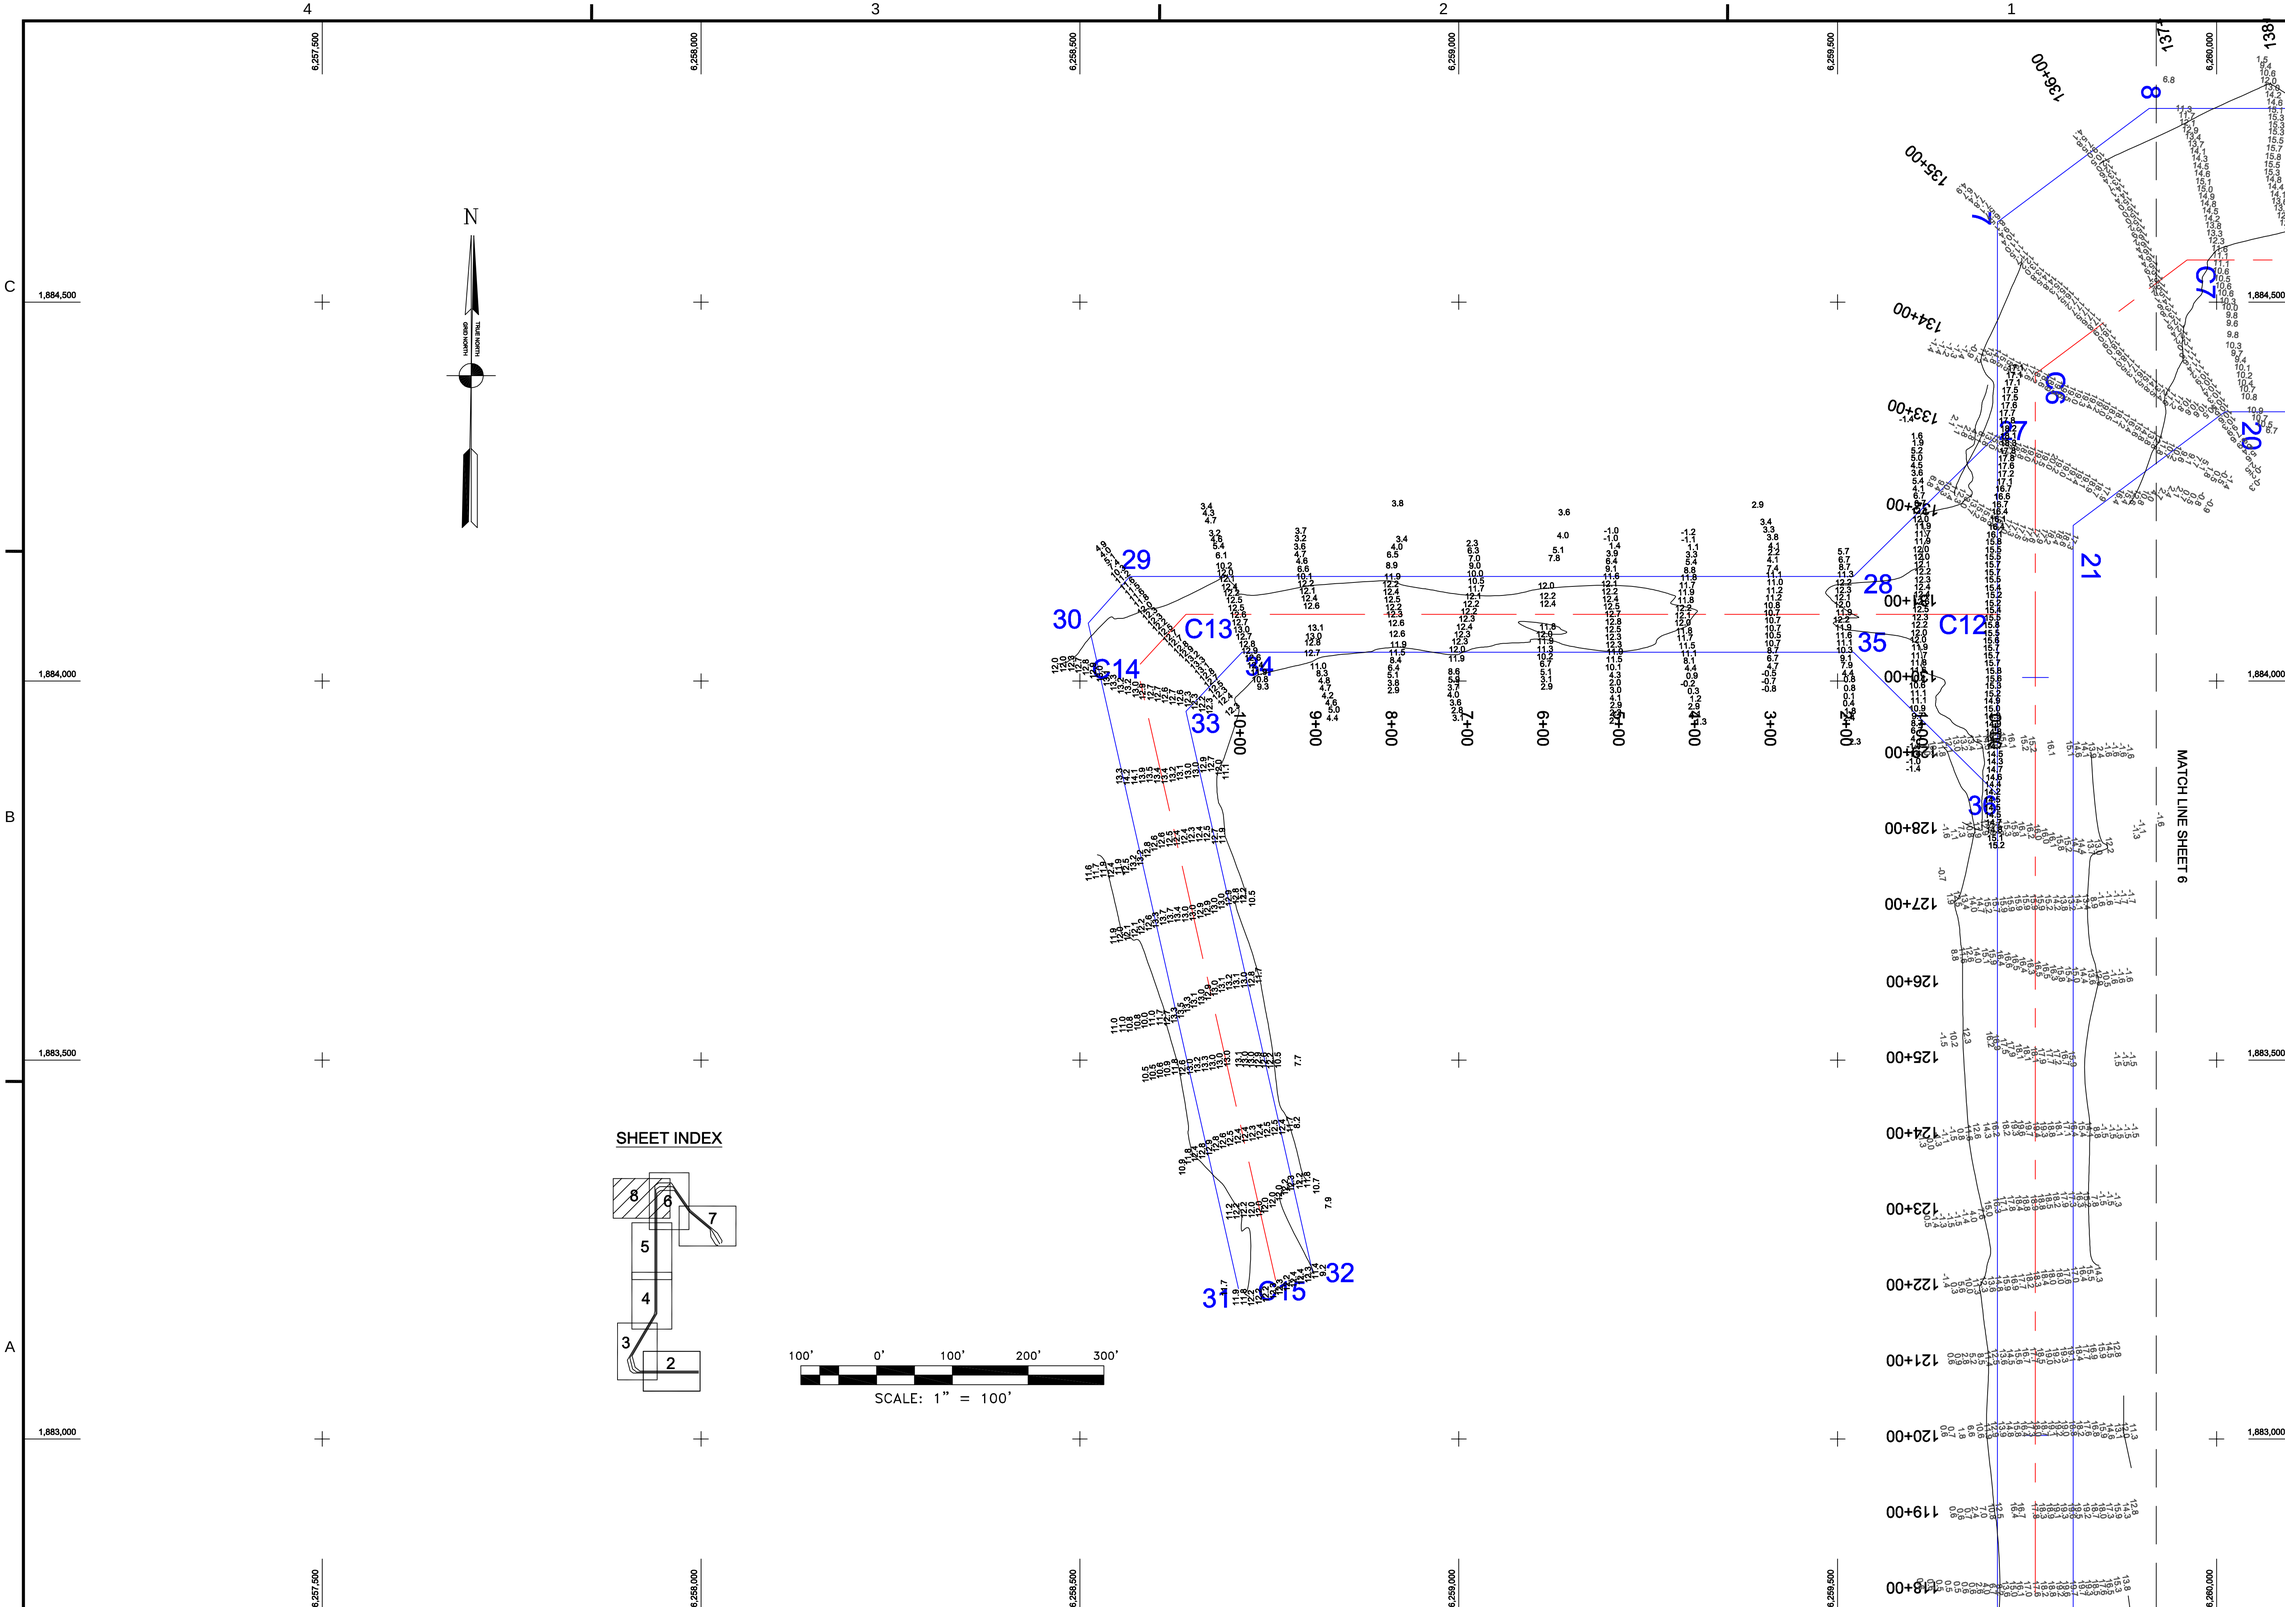

US Army Corps of Engineers
San Francisco District
333 Market Street
San Francisco, CA 94105

Mark	Description	Date	Appr.
△	NEW SHEET	7/06/04	

SUBMITTED:		DESIGNED BY:	CHECKED BY:	DRAWN BY:
PC		TW	TW	EWC
Chief, Civil Design Section		DATE:	SHEET NO.	DRAWING NO.
APPROVAL RECOMMENDED: HERBERT CHEONG		7/16/2004	8 of 9	11 2 50
Chief, Engineering Branch		PREPARED UNDER THE DIRECTION OF MICHAEL MCCORMICK LT. COLONEL, C.E., DISTRICT ENGINEER		
APPROVAL: JOHN JACOBSON				
Chief, Engineering & Technical Services Division				

COUNTY NAME CALIFORNIA

BODEGA BAYCHANNEL PREDREDGE SURVEY

29-30 JUNE & 1-3, 7 JULY 2004

Sheet reference number

8