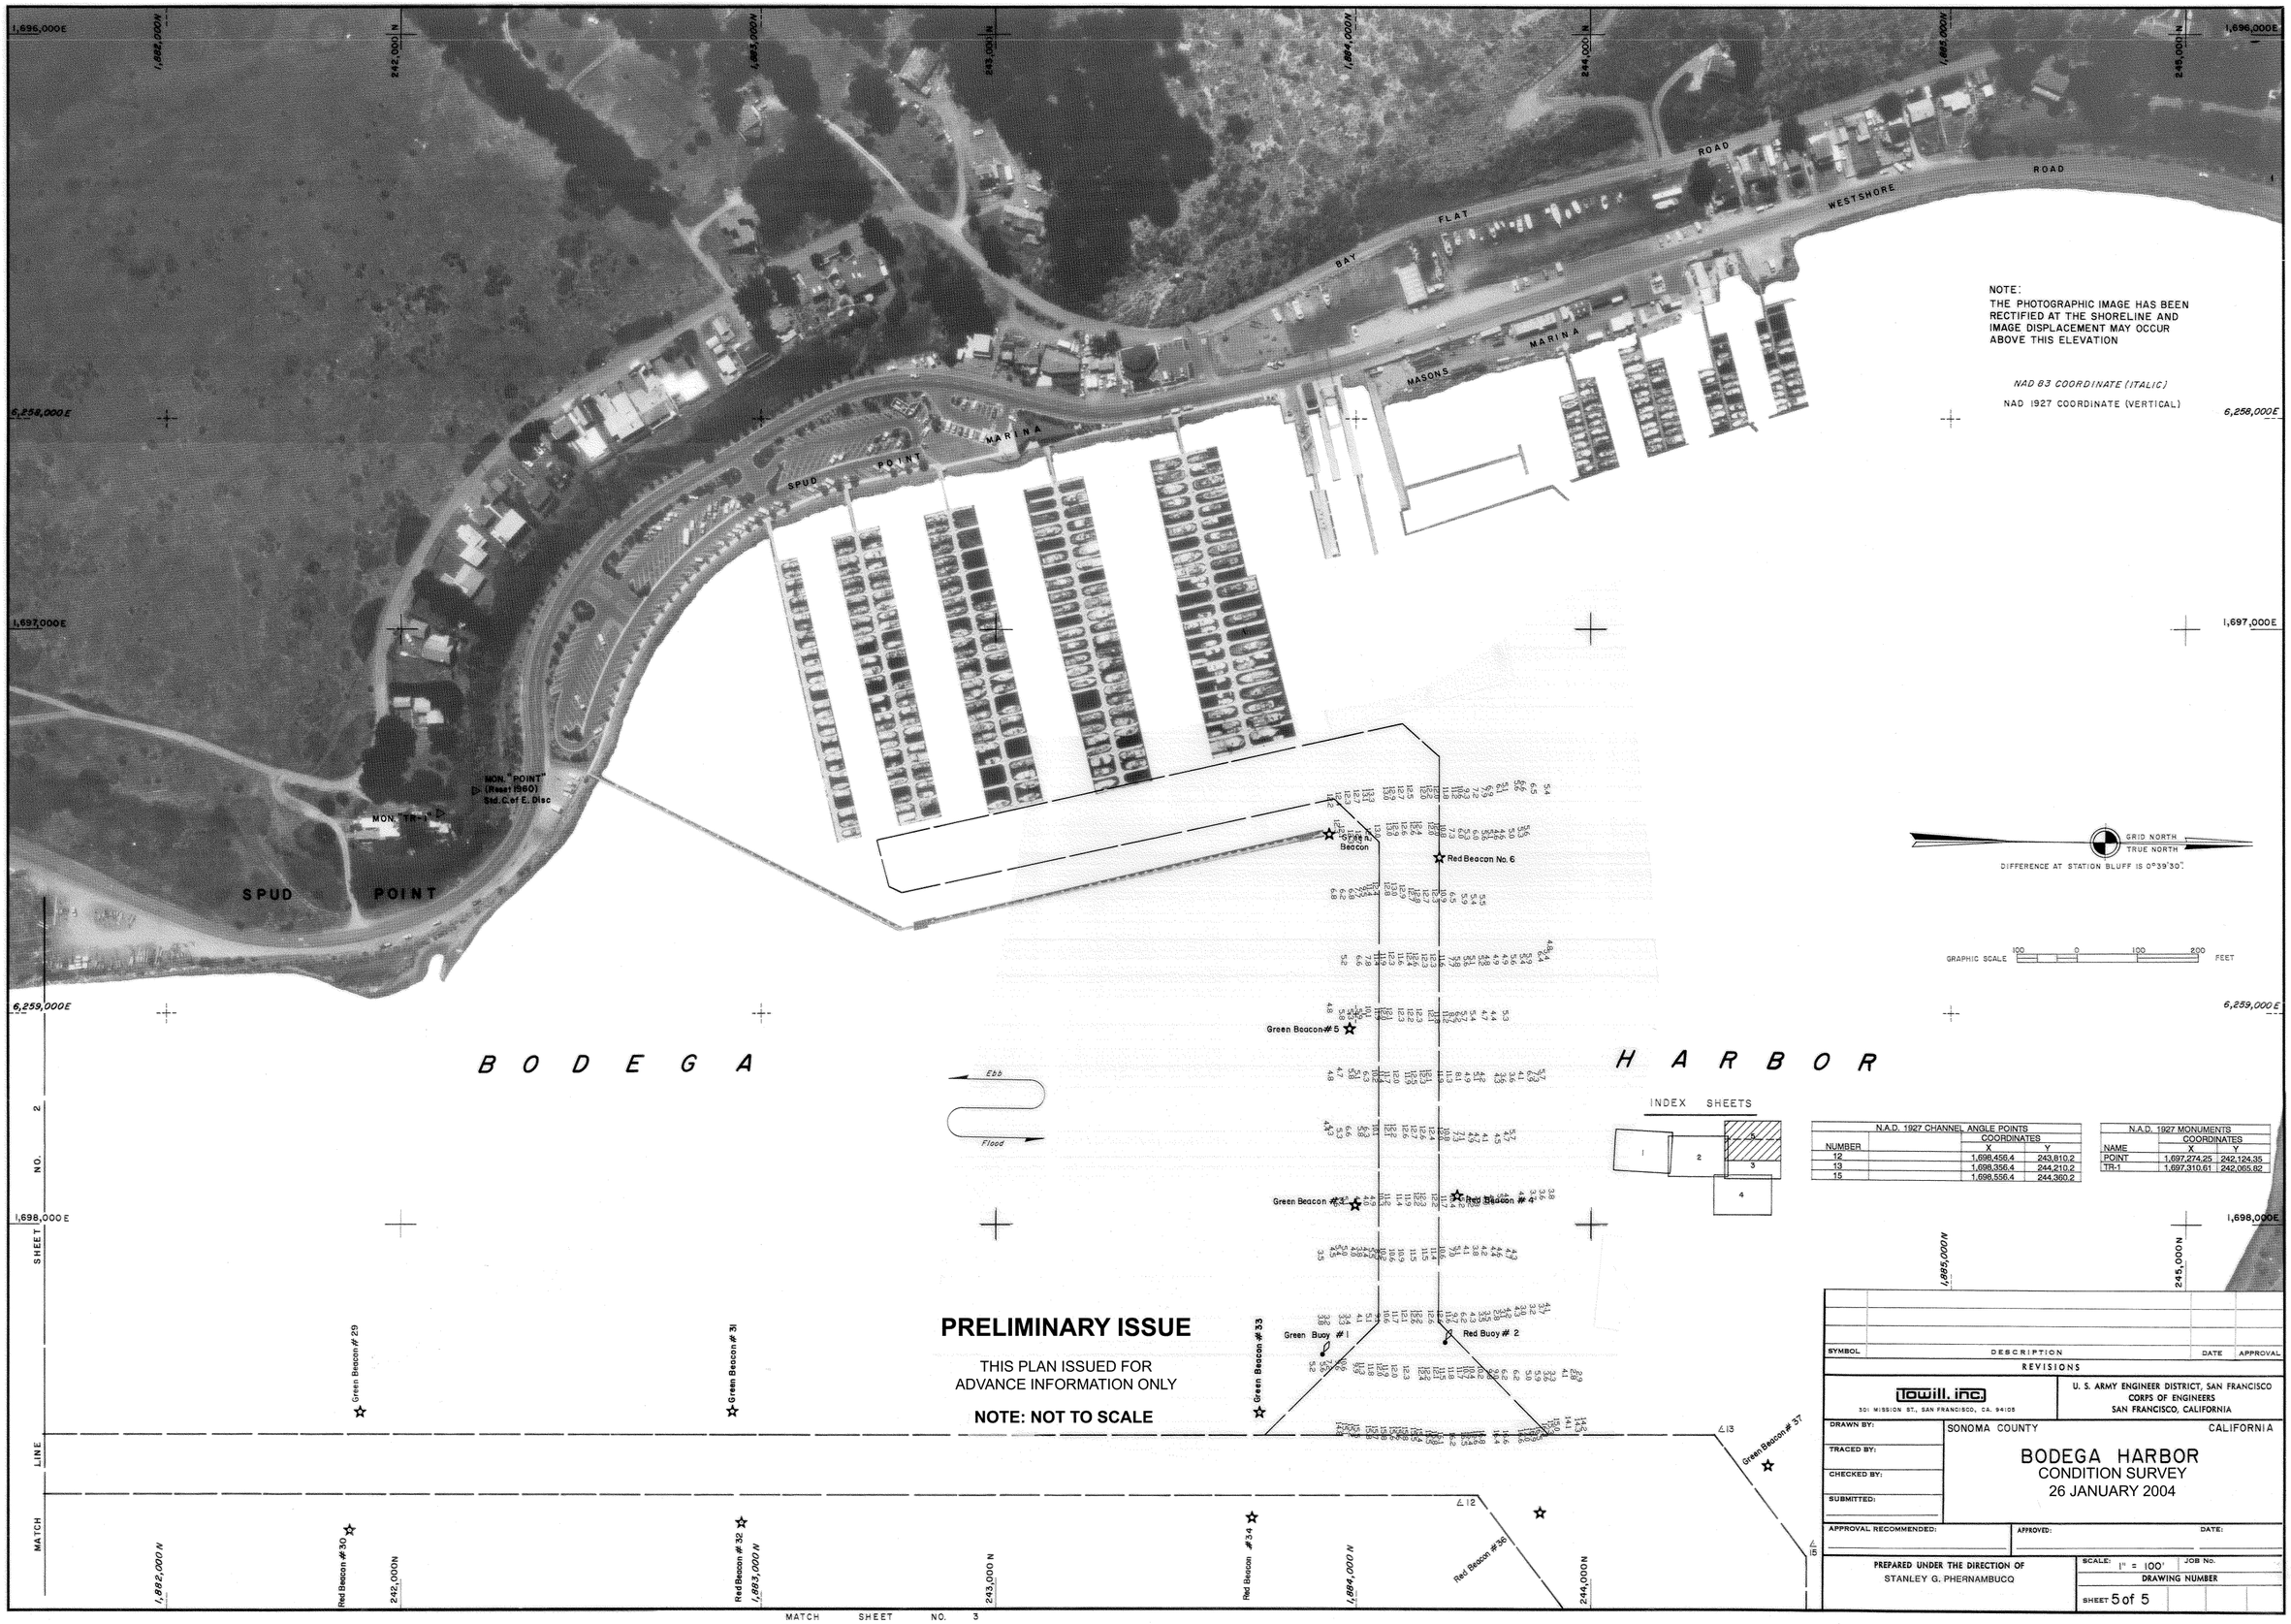

N.A.D. 1927 CHANNEL ANGLE POINTS			
NUMBER		COORDINATES X	COORDINATES Y
12		1,698,456.4	243,810.2
13		1,698,356.4	244,210.2
15		1,698,556.4	244,360.2

N.A.D. 1927 MONUMENTS		
NAME	COORDINATES X	COORDINATES Y
POINT	1,697,274.25	242,124.35
TR-1	1,697,310.61	242,065.82

SYMBOL	DESCRIPTION	DATE	APPROVAL

REVISIONS

Towill, inc.
301 MISSION ST., SAN FRANCISCO, CA. 94105

U. S. ARMY ENGINEER DISTRICT, SAN FRANCISCO
CORPS OF ENGINEERS
SAN FRANCISCO, CALIFORNIA

DRAWN BY:
TRACED BY:
CHECKED BY:
SUBMITTED:
APPROVAL RECOMMENDED:
APPROVED:
DATE:

SONOMA COUNTY CALIFORNIA

BODEGA HARBOR
CONDITION SURVEY
26 JANUARY 2004

PREPARED UNDER THE DIRECTION OF
STANLEY G. PHERNAMBUCQ

SCALE: 1" = 100'
JOB No.
DRAWING NUMBER
SHEET 5 of 5

2219-50