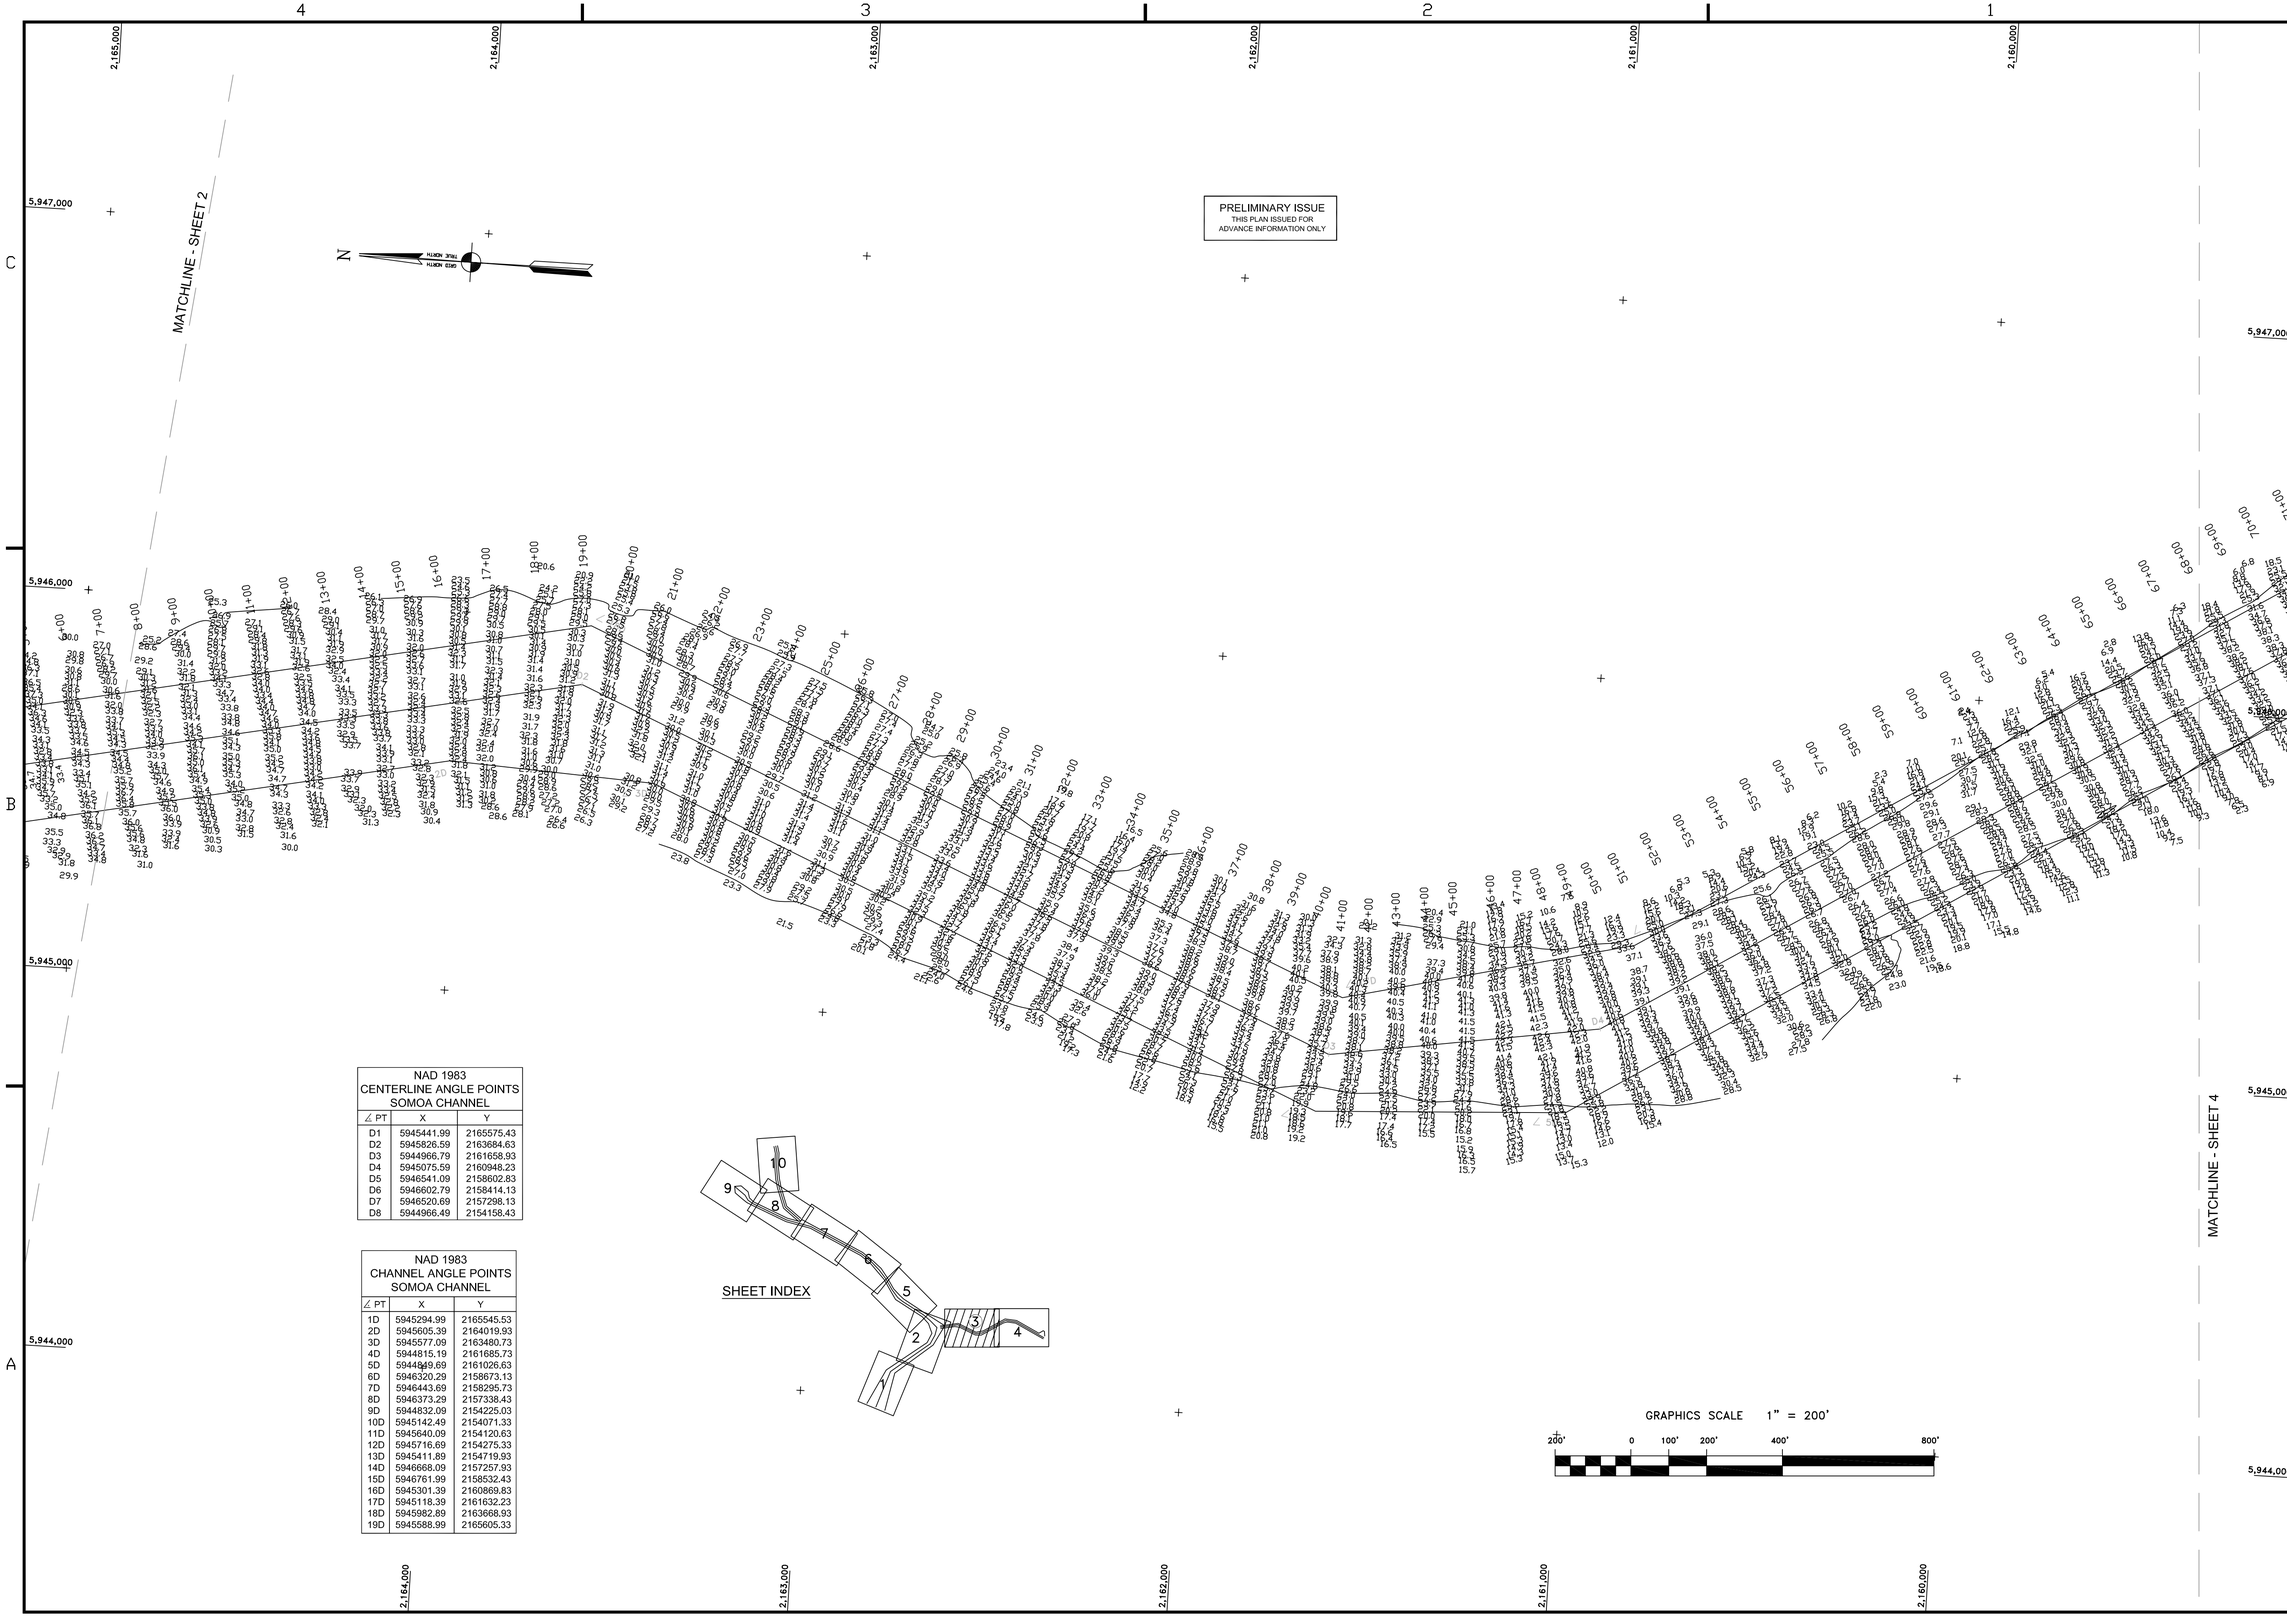

NAD 1983 CENTERLINE ANGLE POINTS SOMOA CHANNEL		
∠ PT	X	Y
D1	5945441.99	2165575.43
D2	5945826.59	2163684.63
D3	5944966.79	2161658.93
D4	5945075.59	2160948.23
D5	5946541.09	2158602.83
D6	5946602.79	2158414.13
D7	5946520.69	2157298.13
D8	5944966.49	2154158.43

NAD 1983 CHANNEL ANGLE POINTS SOMOA CHANNEL		
∠ PT	X	Y
1D	5945294.99	2165545.53
2D	5945605.39	2164019.93
3D	5945577.09	2163480.73
4D	5944815.19	2161685.73
5D	5944849.69	2161026.63
6D	5946320.29	2158673.13
7D	5946443.69	2158295.73
8D	5946373.29	2157338.43
9D	5944832.09	2154225.03
10D	5945142.49	2154071.33
11D	5945640.09	2154120.63
12D	5945716.69	2154275.33
13D	5945411.89	2154719.93
14D	5946668.09	2157257.93
15D	5946761.99	2158532.43
16D	5945301.39	2160869.83
17D	5945118.39	2161632.23
18D	5945982.89	2163668.93
19D	5945588.99	2165605.33

US Army Corps of Engineers
San Francisco District
333 Market Street
San Francisco, CA 94105

Mark	Description	Date	Appr.

DESIGNED BY:	CHECKED BY:	DRAWN BY:
	TVW	EC
DATE:	SHEET NO.	DRAWING NO.
3/8/2006	2 OF 10	5 2 316

PREPARED UNDER THE DIRECTION OF
PHILIP T. FEIR
LT. COLONEL, C.E., DISTRICT ENGINEER

SUBMITTED: PC
Hydro Survey Team Leader
APPROVAL RECOMMENDED:
Chief, Technical Support Section
APPROVED:
Chief, Construction Branch

CALIFORNIA
HUMBOLDT COUNTY

HUMBOLDT BAY
BAR & ENTRANCE
FIELDS LANDING CHANNEL
CONDITION SURVEY
4, 6, 8–10 FEBRUARY 2006

Sheet reference number
C3